

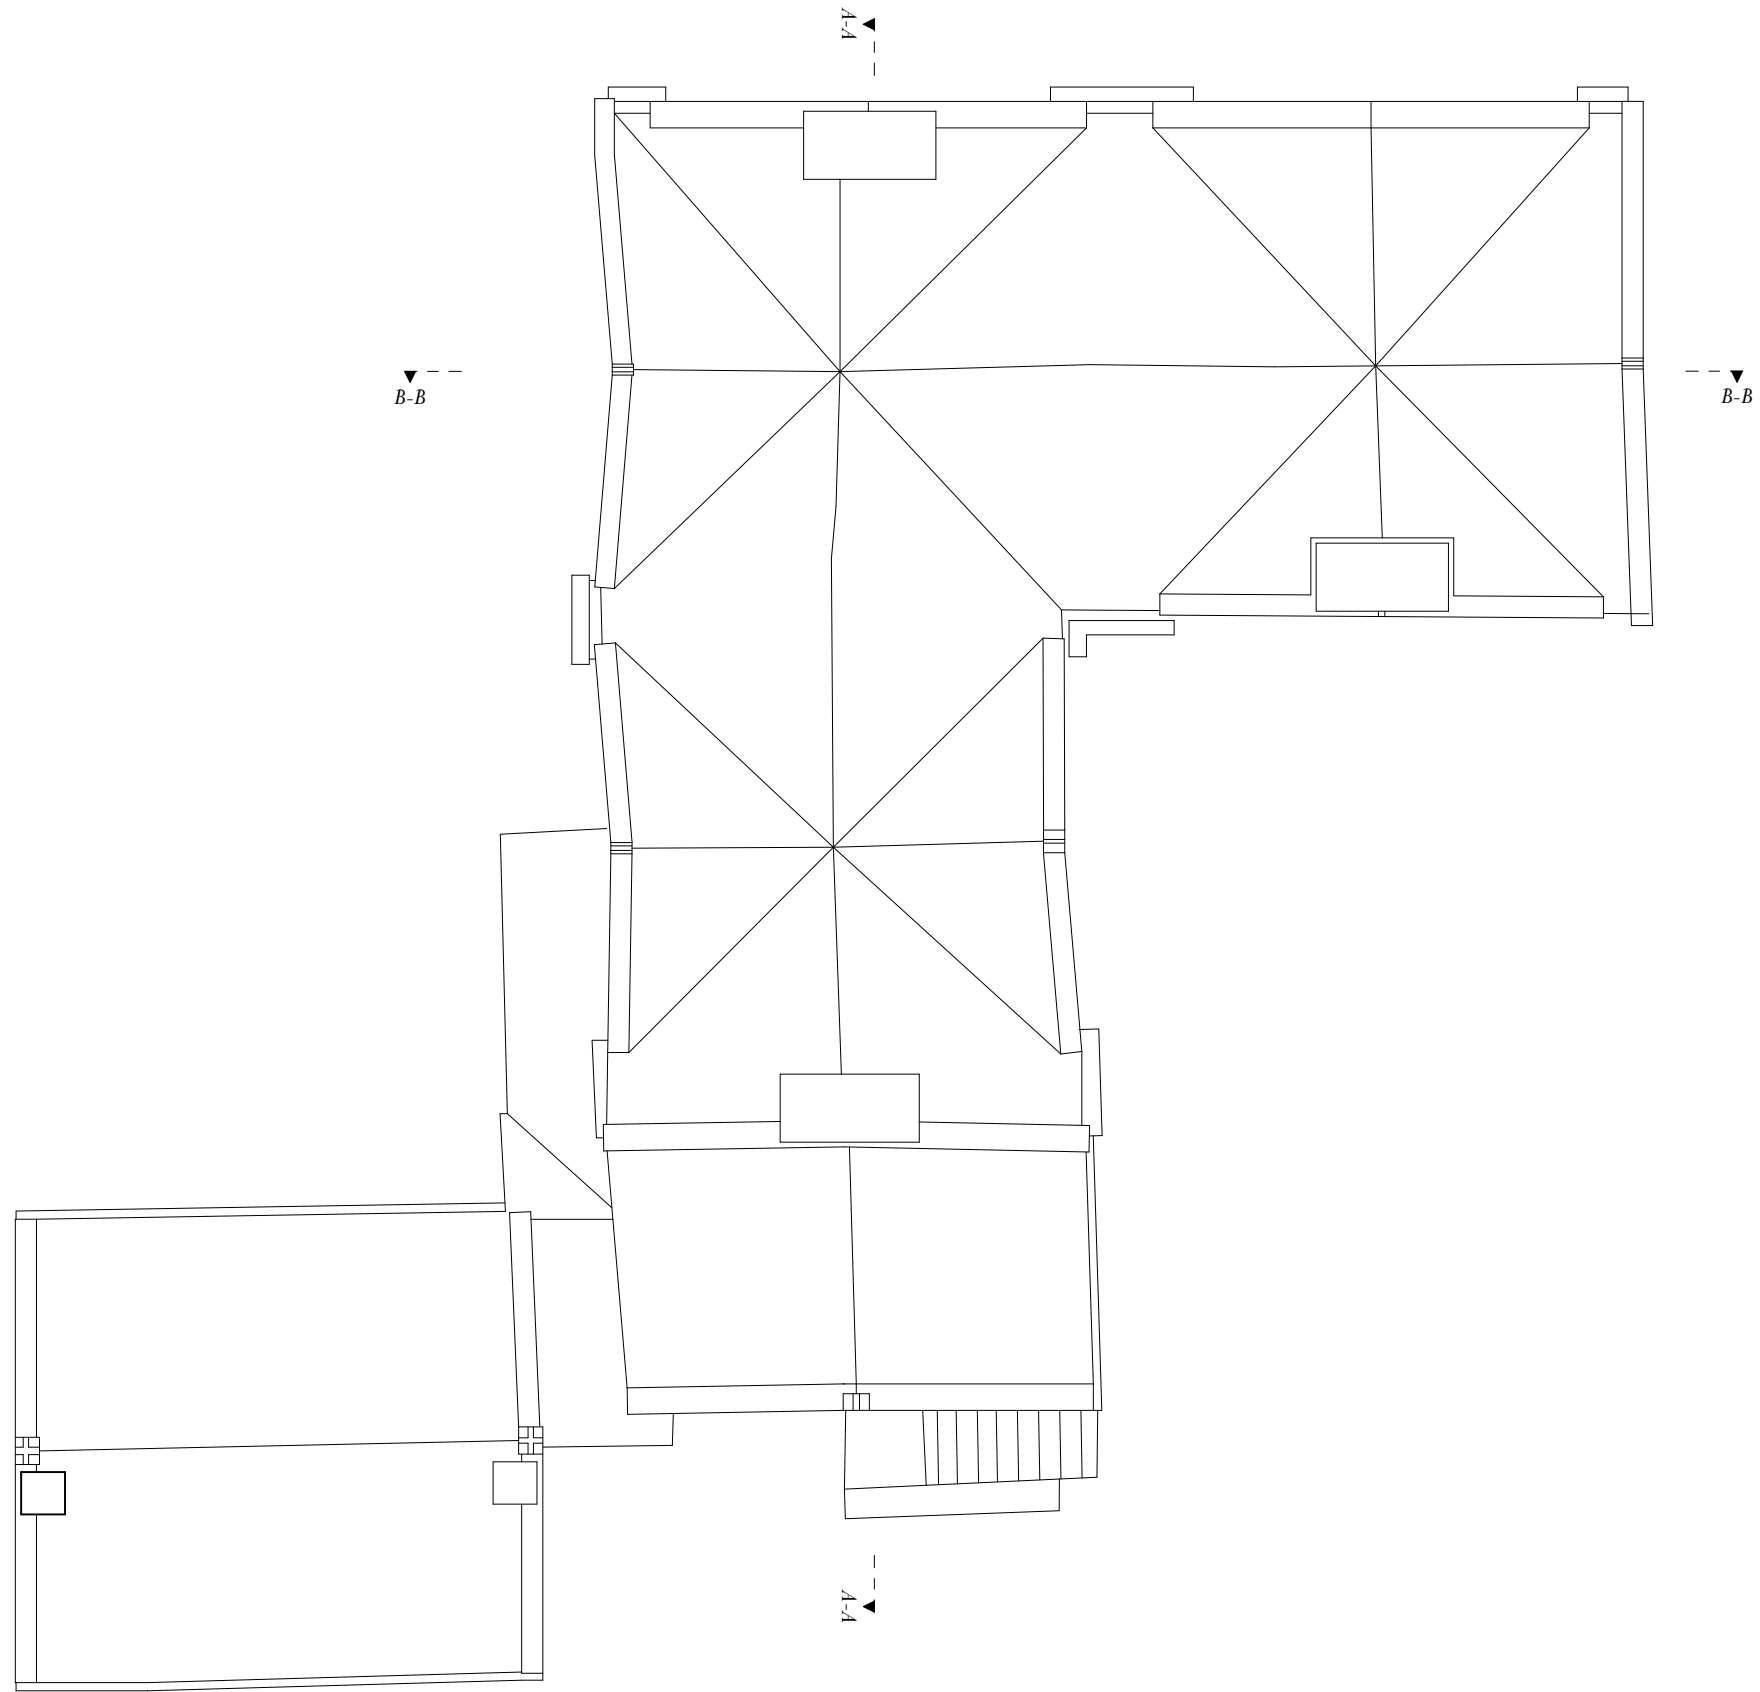


 

EXISTING ROOF PLAN


COLES FARM, WILTSHIRE

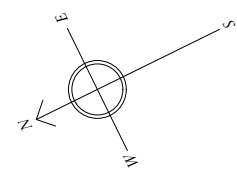

Scale 1:100

Scale: 1:100 @ A3

Drawing Number: 6564/PL20 | January 2026 | Drawn By: APK | Checked By: RC

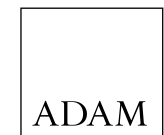

ADAM ARCHITECTURE

www.adamarchitecture.com contact@adamarchitecture.com