



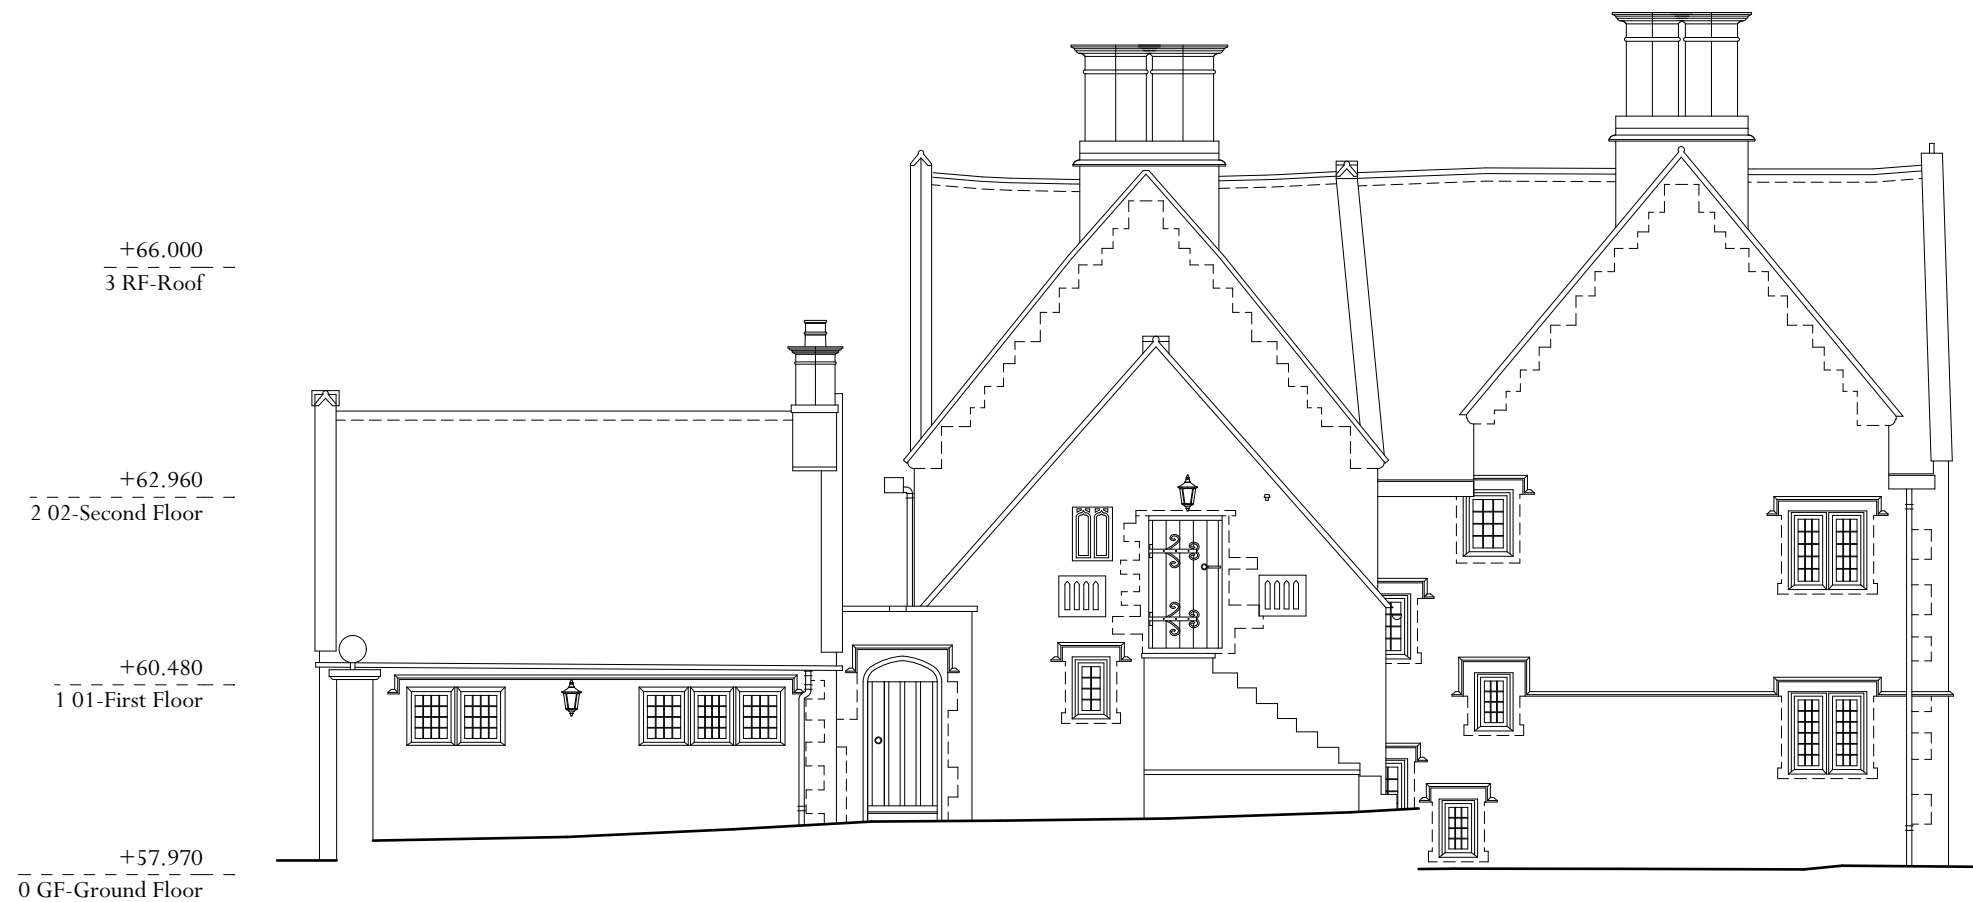

EXISTING NORTH - WEST ELEVATION

COLES FARM, WILTSHIRE

 

Scale 1:100

Scale: 1:100 @ A3

Drawing Number: 6564/PL23 | January 2026 | Drawn By: APK | Checked By: RC