


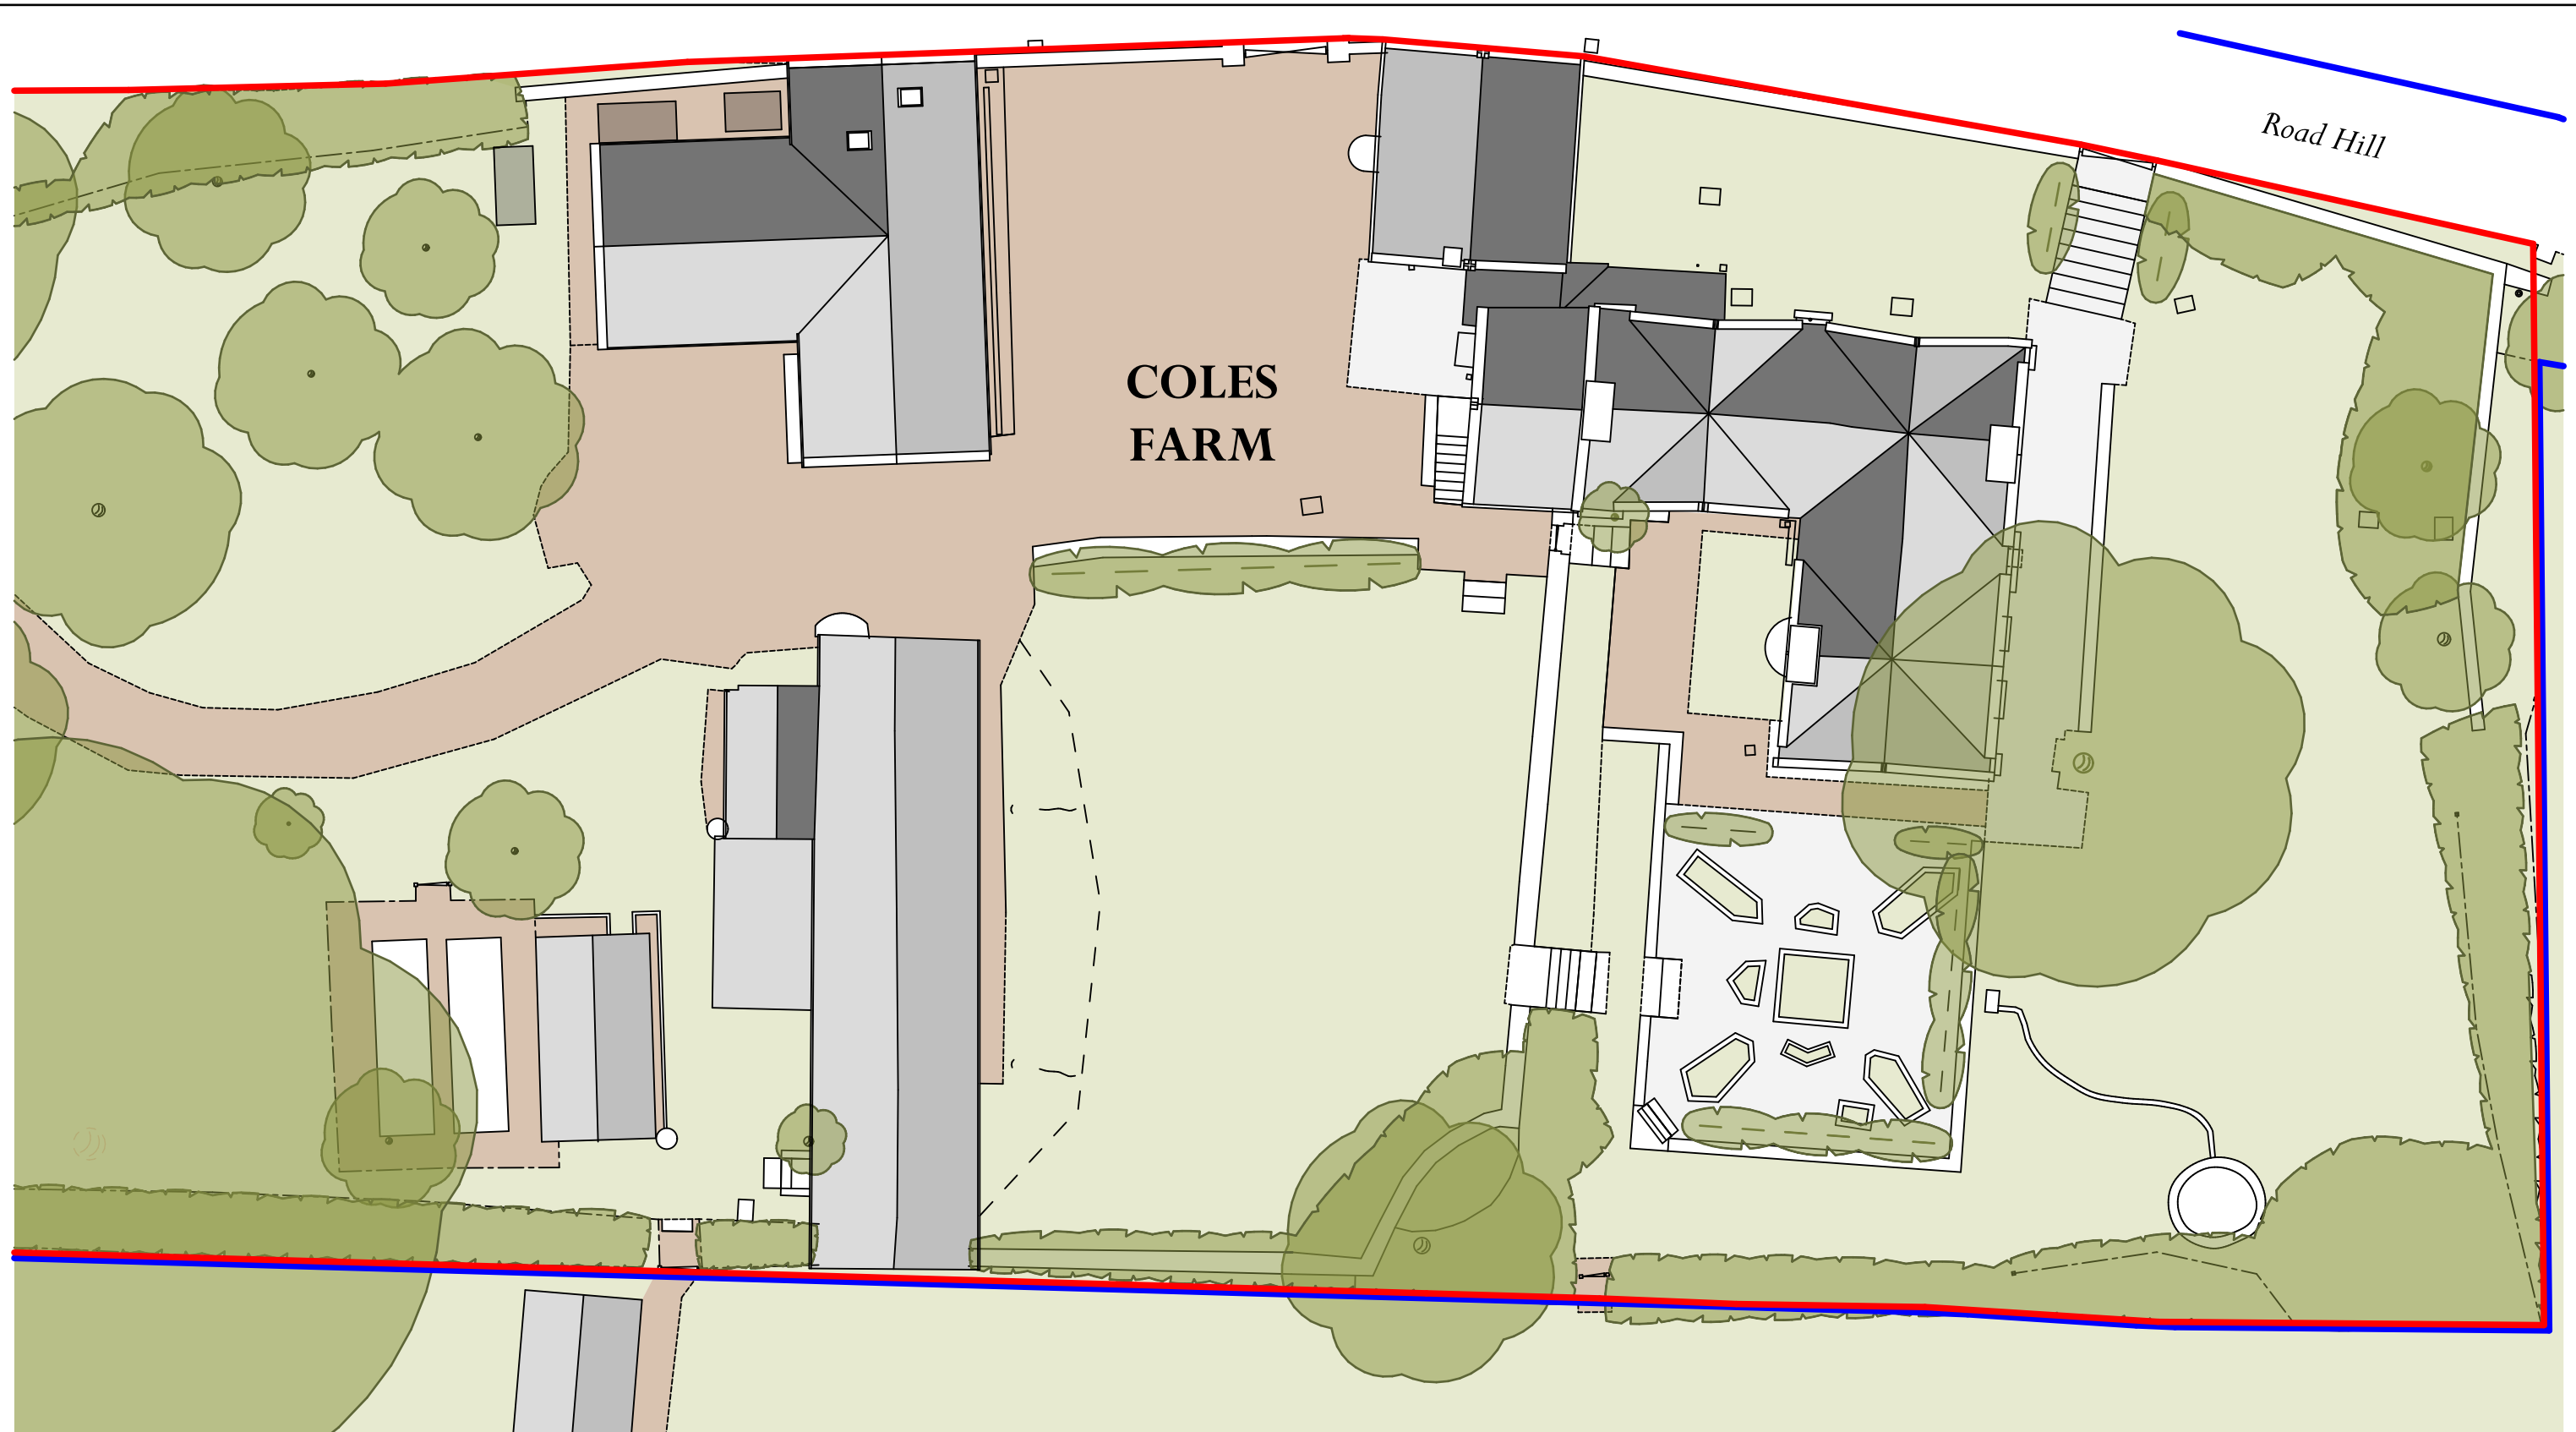


EXISTING SITE PLAN

COLES FARM, WILTSHIRE

Scale: 1:200 @ A3

Drawing Number: 6564/PL04 | January 2026 | Drawn By: APK | Checked By: RC

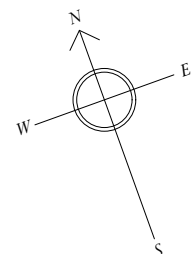

Scale 1:200

KEY

 Application Site Boundary
TOTALS: 0.1Ha

 Land Ownership Boundary



ADAM ARCHITECTURE

www.adamarchitecture.com contact@adamarchitecture.com