



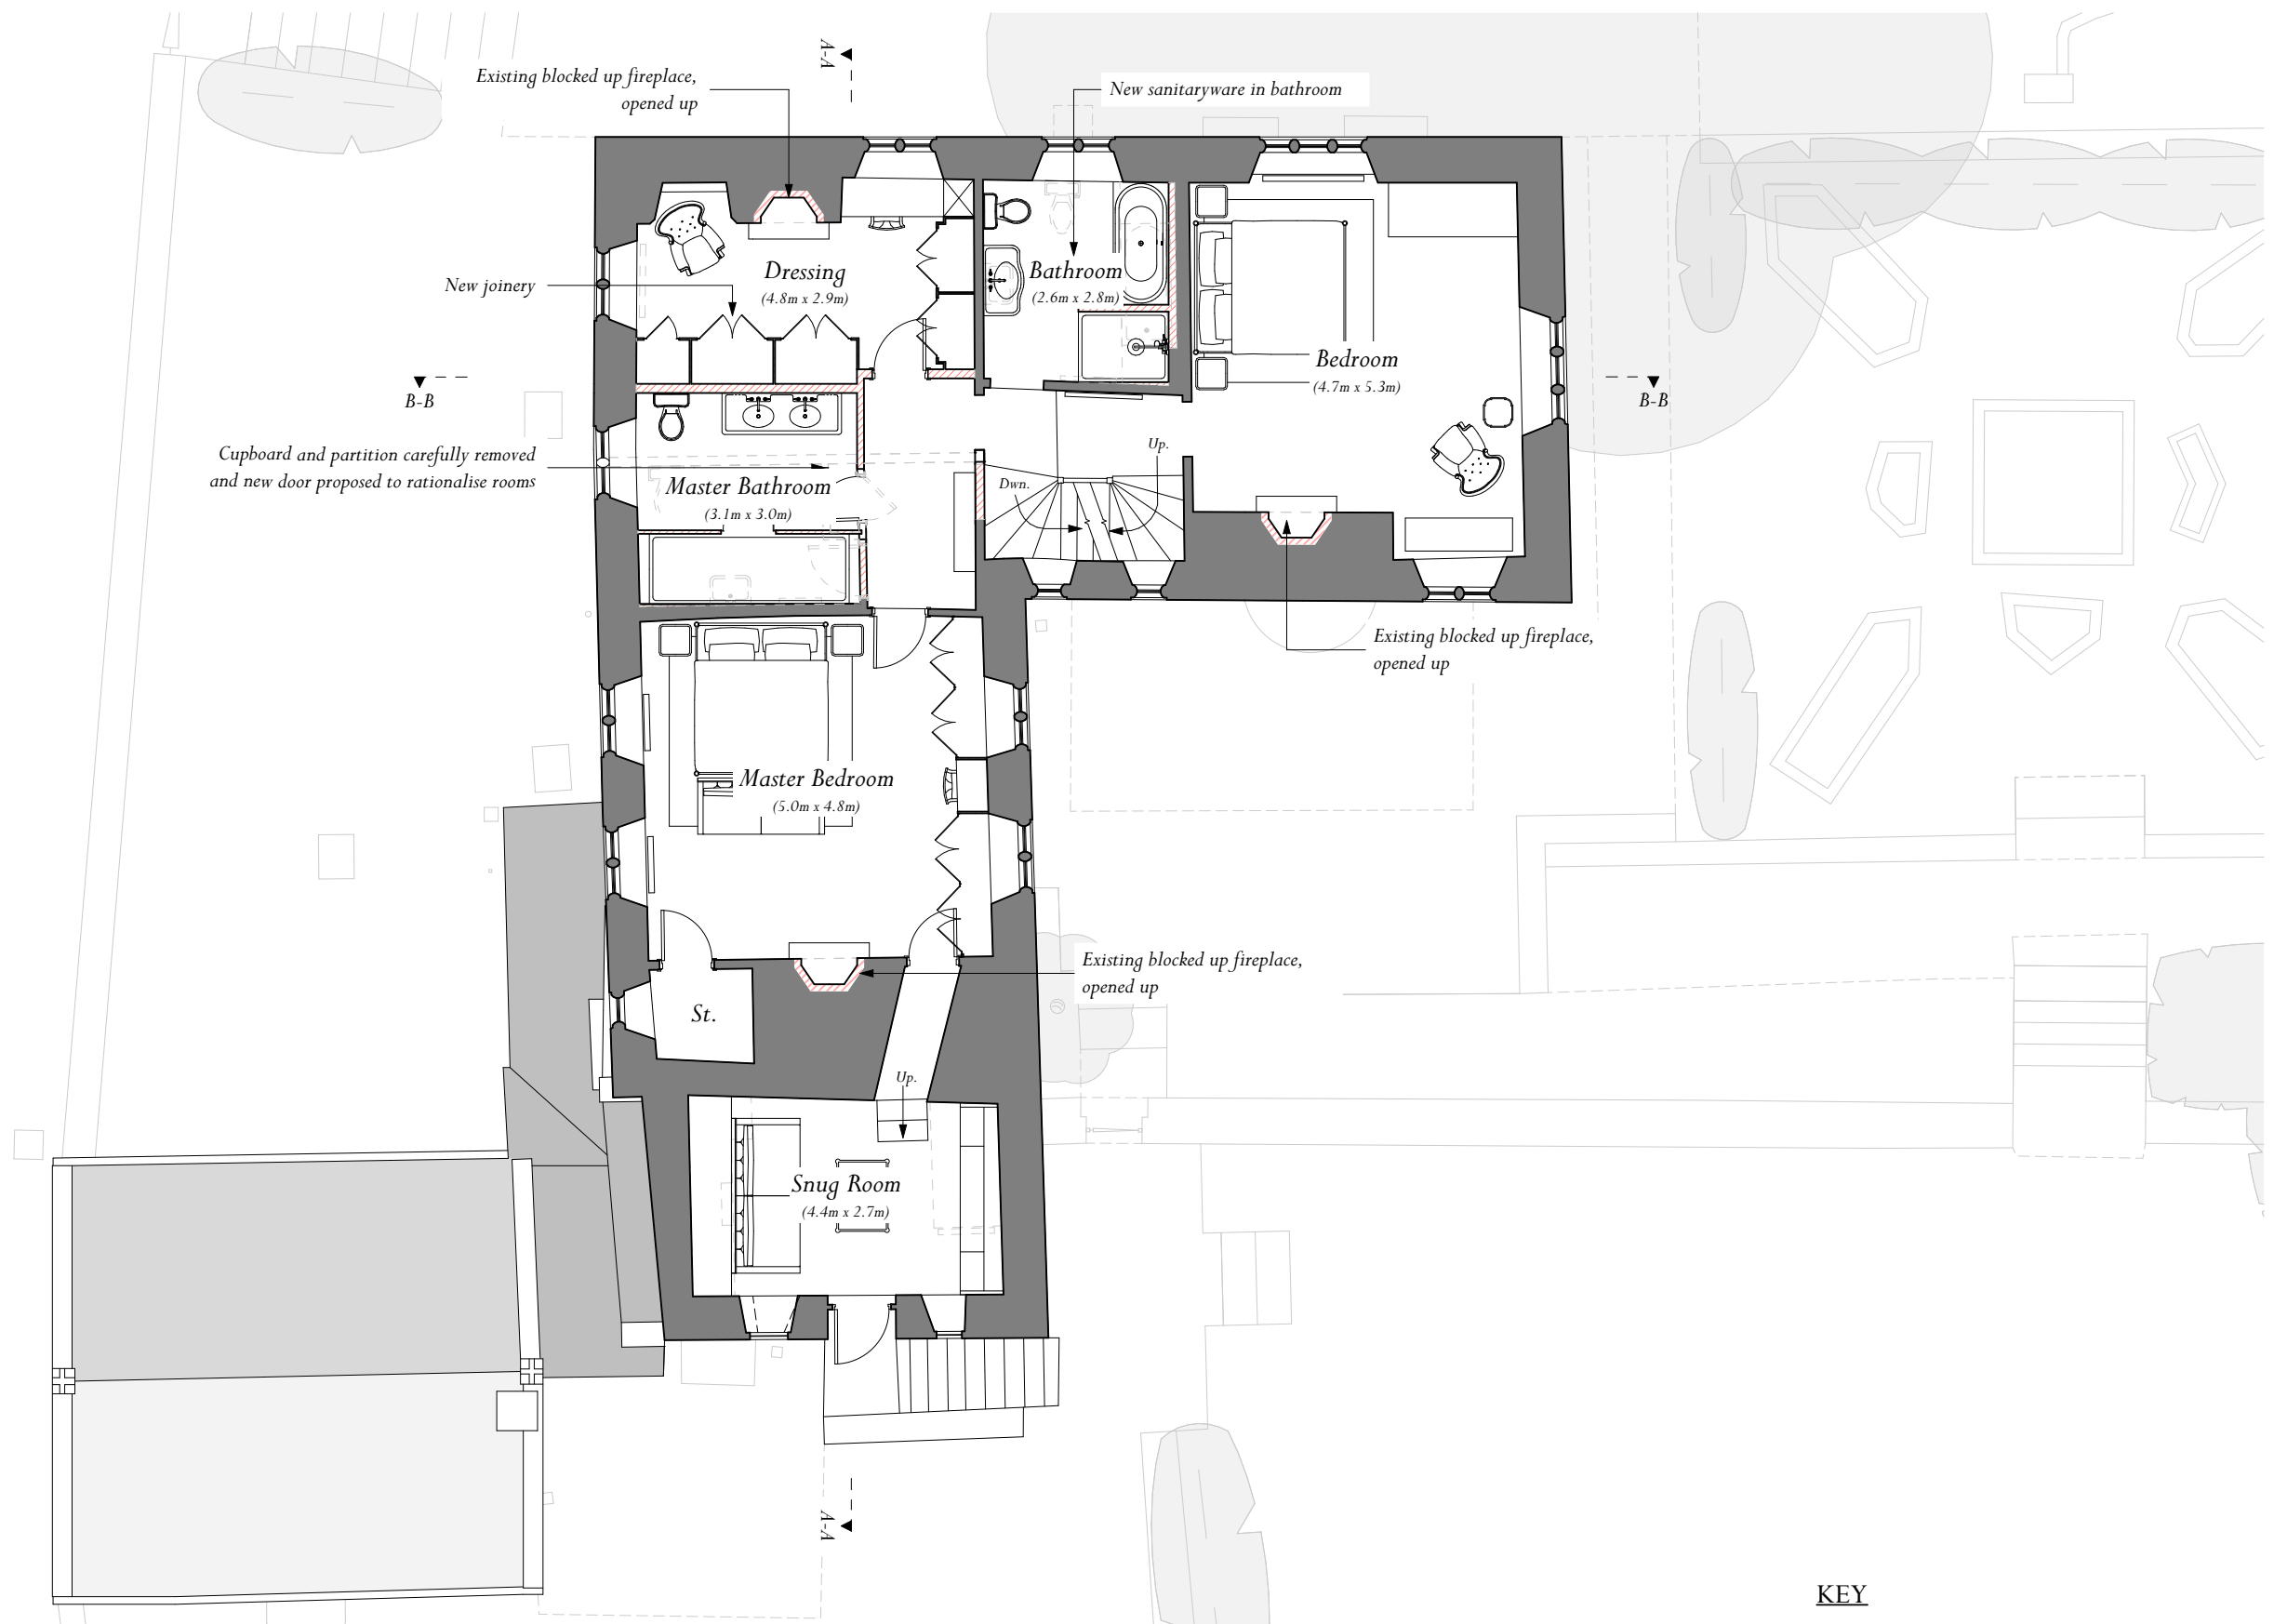


PROPOSED FIRST FLOOR PLAN

COLES FARM, WILTSHIRE

Scale: 1:100 @ A3

Drawing Number: 6564/PL08 | January 2026 | Drawn By: APK | Checked By: RC

 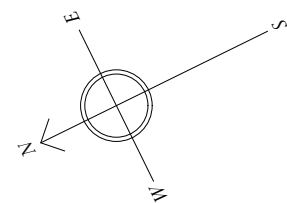

Scale 1:100

KEY

- Existing Elements
- Proposed Elements
- Elements to be Demolished



ARCHITECTURE

www.adamarchitecture.com contact@adamarchitecture.com