



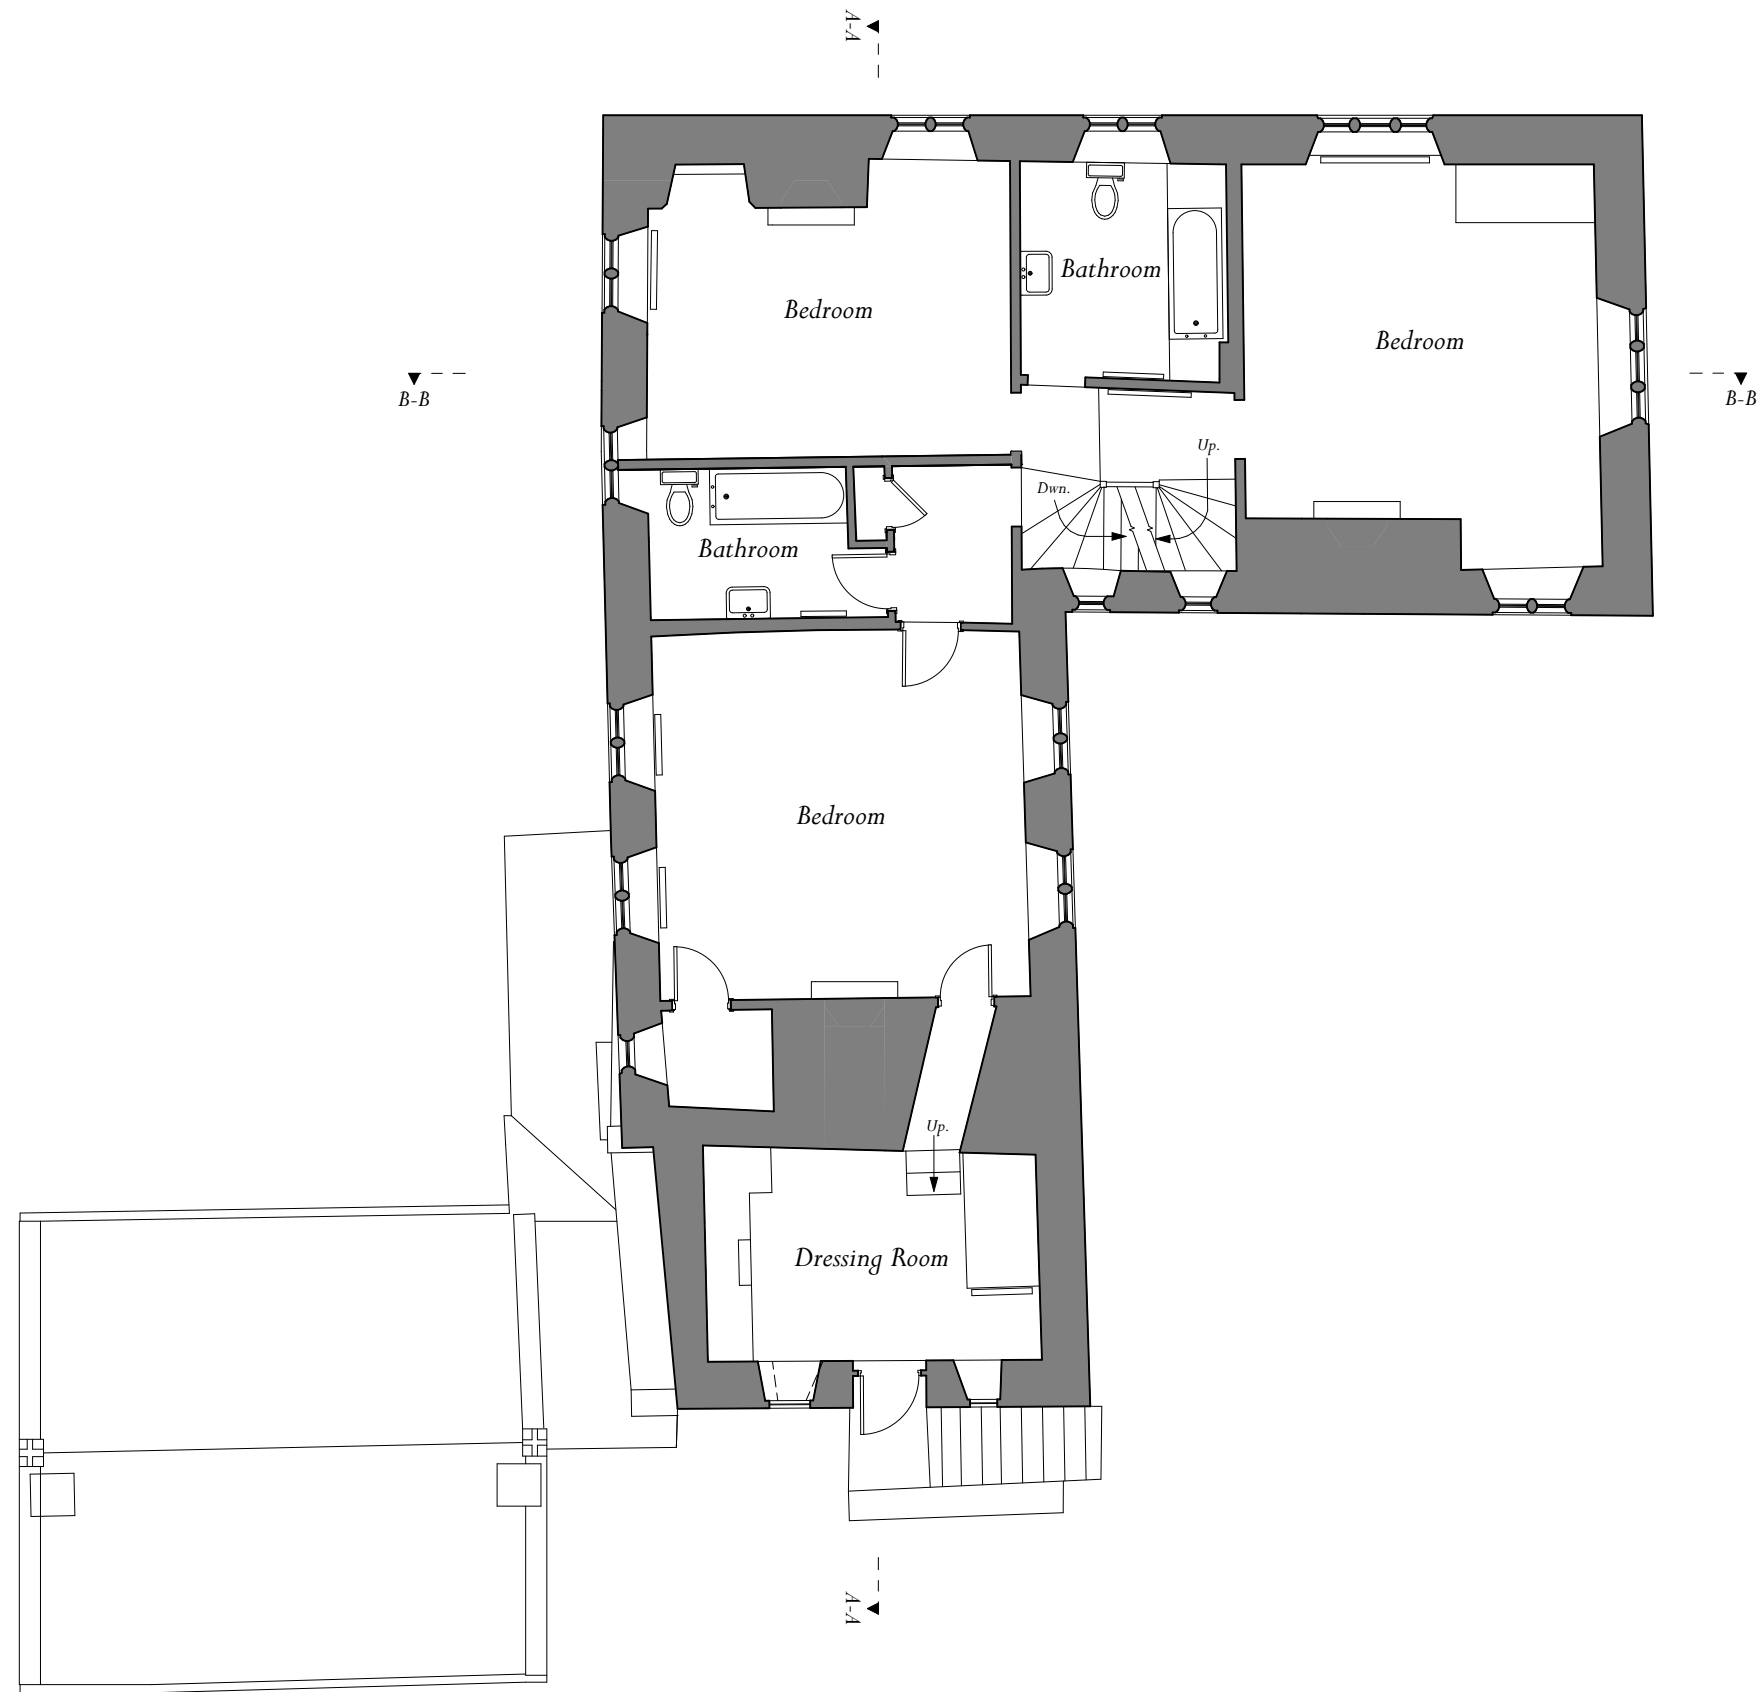

EXISTING FIRST FLOOR PLAN

COLES FARM, WILTSHIRE

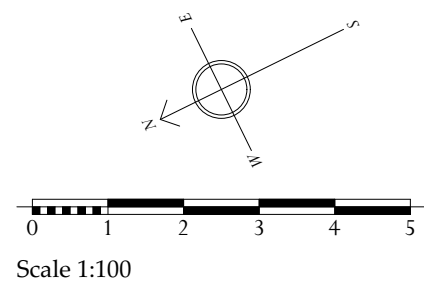

Scale 1:100

Scale: 1:100 @ A3
 Drawing Number: 6564/PL18 | January 2026 | Drawn By: APK | Checked By: RC