



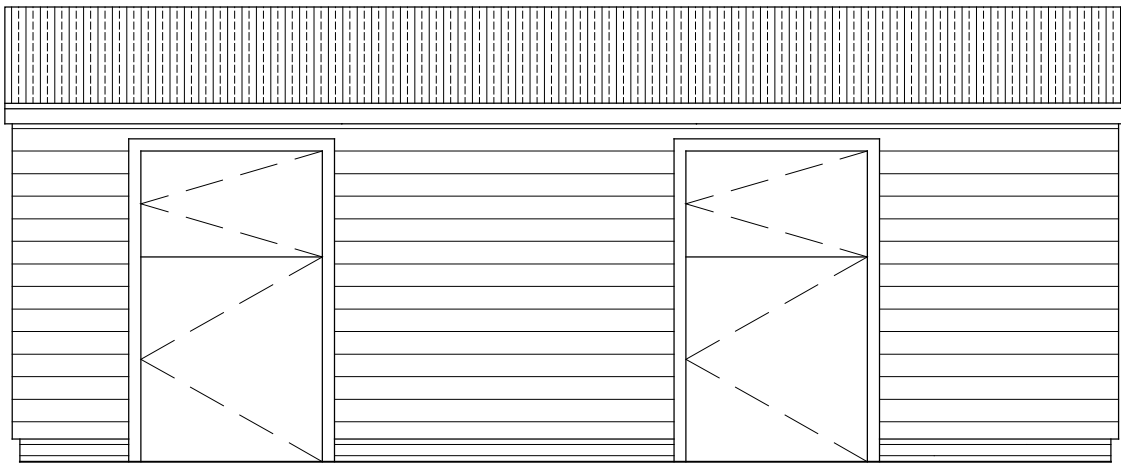


Proposed Front Elevation

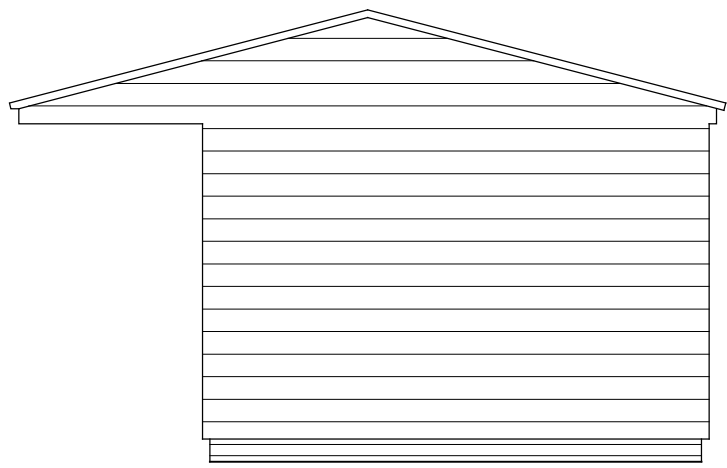


Proposed RH Side Elevation


CAR PORT MATERIALS
Walls: Timber Cladding
Roof : Corrugated metal profile roof

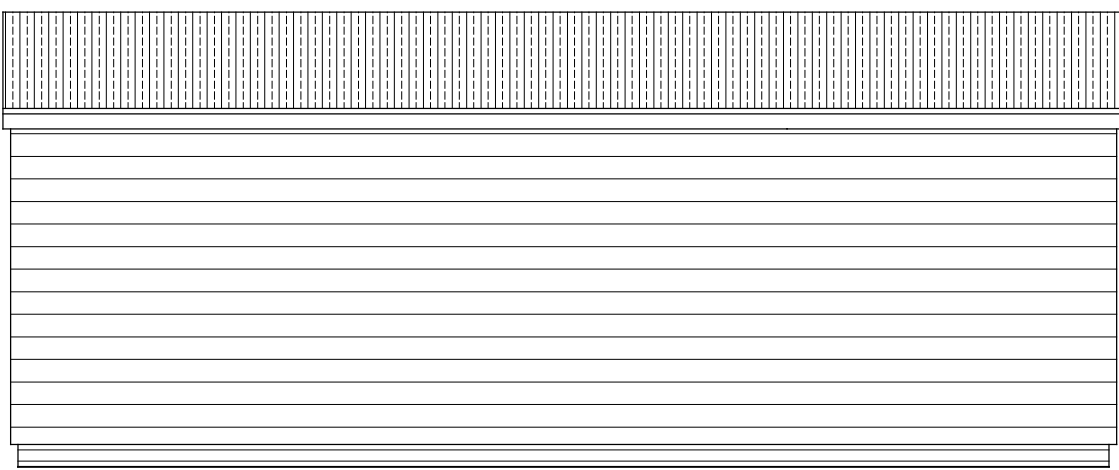

Proposed Rear Elevation

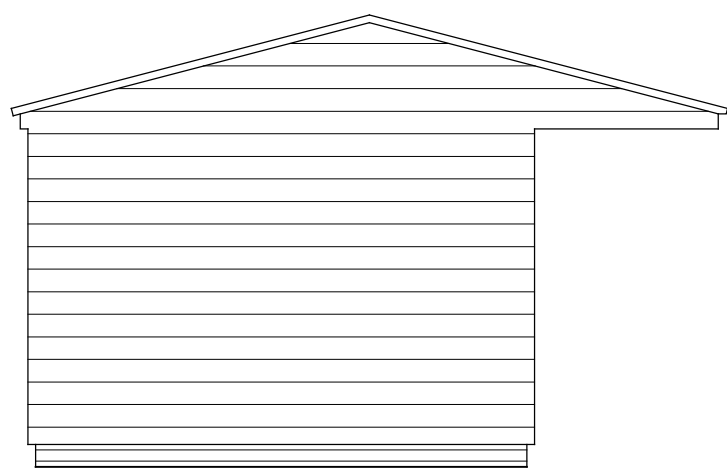

Proposed LH Side Elevation

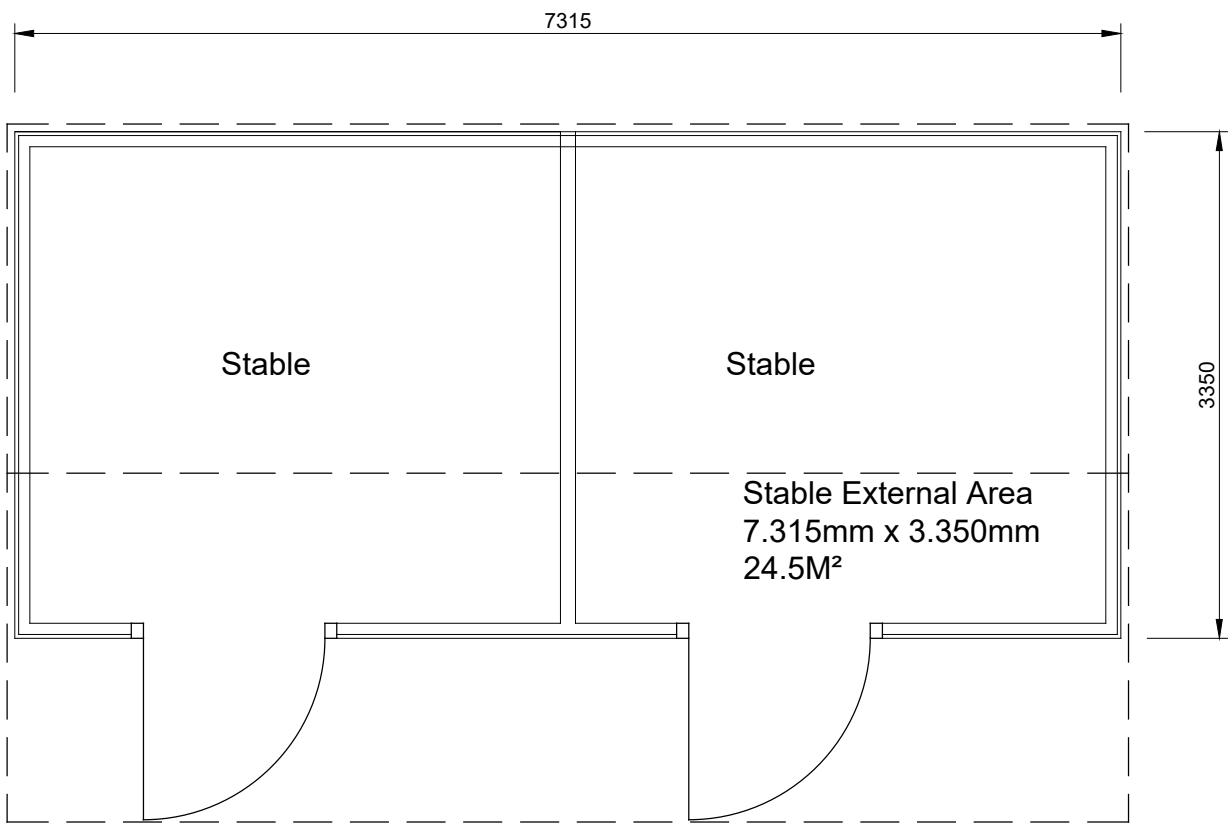

Layout Plan

STABLE BLOCK



Ordnance Survey, (c) Crown Copyright 2025. All rights reserved. Licence number 100022432

A 26.01.26 Stable relocated to a level section of paddock DT

REV	DATE	NOTES	BY
ISSUED AS PLANNING APPLICATION			

David Tingle

Building Design & Surveying Services

17 Woodland Drive, Tilehurst, Reading
Berkshire, RG30 4RT.
T: 0118.9419311 M: 07711902344

Copyright © David Tingle Building Design (2003)

MRS J.WOOSNAM & MR T.BROWNING
2 GRASSHILL LANE, ALDBOURNE
MARLBOROUGH, WILTSHIRE SN8 2EH

PROPOSED

STABLE BLOCK, STORE AND CARPPORT

EXISTING AND PROPOSED

PLAN & ELEVATIONS

Scale: 1:50 & 1:200 A1 Date: Nov 2025

Dwg No: 2GH.MP04 Rev: A