



Existing paintwork  
redecorated

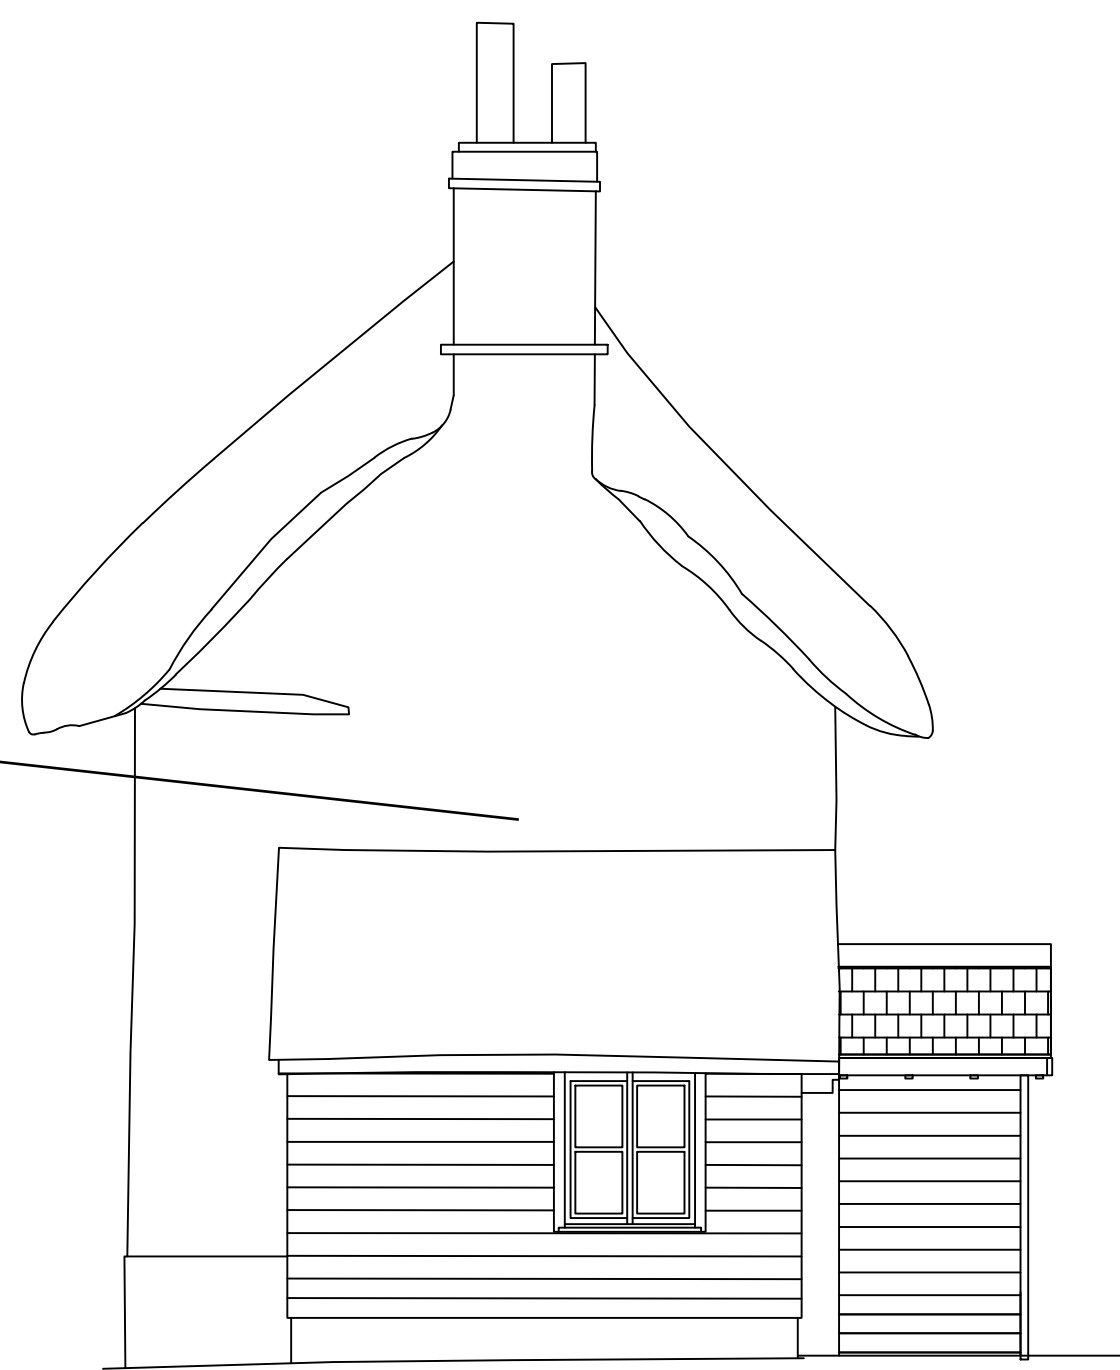


NORTH ELEVATION

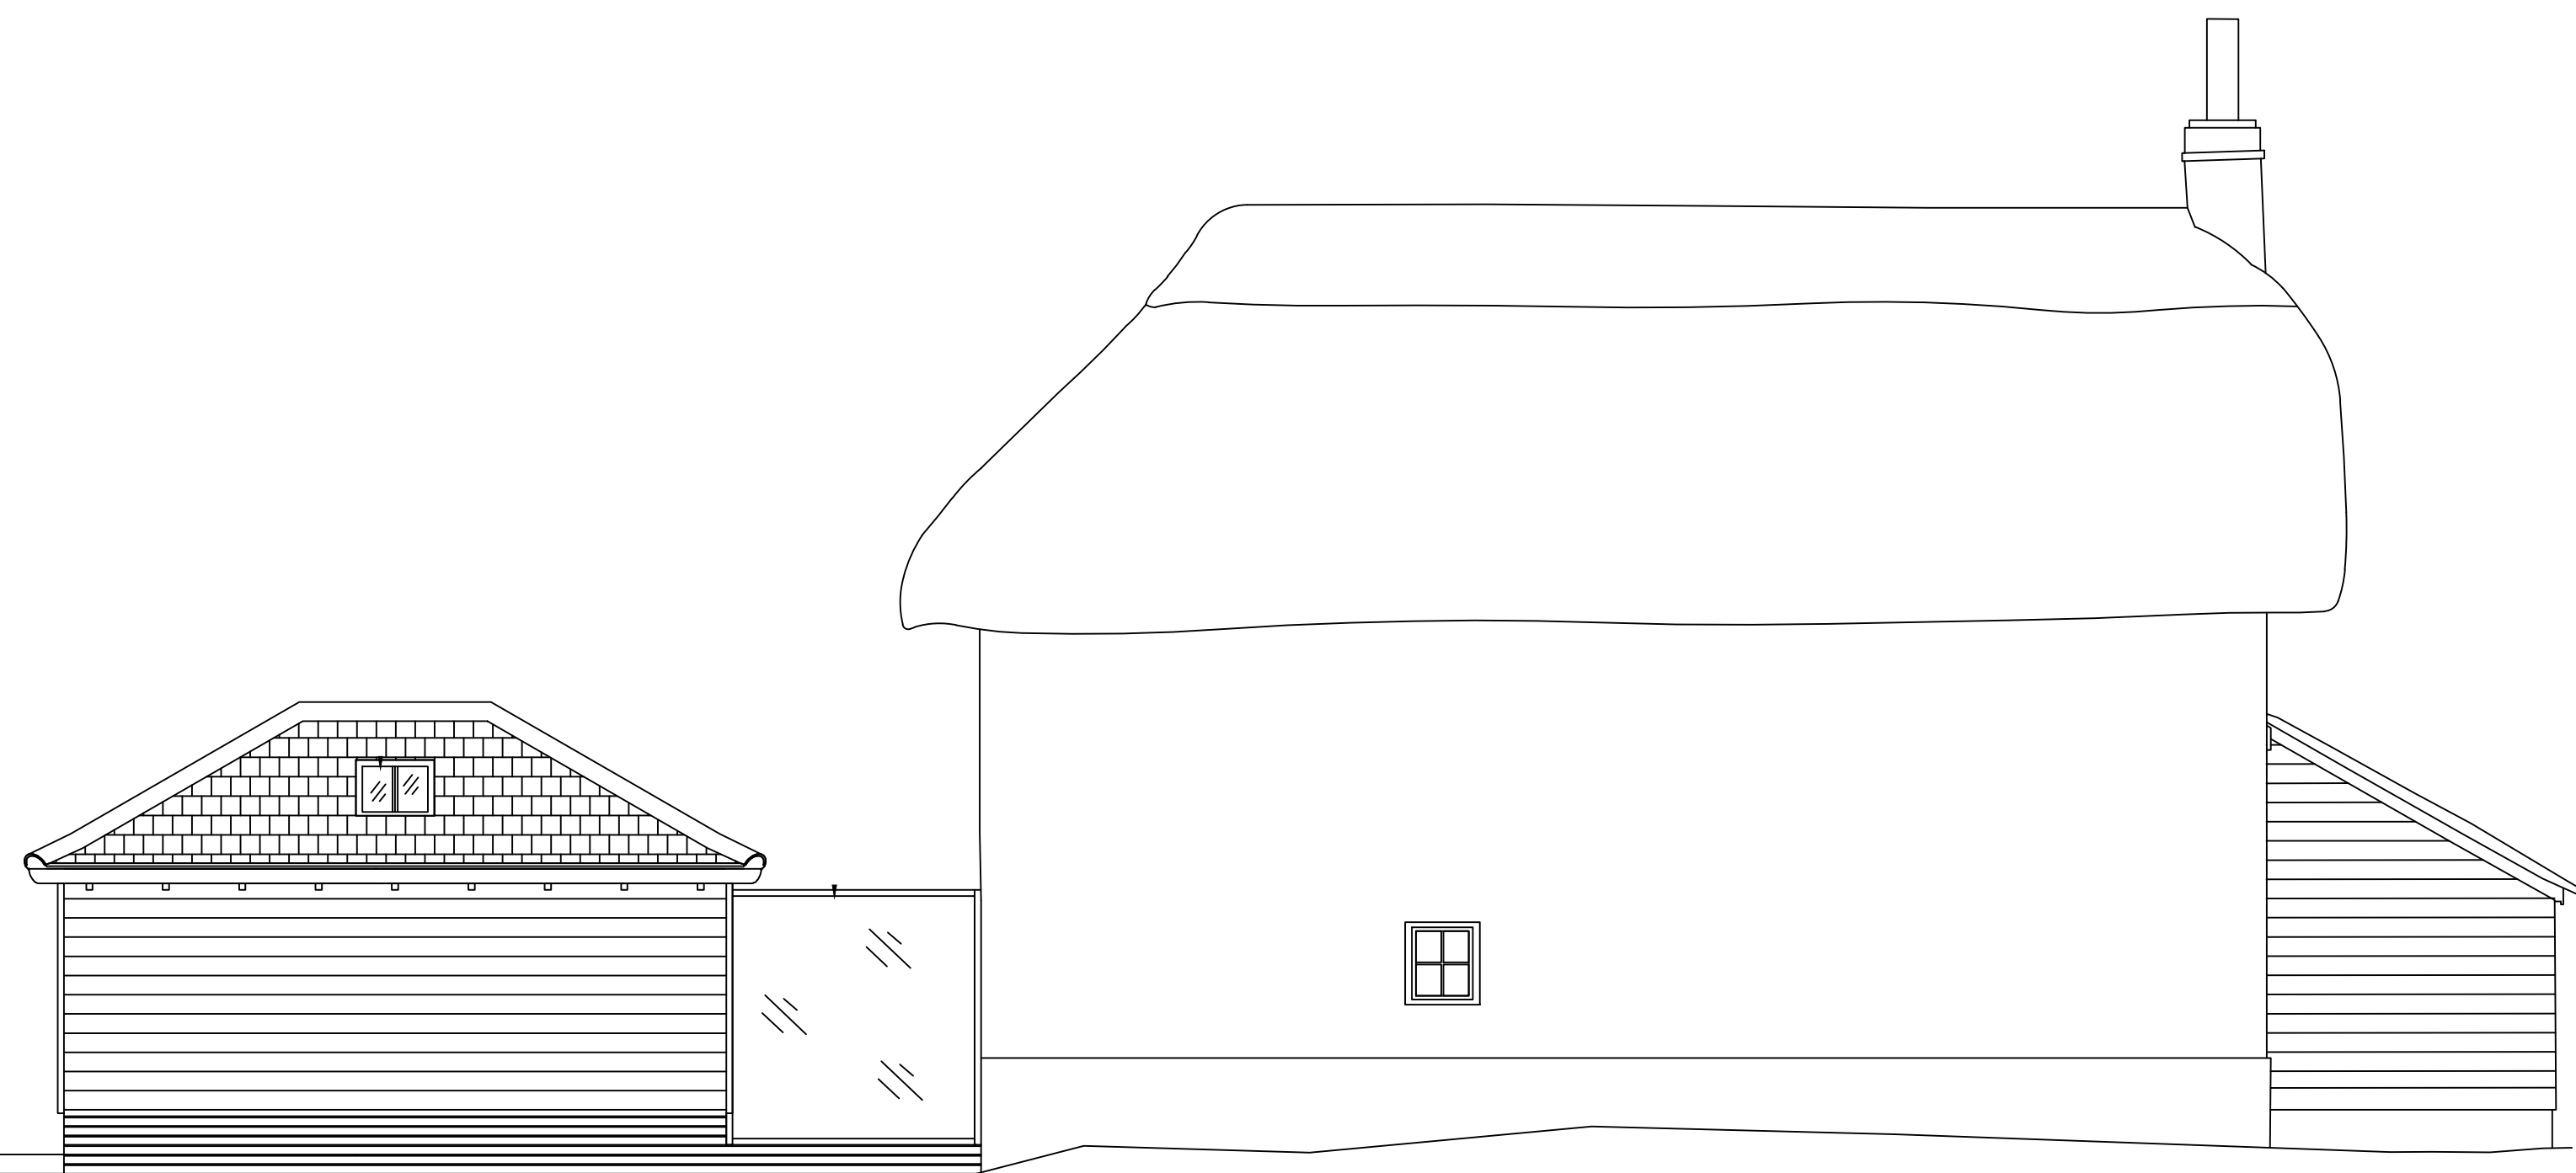


EAST ELEVATION



SOUTH ELEVATION

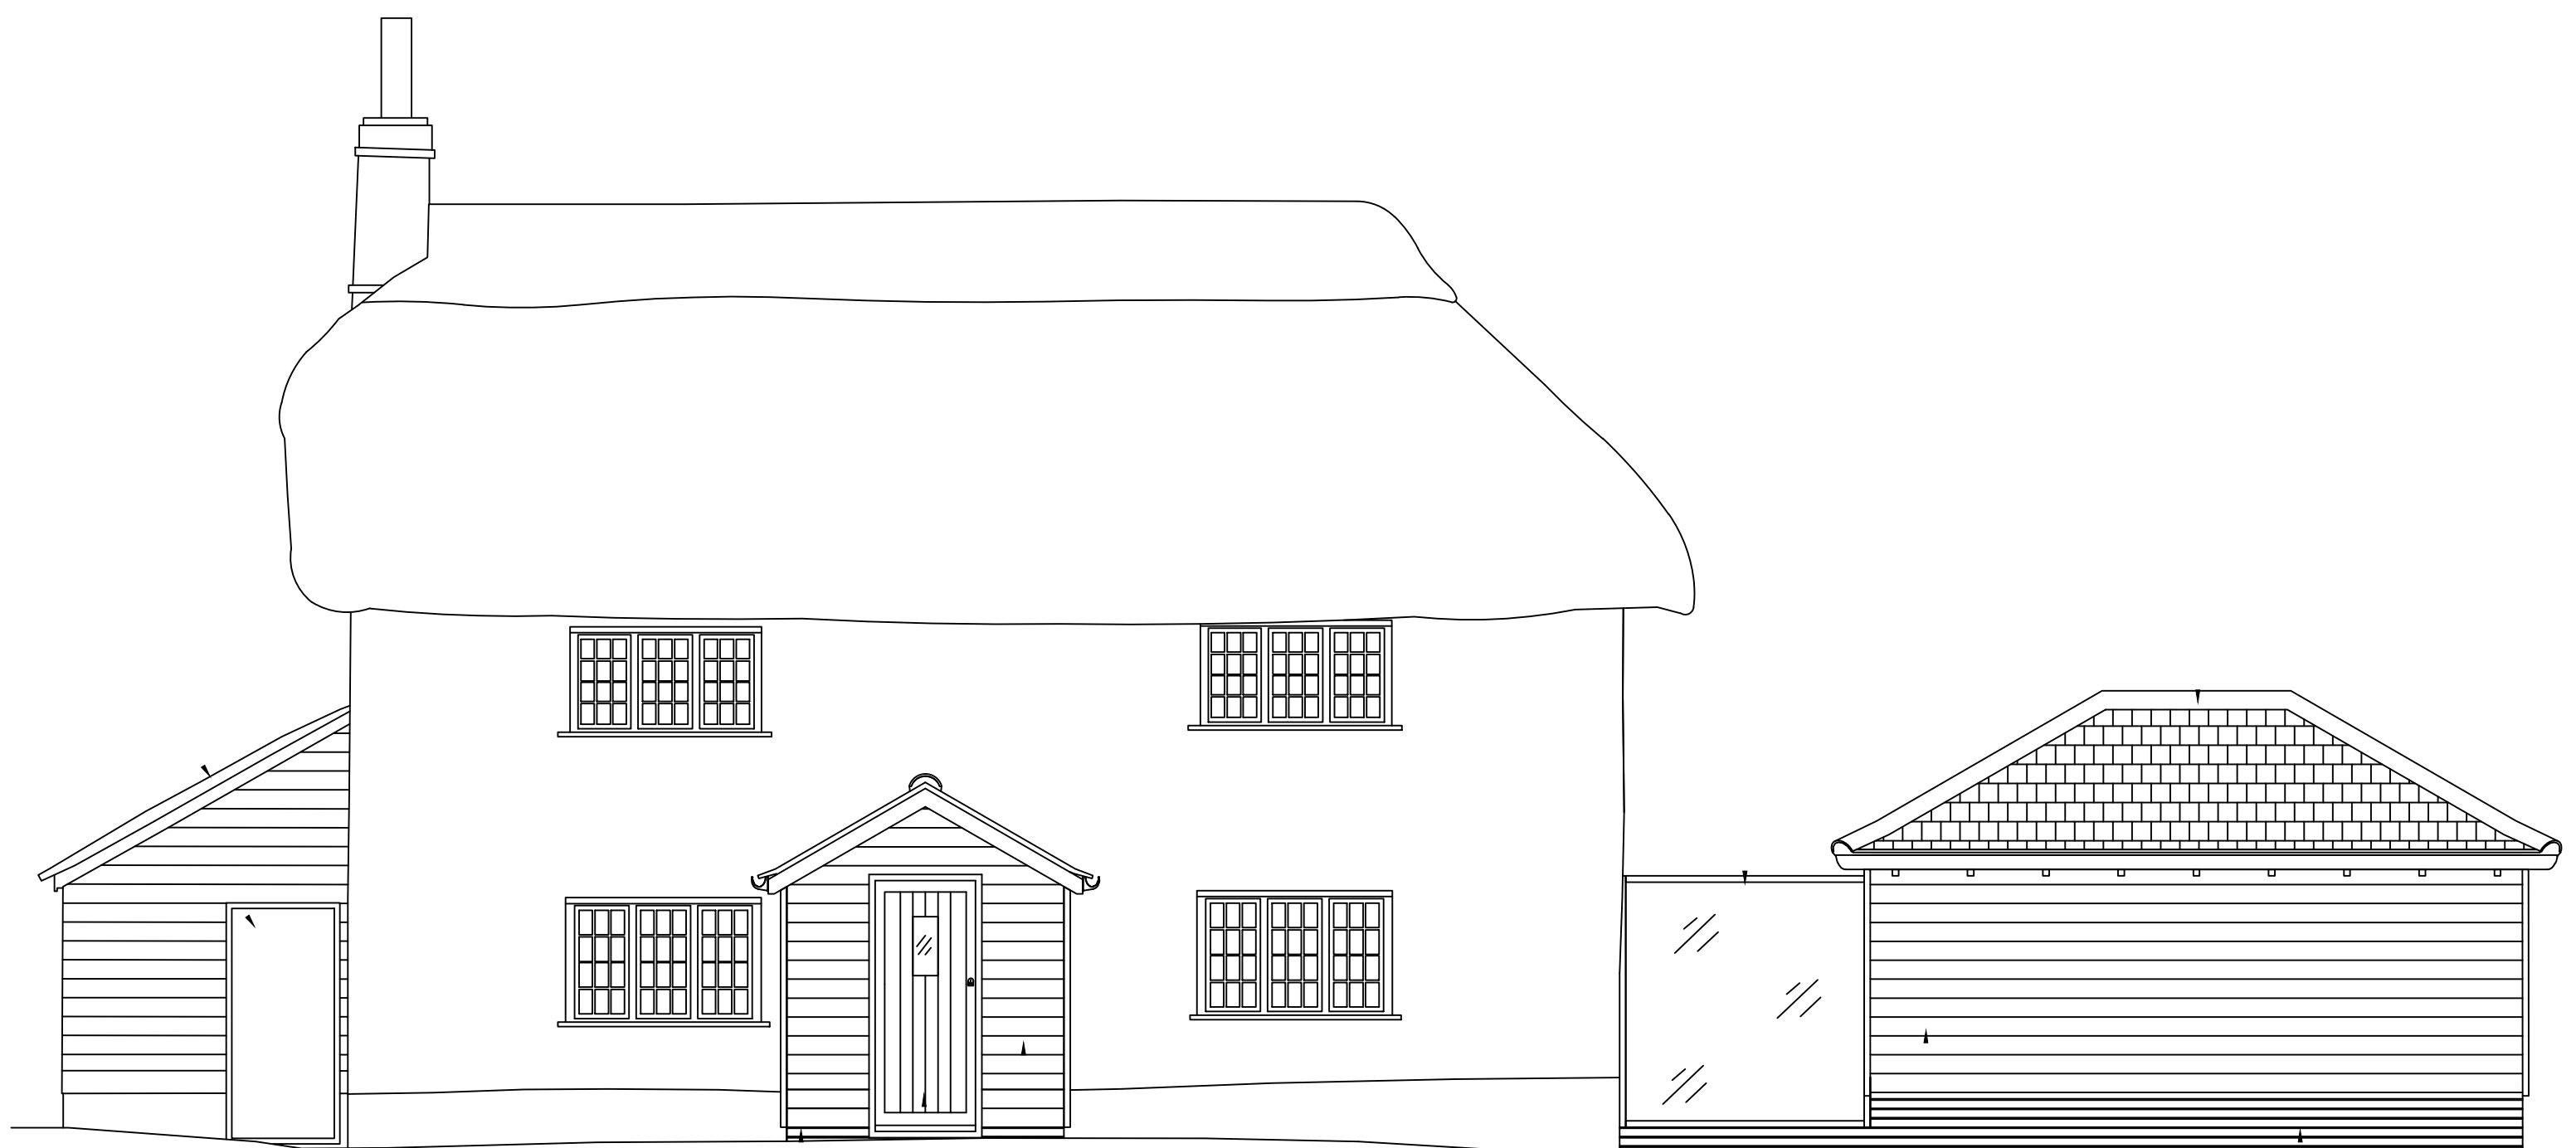

WEST ELEVATION

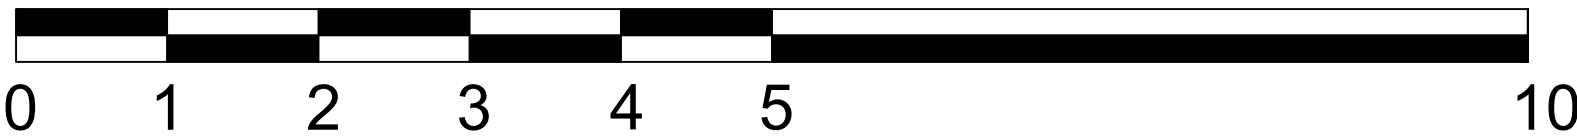

SCALE BAR 1:50

|   |          |                                                                                     |          |  |
|---|----------|-------------------------------------------------------------------------------------|----------|--|
|   |          | TITLE:<br>Re-rendering to East,<br>West, South Elevations<br>DRAWING No: JD-100-D51 |          |  |
| CLIENT:<br>Mr J. Dennis<br><br>ADDRESS:<br>Thatch Cottage<br>Lower Road<br>Britford<br>Salisbury<br>Wiltshire<br>SP5 4DU<br><br>PROJECT DESCRIPTION:<br>Extension and modification to Grade II<br>dwelling, and demolition of existing garage<br>and erection of new garage | DATE     | ISSUE                                                                               | REVISION |  |
|   | Jan 2026 |                                                                                     |          |  |
| SCALE: 1:50 @ A1   |          | REV                                                                                 | 0        |  |