



*T1 - Tree in neighbouring property - estimated height 5m

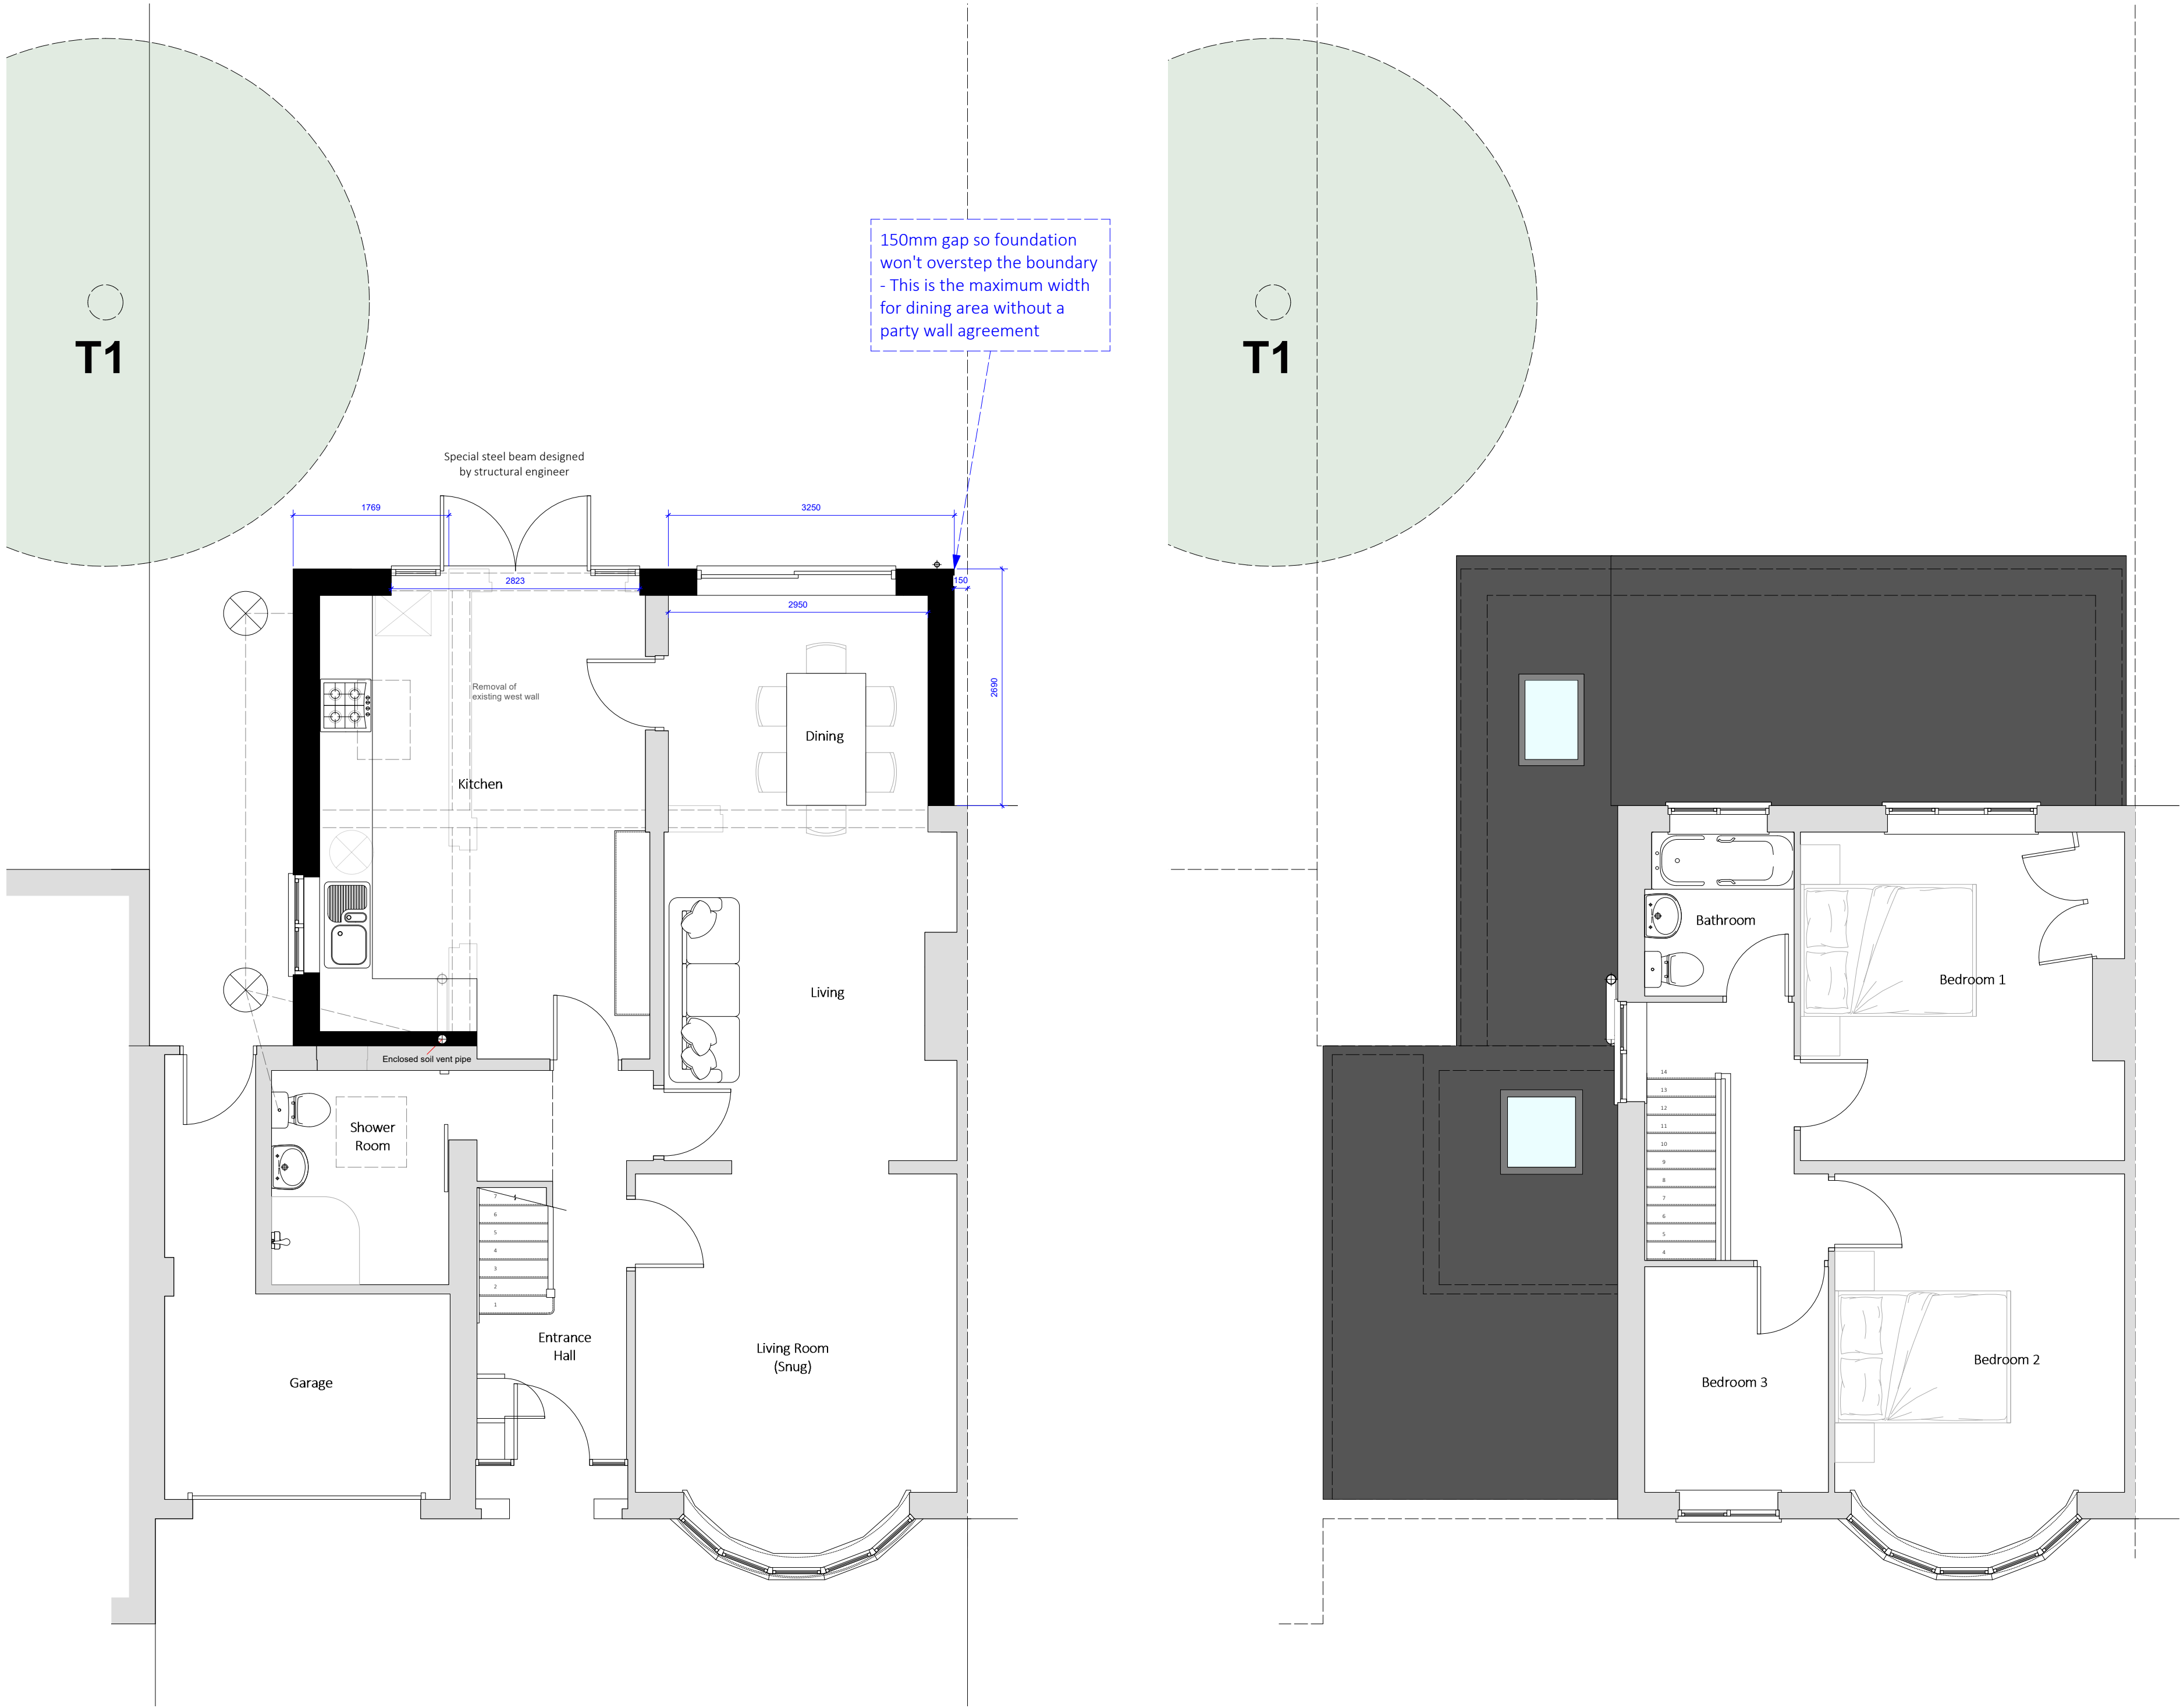

PLN 01 Proposed GF Plan
1:50


PLN 02 Proposed FF Plan
1:50

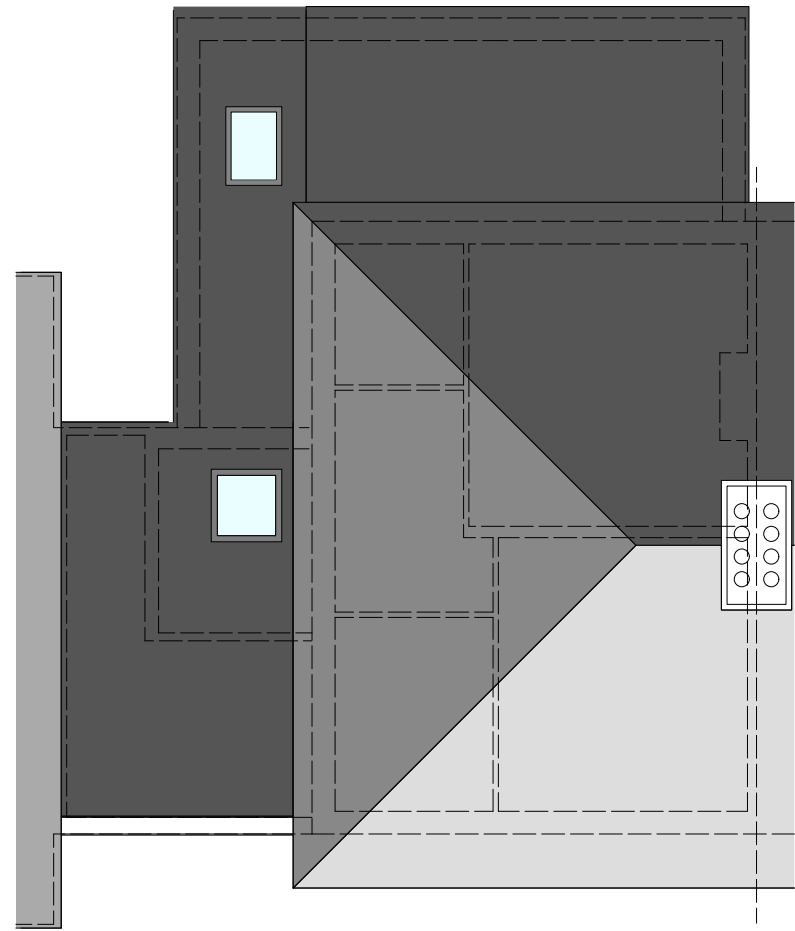

PLN 03 Proposed Roof Plan
1:100




ELV 01 Proposed S Elevation
1:100

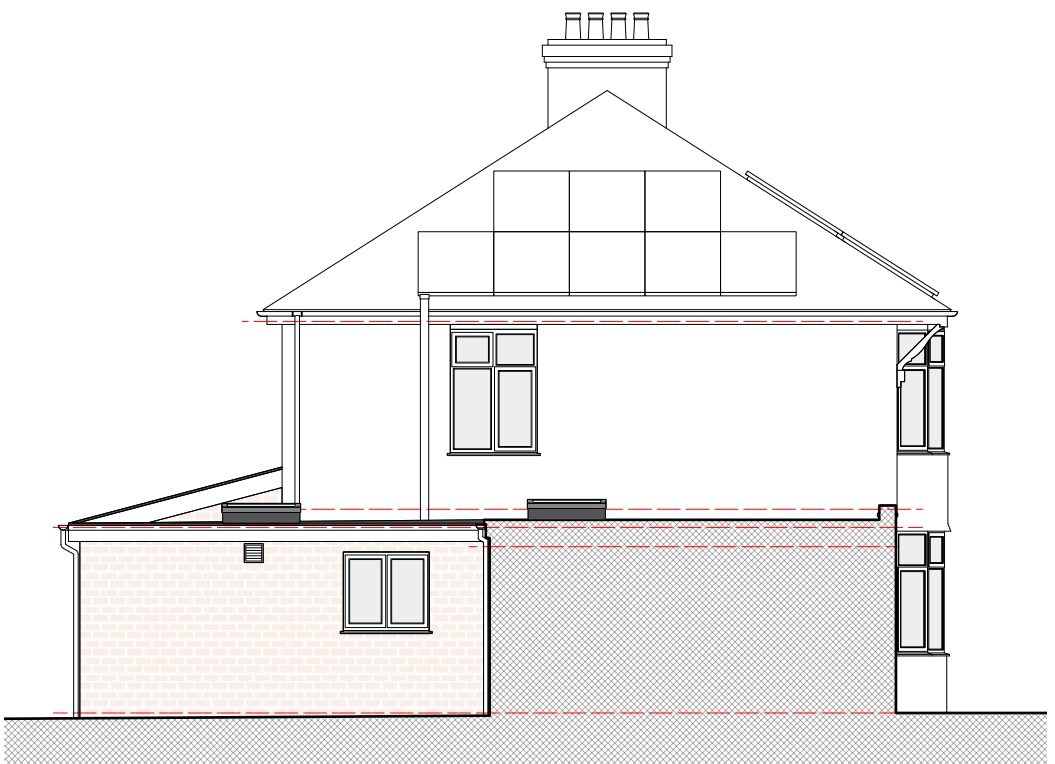

ELV 02 Proposed W Elevation
1:100



ELV 03 Proposed N Elevation
1:100

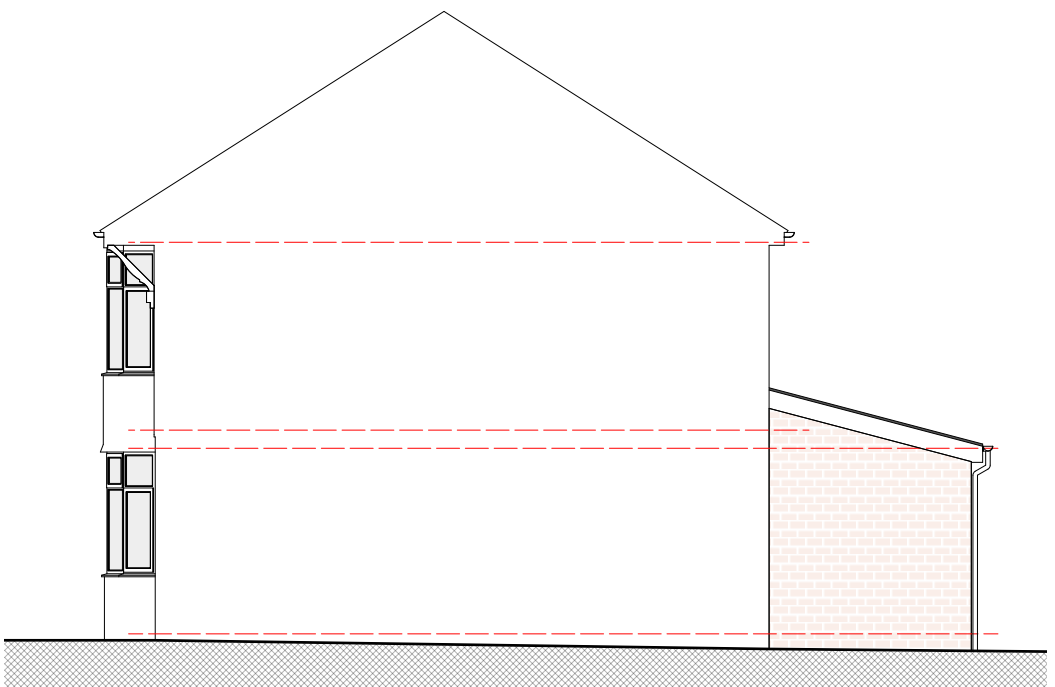



ELV 04 Proposed E Elevation
1:100

PLANNING



PAUL STEVENS ARCHITECTURE LTD
Unit 3 Boathouse Meadow Business Park
Cherry Orchard Lane
Salisbury
Wiltshire
SP2 7LD
Tel No: 01722 349384

THIS DRAWING IS COPYRIGHT AND MUST NOT BE COPIED OR USED WITHOUT WRITTEN CONSENT. DO NOT SCALE FROM THIS DRAWING – FIGURED DIMENSIONS ONLY. ALL DIMENSIONS AND LEVELS TO BE VERIFIED ON SITE PRIOR TO WORKS. ANY DISCREPANCIES MUST BE REPORTED TO THE ARCHITECT IMMEDIATELY. THIS DRAWING IS FOR [PLANNING / BUILDING REGULATIONS] PURPOSES ONLY UNLESS EXPRESSLY STATED OTHERWISE. ALL STRUCTURAL ELEMENTS AND SPECIALIST INSTALLATIONS TO BE DESIGNED AND CERTIFIED BY OTHERS. CONTRACTORS ARE RESPONSIBLE FOR SAFE WORKING PRACTICES AND COMPLIANCE WITH CURRENT REGULATIONS.

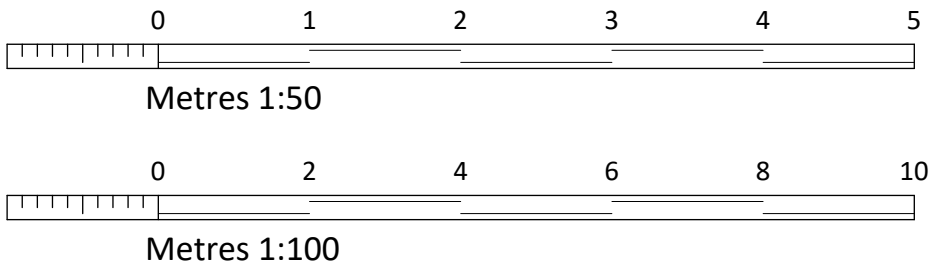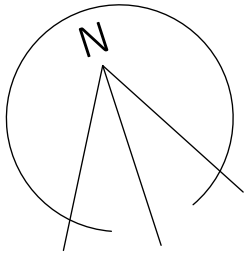

Scale:
1:50 & 1:100 @ A1
Drawn by: CC Date: **09/12/2025**

Project:
58 Bouverie Avenue
Salisbury
Wiltshire
SP2 8DX

Drawing:
**PROPOSED
PLANS & ELEVATIONS**
DWG No: 1165/05 Rev: **B**