


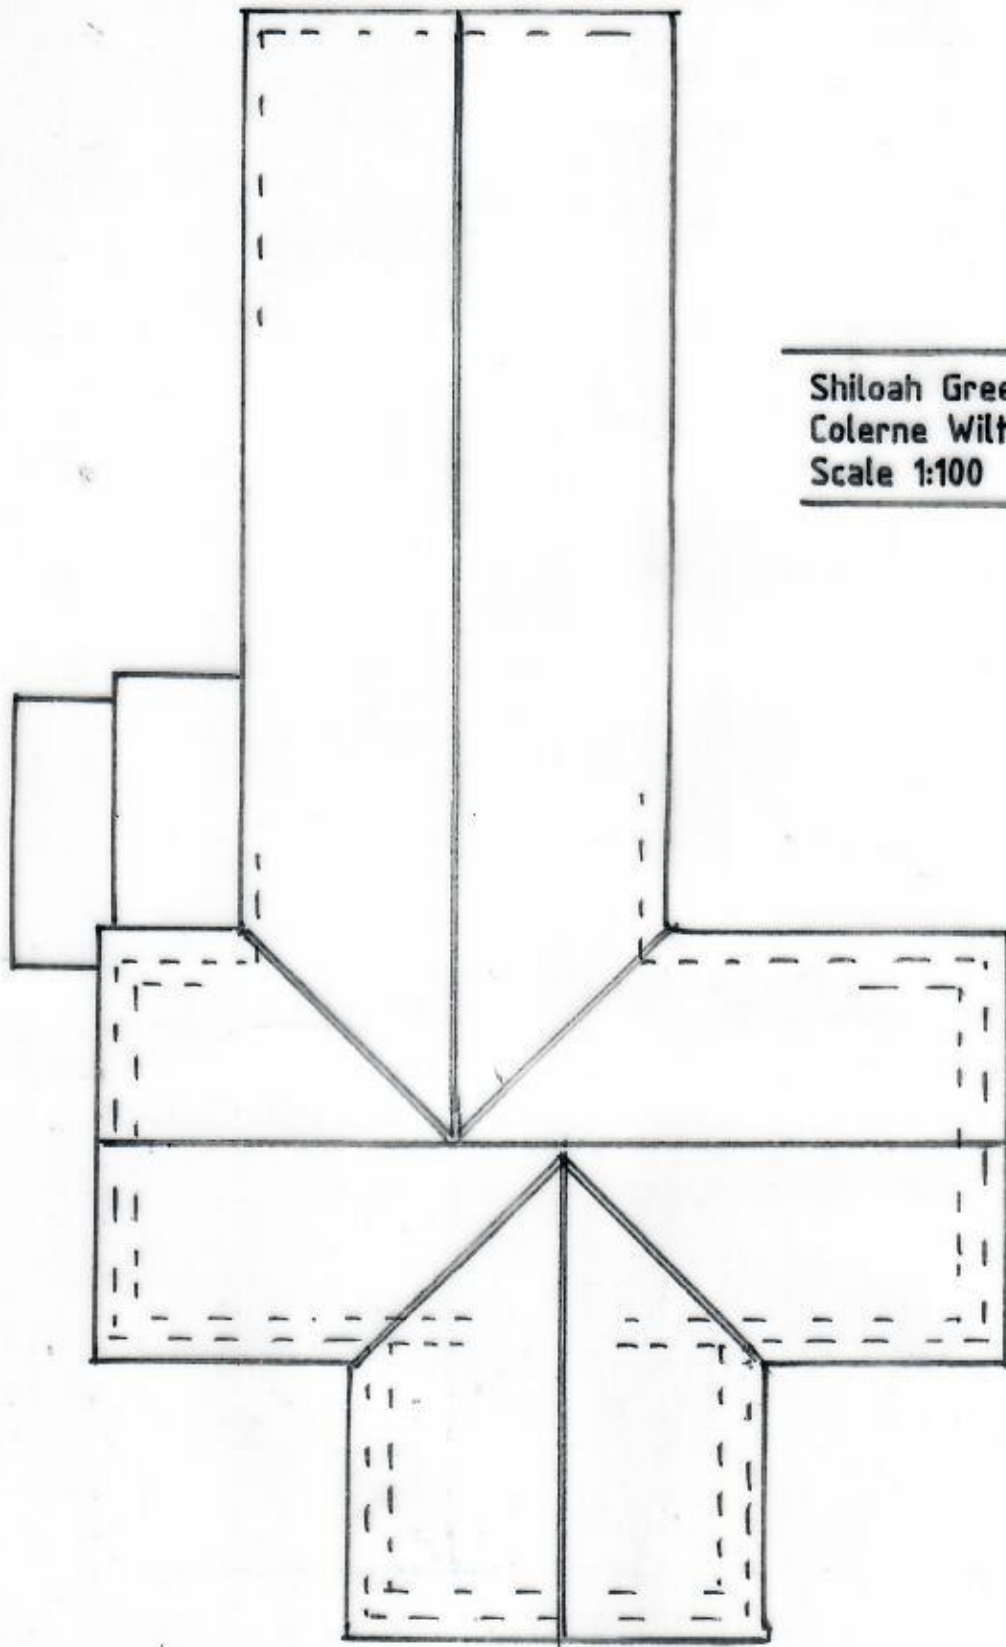

Shiloah Green Lane
Colerne Wiltshire SN14
Scale 1:100

Existing Roof Plan