


EXISTING SURVEY: 43 OAK ROAD, CHIPPENHAM, WILTS FOR MR L. BELL.




South East Elevation 1:100

South West Elevation 1:100


North West Elevation 1:100

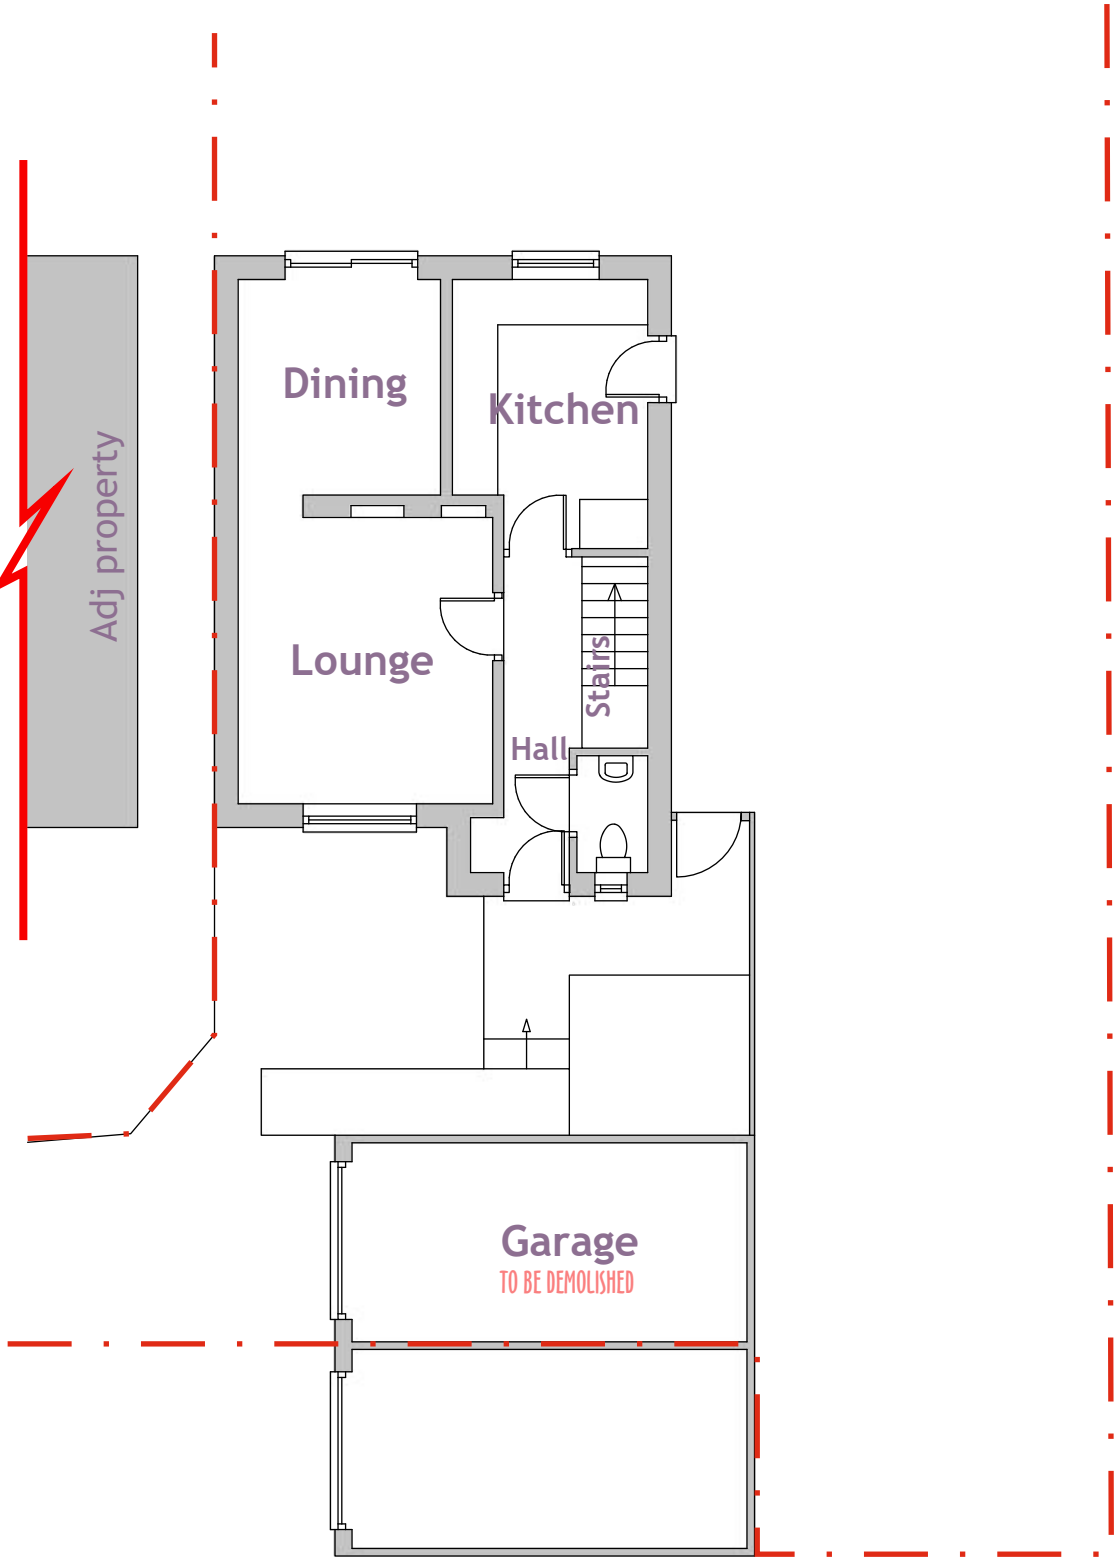


Ground Floor Plan 1:100

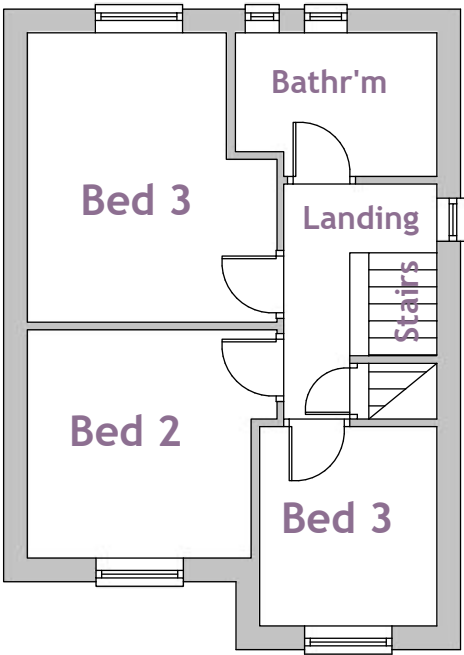

First Floor Plan 1:100

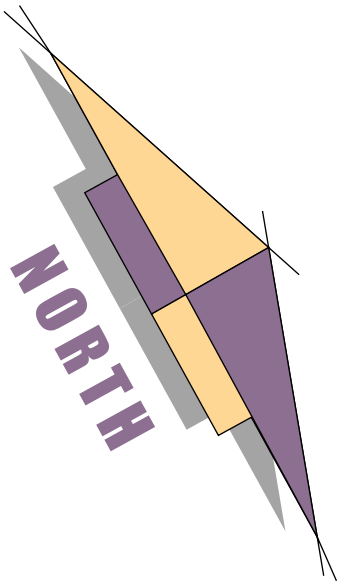

North East Elevation 1:100

 

EXISTING SURVEY

ROBERT MANNING
ARCHITECTURAL & PLANNING CONSULTANT
OFFICE 129, 8 THE BRIDGE, CHIPPENHAM, WILTS SN15 1EX
TEL: 01249 652218 mob: 07909228419 email: robmanning2000@hotmail.com

DRAWING No:- 368 / RJM/2024 / 1
DATE :- DEC 2024 REV:
SCALES :- ELEV'S & F.PLANS 1:100

PROJECT: PROPOSED EXTENSION & ALTERATIONS TO 43 OAK ROAD, CHIPPENHAM, WILTS SN14 0XJ

ROBERT MANNING, this drawing/design is COPYRIGHT and cannot be copied or used in anyway for the above project or similar ventures, by any means without the express permission of Robert Manning. Always use written measurements in preference to scaling, if in doubt ask report any discrepancies & always use the latest approved plans by Local Authority. Consult on any design changes to the project, so amendments can be made.