


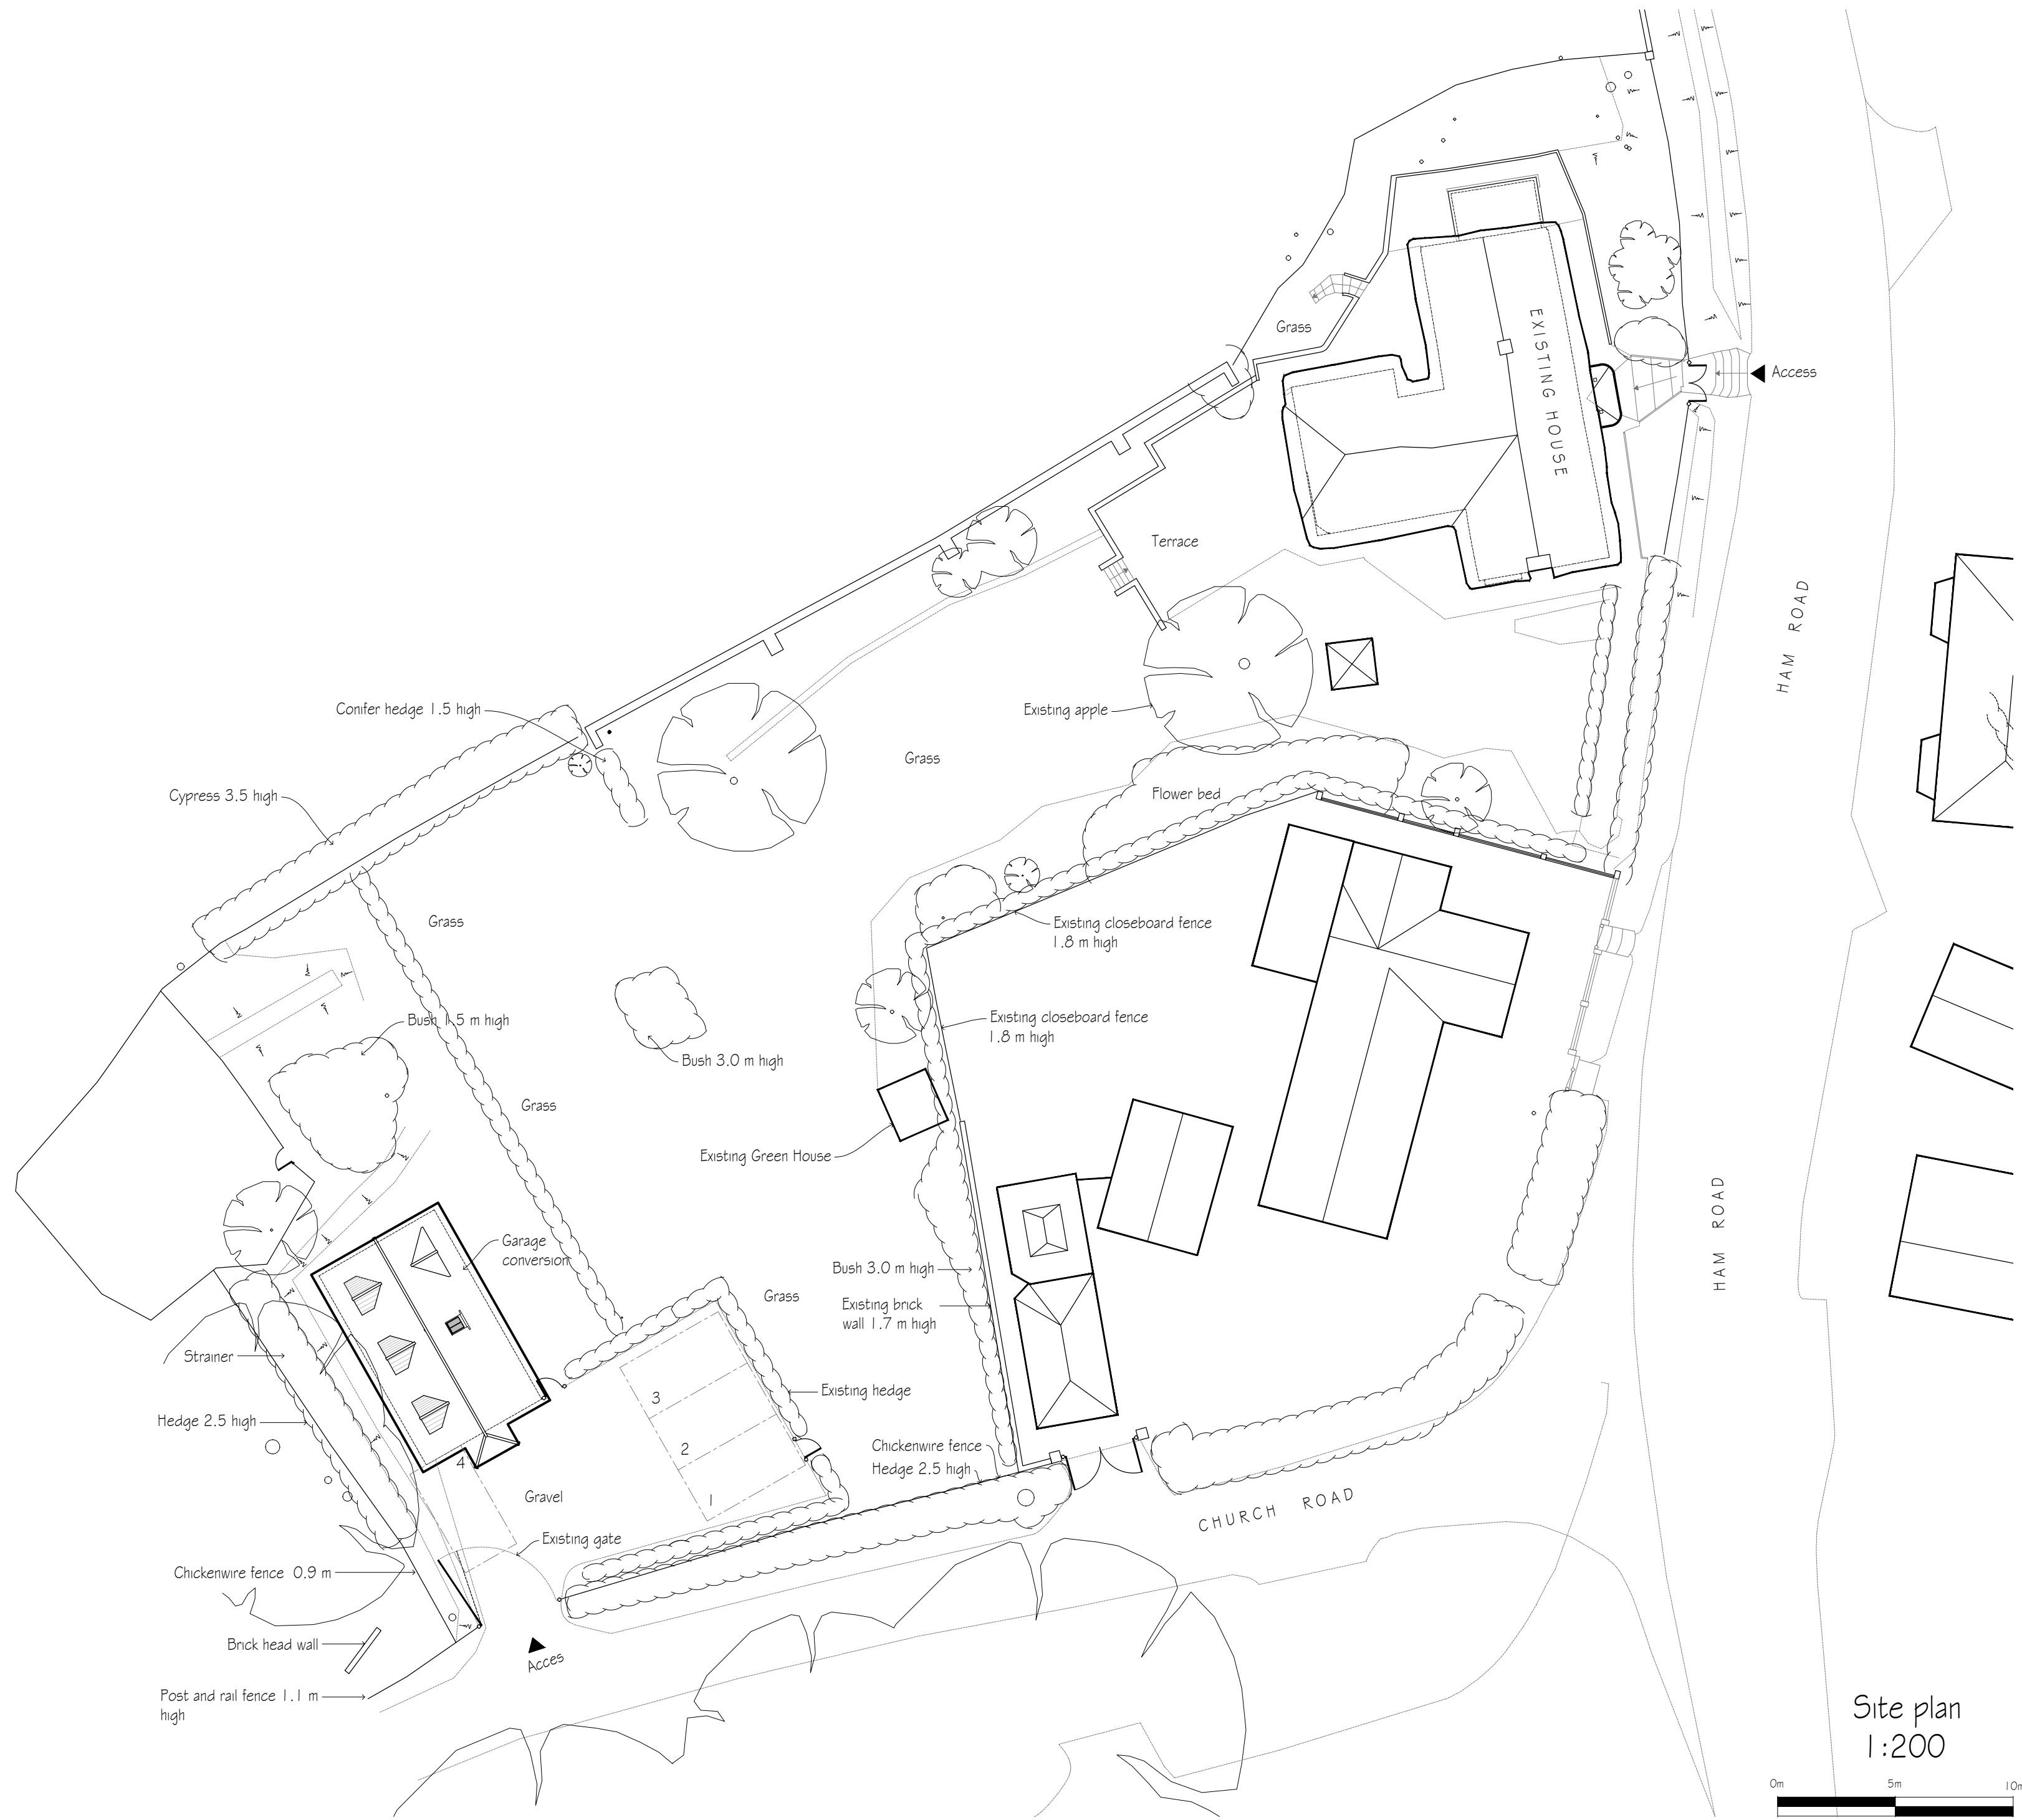

C	Updated	DB	23/01/26
B	Parking spaces updated	-	10/04/19
A	Design scheme updated	-	03/04/19
revisions		initial	date

Contractors, Sub Contractors and Suppliers are to check all relevant dimensions and levels of site and buildings before commencing any shop drawings or building work.

This drawing is copyright and may not be reproduced in any part of form without the written consent of Fowler Architecture and Planning project

THE WELL COTTAGE
Ham, Wiltshire

drawing
Garage conversion
Site plan


scale
1: 200@A1

drawn by
-

date
Jan'19

150523-102
drawing no

C
rev

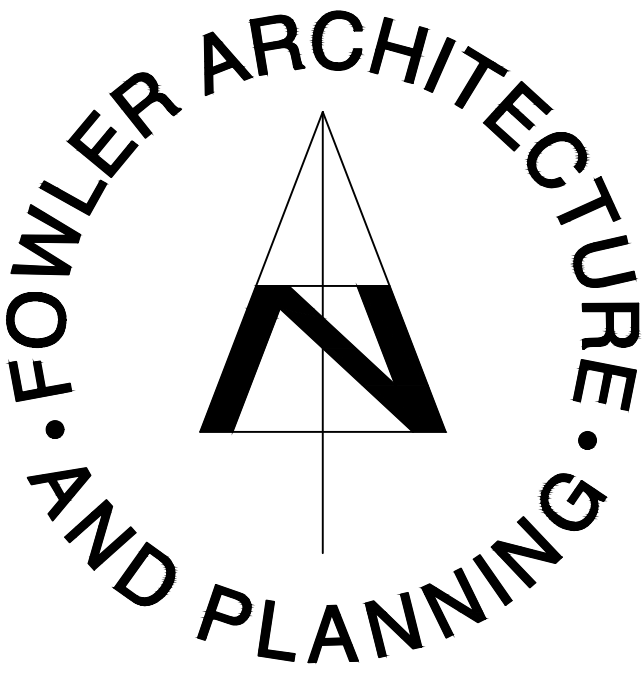

19 High Street
Pewsey
Wiltshire
SN9 5AF

tel (01672) 569444

enquiries@faap.co.uk