




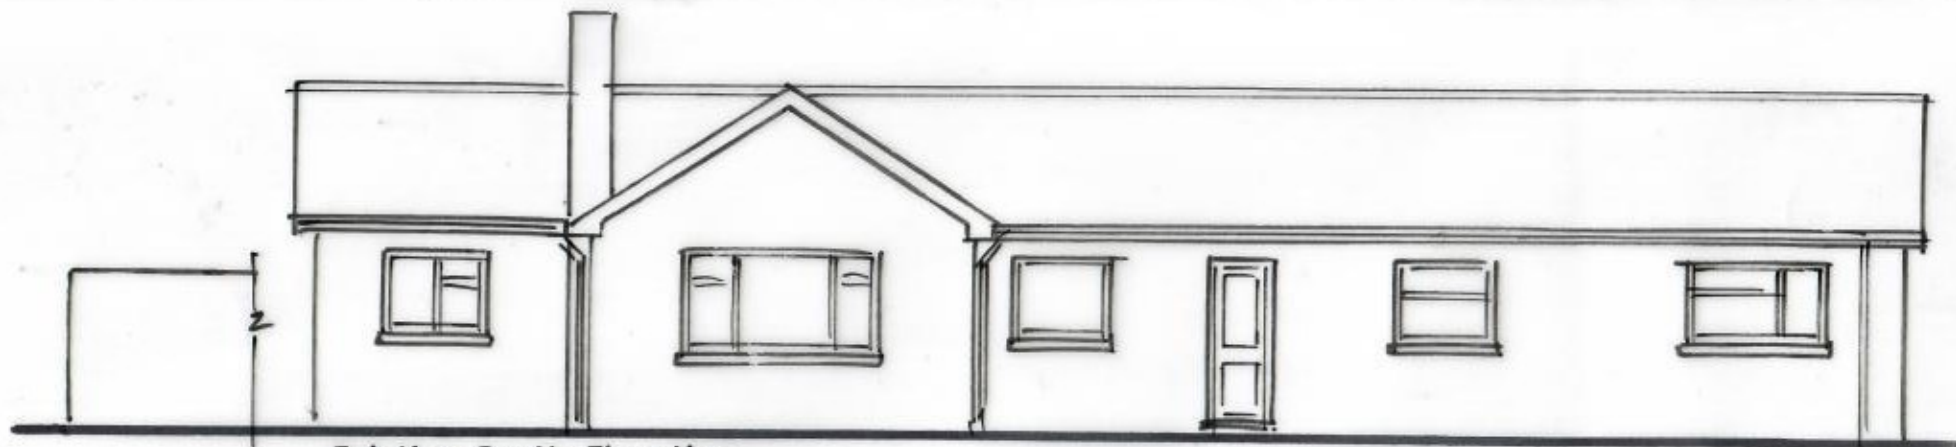

Existing South Elevation

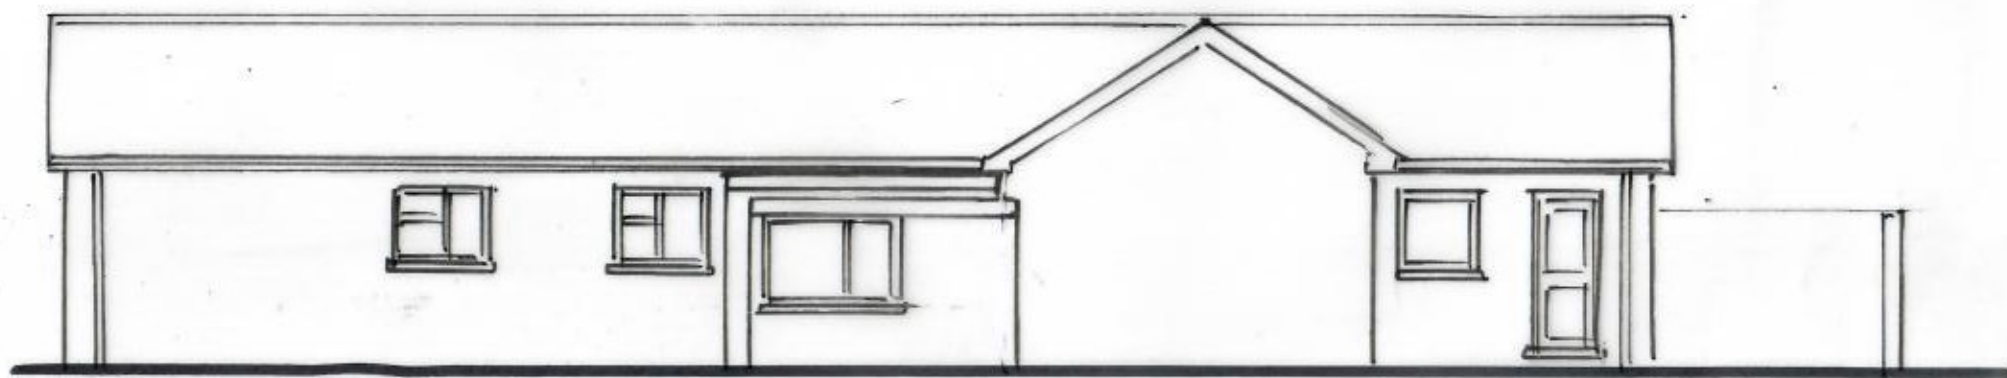

Existing North Elevation

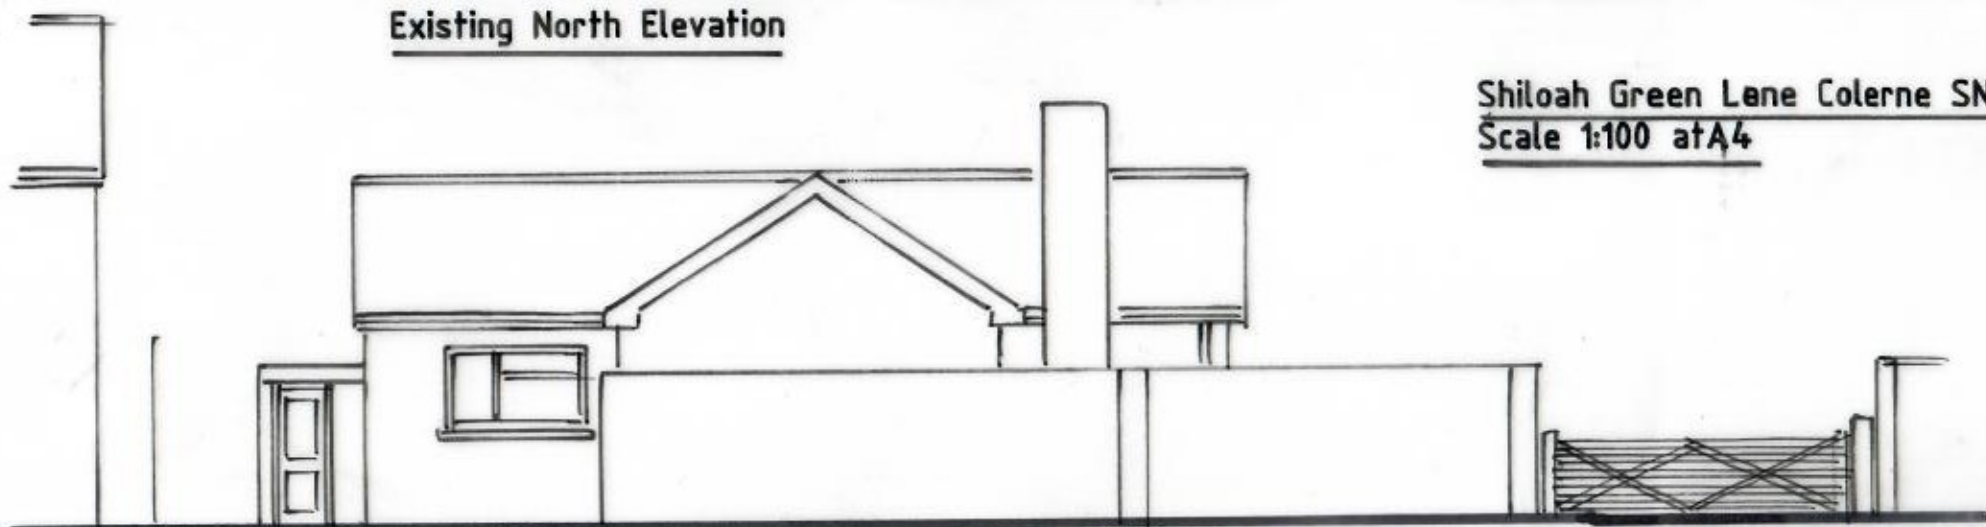

Existing West Elevation

Shiloah Green Lane Colerne SN14
Scale 1:100 at A4

