

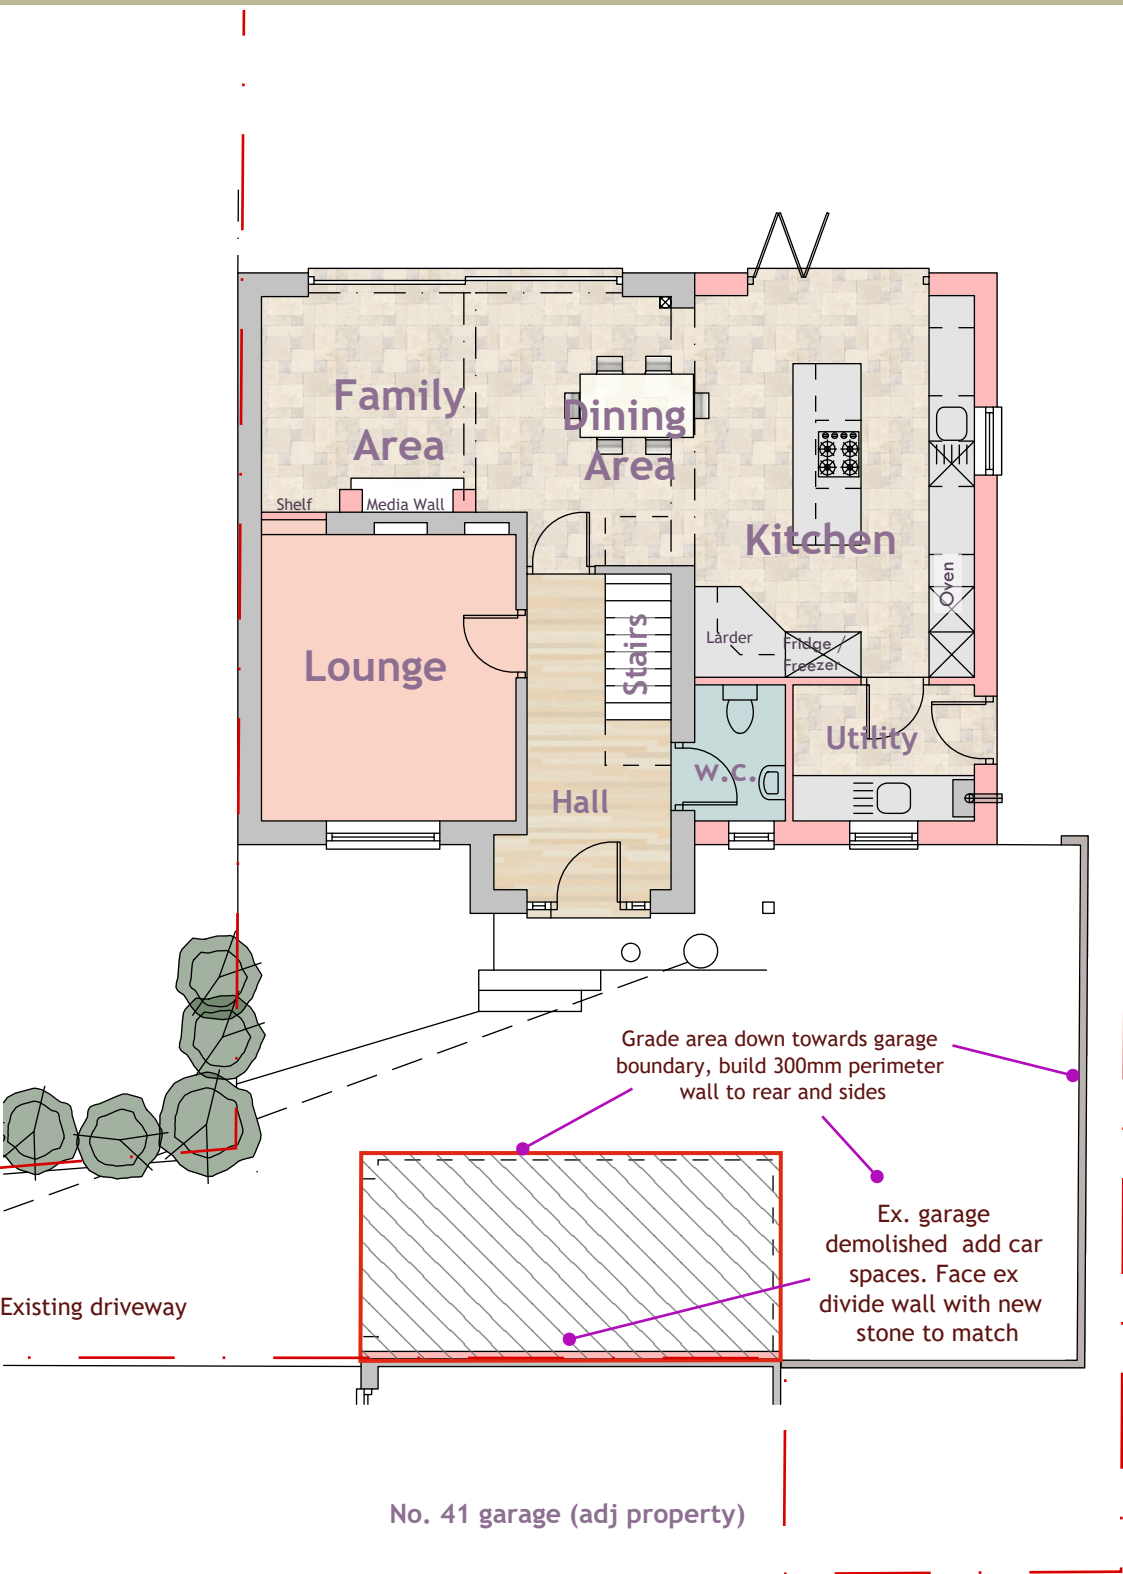


PROPOSED EXTENSIONS & ALTERATIONS: 43 OAK ROAD , CHIPPENHAM FOR MR L. BELL

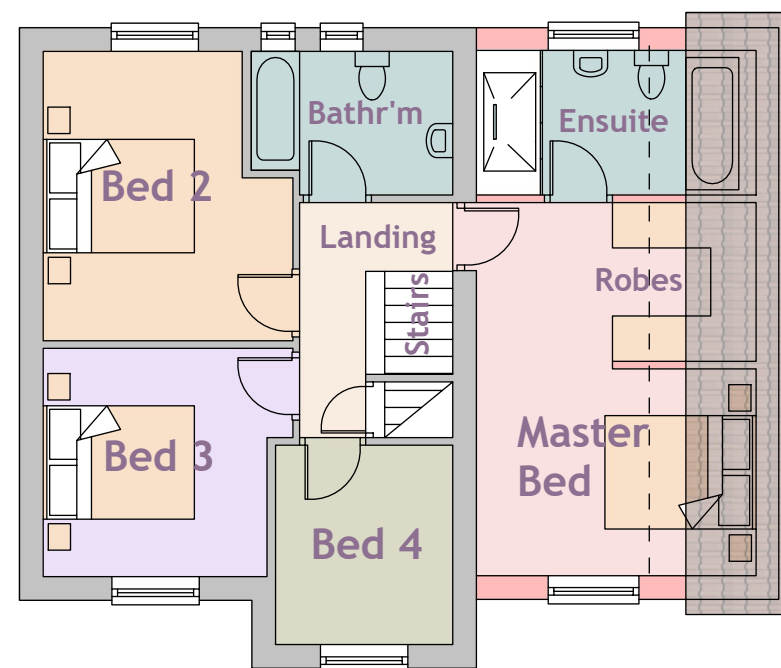

Ground Floor Plan 1:100

Scale Bar (A2 print out = 1:100 scale).

 

First Floor Plan 1:100


Materials to be used:

Roof: All new extension roof areas: matching concrete tiles in profile, texture and colour, allow for matching fascias, soffits & barge boards to overhangs, matching pvc gutters and downpipes.

Walls: Side extension walls in tumbled split stone (Shearstone/Bekstone type) with brick detail to match, as shown.

Windows/doors: uPvc casements and Athracite grey aluminium patio doors to elevations as shown.

Access/parking: Existing access used. existing garage removed with increased parking area for additional car provided, see block plan .

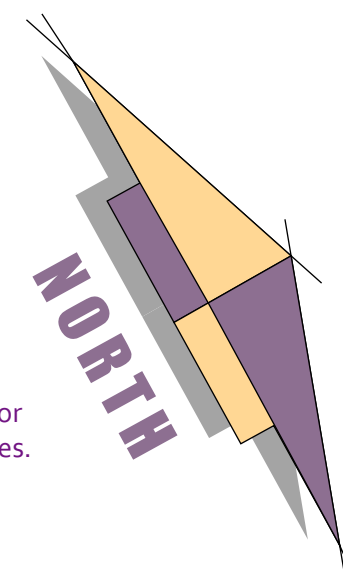

EXTENSION PLAN

ROBERT MANNING

ARCHITECTURAL DESIGN

OFFICE 129, 8 THE BRIDGE, CHIPPENHAM, WILTS SN15 1EX

MOBILE: 07909228419 EMAIL: robmanning2000@hotmail.com

PROJECT: PROPOSED EXTENSION & ALTERATIONS -REMOVE GARAGE & INCREASE PARKING AREA 43 OAK ROAD, CHIPPENHAM, SN14 0XJ

DRAWING No:- 368 / RJM/2024 / 2 C JAN 2026

SCALES:- ELEVATIONS & FLOOR PLANS 1:100

ROBERT MANNING, this drawing/design is COPYRIGHT and cannot be copied or used in anyway for the above project or similar ventures, by any means without the express permission of Robert Manning. Always use written measurements in preference to scaling, if in doubt ask, report any discrepancies & always use the latest approved plans by Local Authority. Consult on any design changes to the project, so amendments can be made