
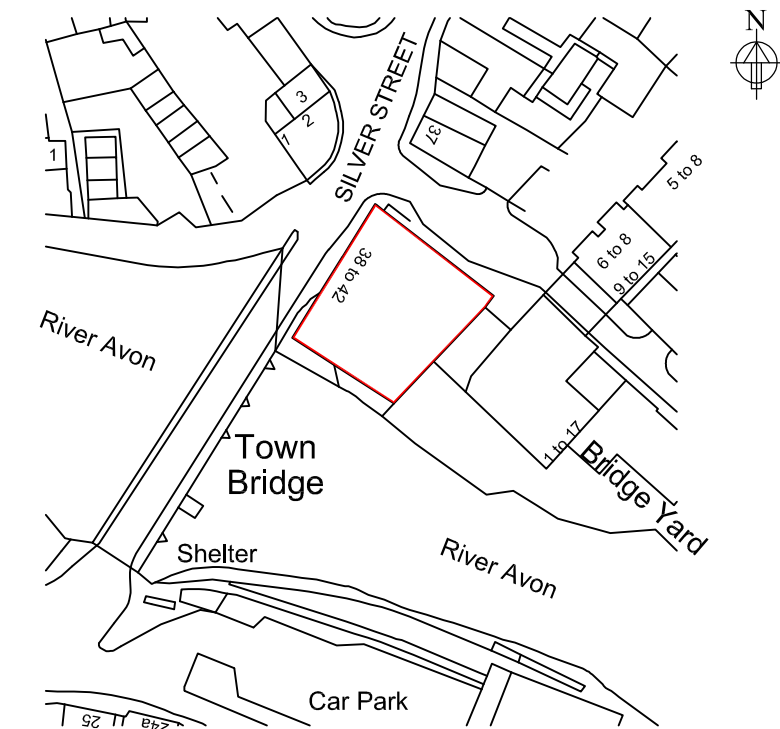


NOTES:
Copyright Dovetail Building Consultants Ltd.


This drawing is issued for the purposes of obtaining local authority approval and should not be used for construction.

Do not scale from this drawing. All dimensions are to be verified on site.

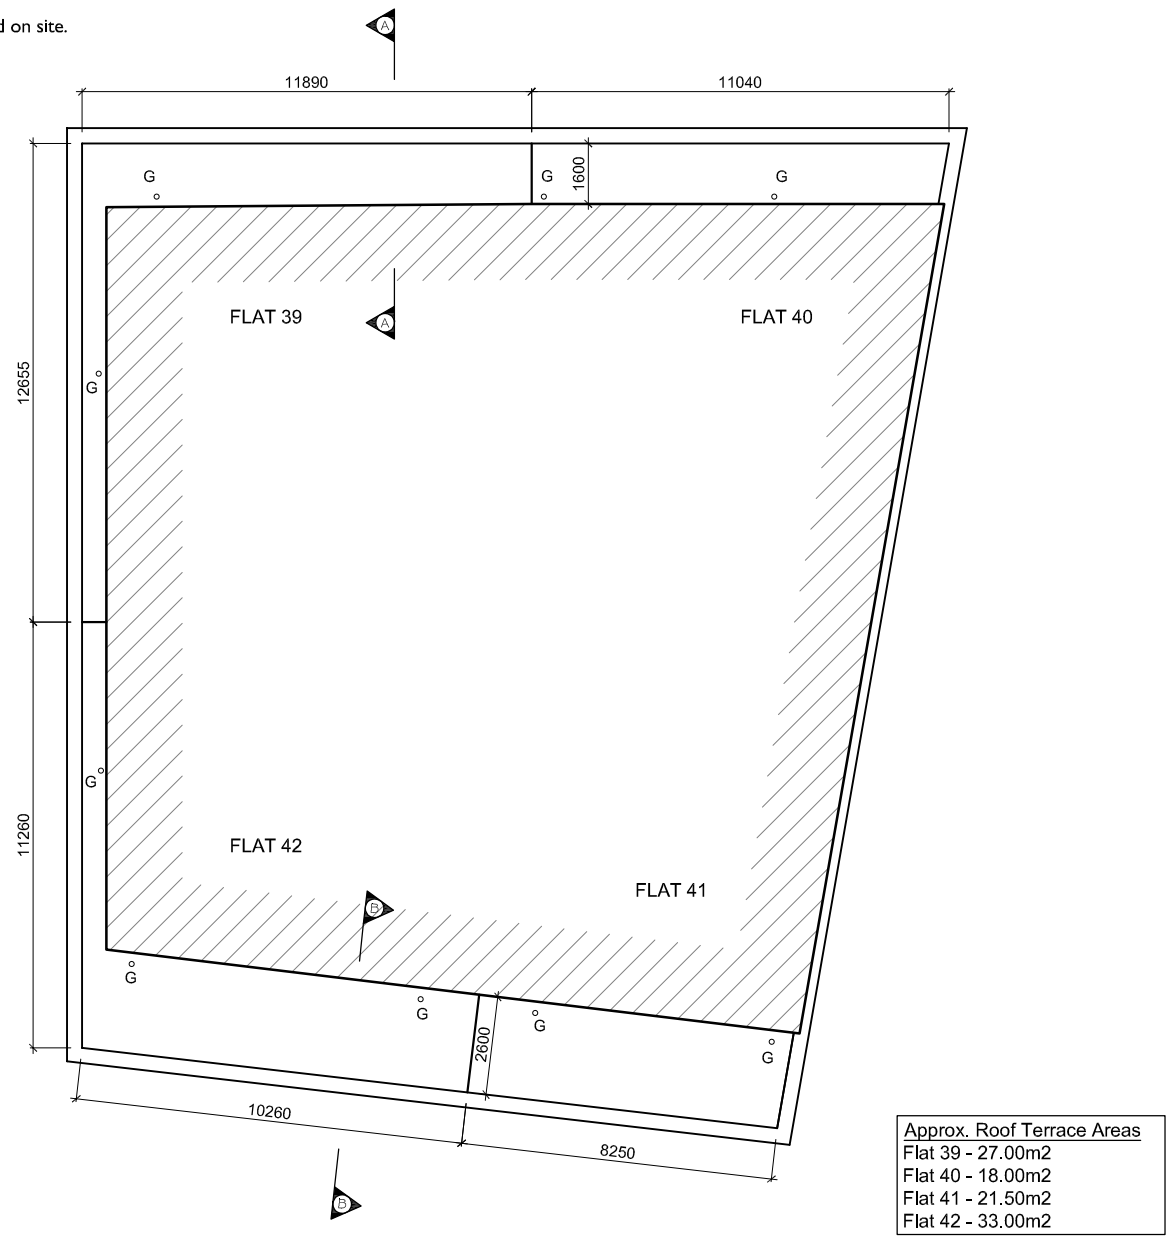


Ordnance Survey, (c) Crown Copyright 2025. All rights reserved. Licence number 100022432

SITE PLAN
Scale 1:1250

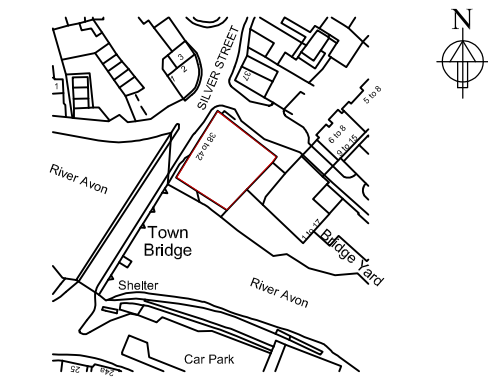

Ordnance Survey, (c) Crown Copyright 2025. All rights reserved. Licence number 100022432

LOCATION PLAN
Scale 1:2500

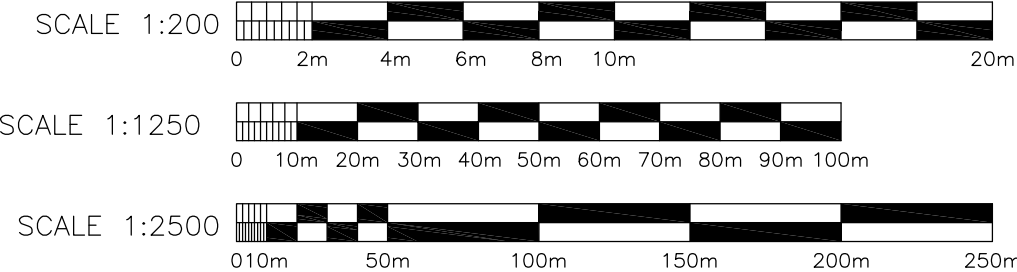

Project
Roof Terrace Works
No. 39 Silver Street,
Kingston Mills Estate,
Bradford on Avon
BA15 1FJ

Drawing
Existing Roof Terrace Plan
Site & Location Plans

PLI	22.01.26	Application Issue	
Rev.	Date	Notes	
Date	20.11.25	Drawn by SJR	Scales Noted at A3
Status		PLANNING	
Drawing. No. 4149/AB-01		Rev. PLI	