



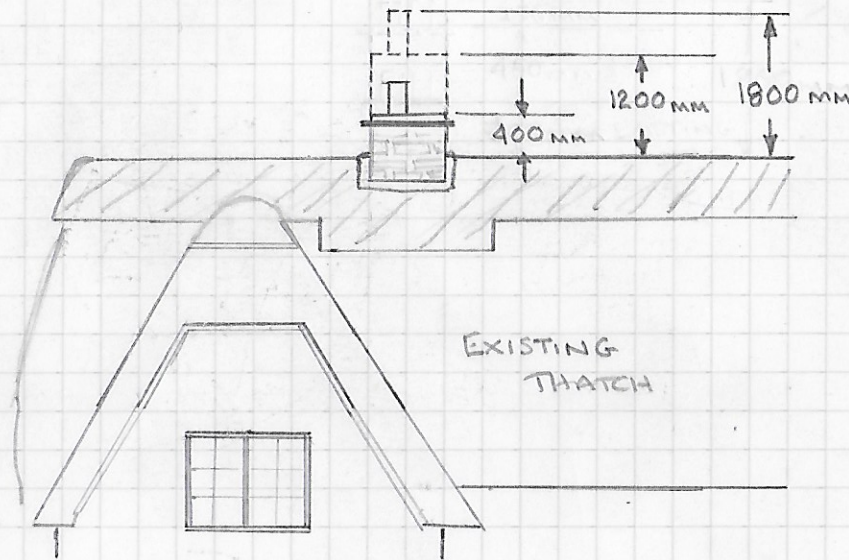

HEIGHT FROM
ROOF RIDGE
TO TOP OF NEW
STACK TO MEET
FIRE REGULATIONS

EXISTING REAR ELEVATION (SOUTH)


SCALE 1:100

 

DRAWN: 13/01/2026

DRAWING NUMBER: LCO02

TITLE: EXISTING AND PROPOSED
ELEVATION OF CHIMNEY STACK.
SEE EXISTING DRAWING NUMBER
001 DATED 17/09/2020 FOR
DETAIL OF EXISTING ELEVATIONS

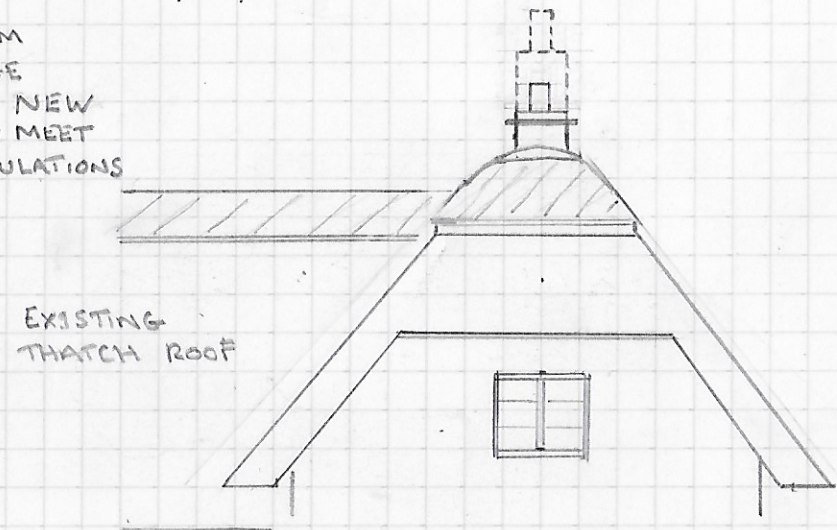

EXISTING SIDE ELEVATION (EAST)

PROPERTY ADDRESS: MR & MRS HUME
LADYMEAD COTTAGE
WINTERSLOW, SALISBURY SP5 1PQ

PROJECT:

TO RAISE CHIMNEY STACK 800MM (APPROX.
10 COURSES OF BRICK TO MATCH EXISTING
BRICK IN COLOUR AND STYLE) IN ORDER
TO MEET CURRENT FIRE REGULATIONS
AND OBTAIN PROPERTY INSURANCE
FOR OPERATION OF EXISTING LOG
BURNER, USED FOR HEATING

SCALE 1:100 EXISTING CHIMNEY STACK
APPROX: 900 MM X 675 MM X 400 MM HEIGHT
ABOVE ROOF RIDGE.

NEW STACK: 900 MM X 675 MM X 1200 MM HEIGHT
ABOVE ROOF RIDGE