


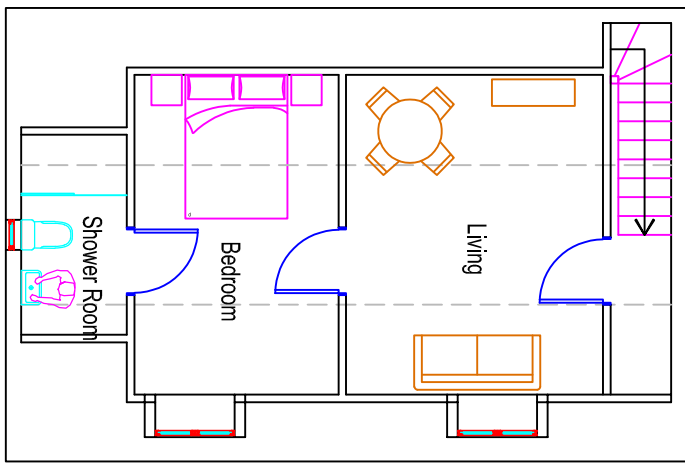
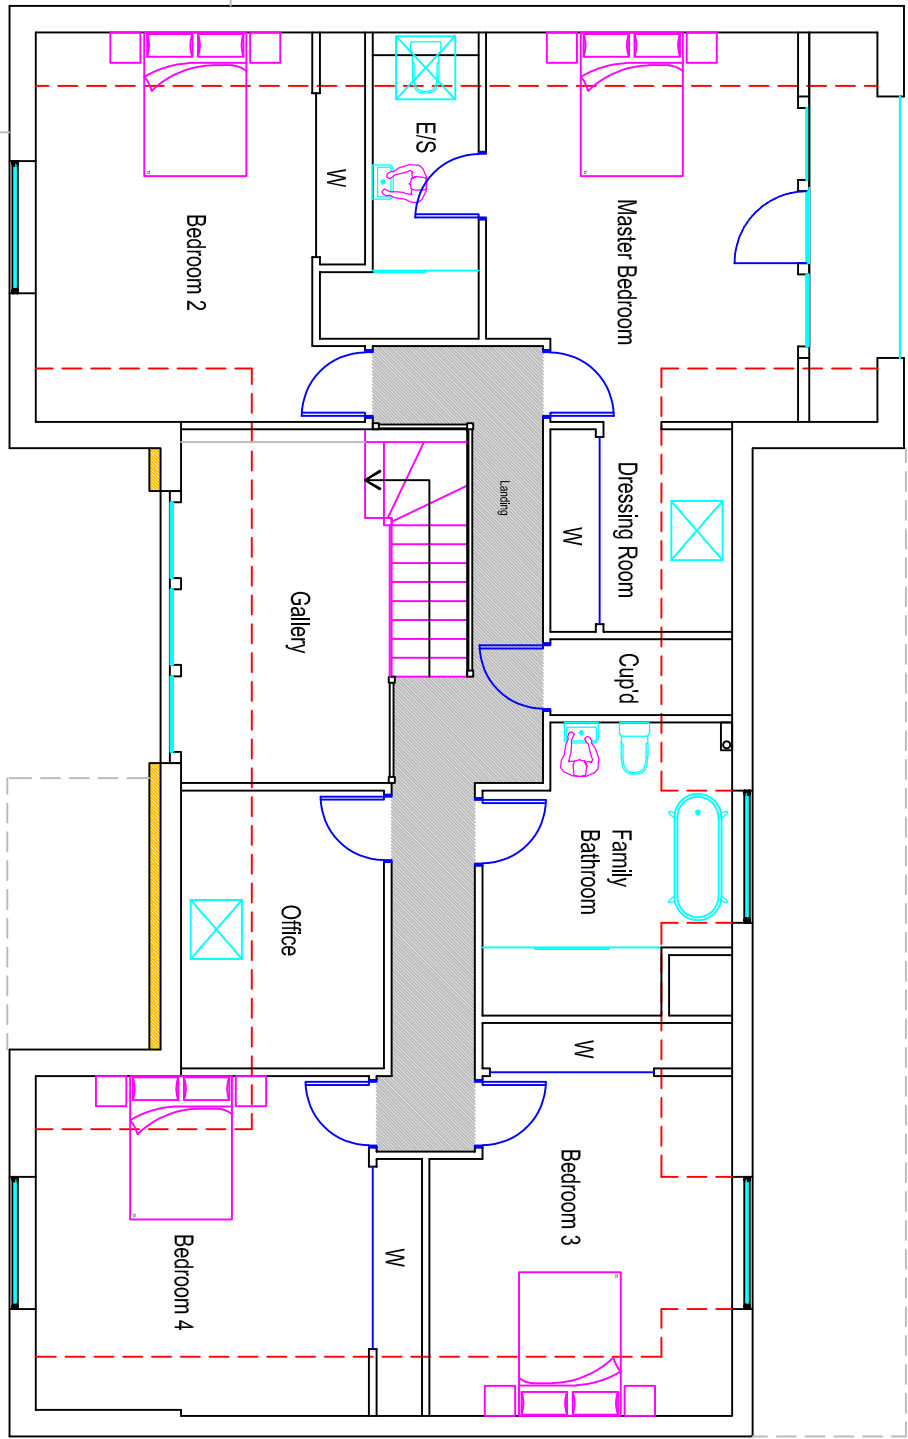


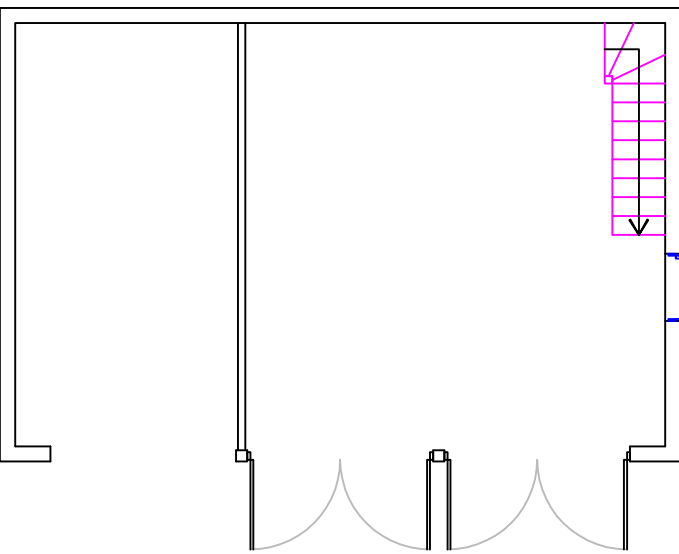


Proposed First Floor Plan  
1:100

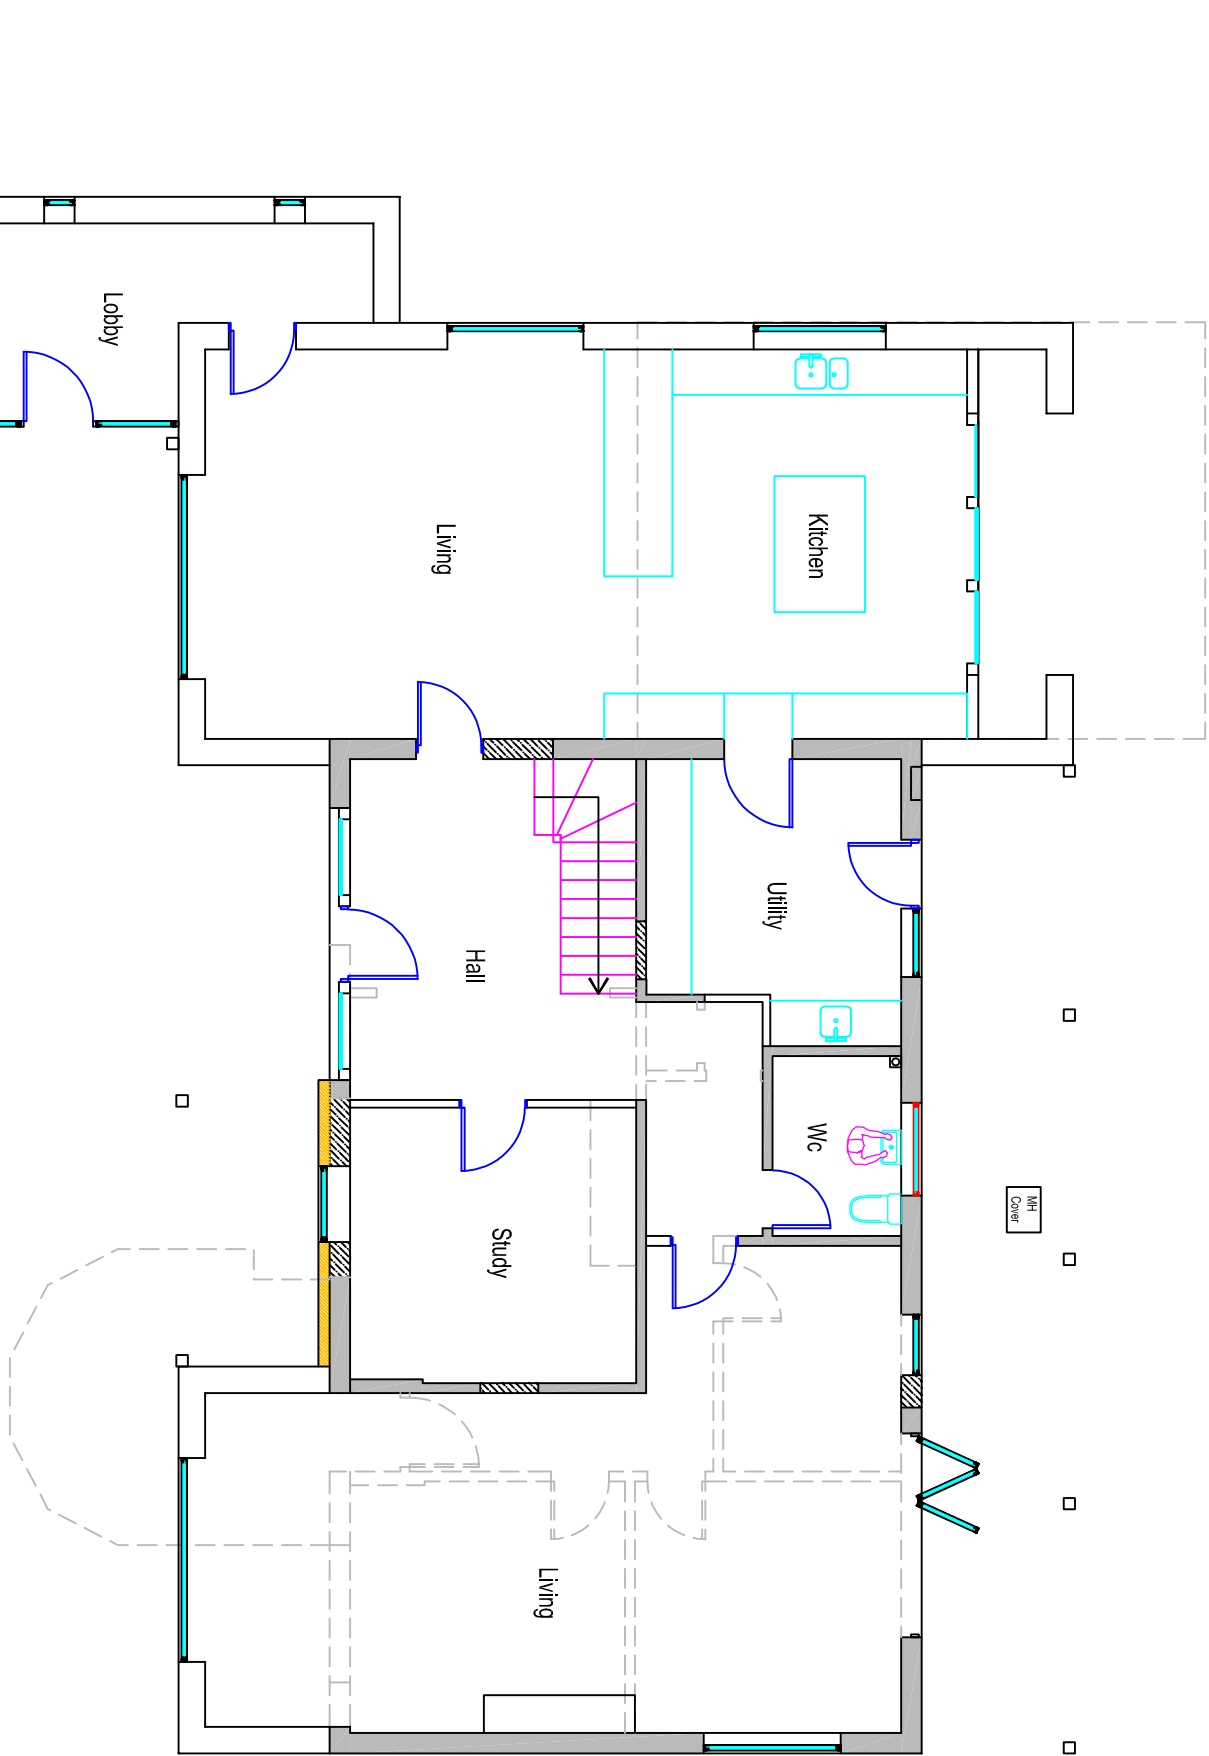


Proposed Ground Floor Plan  
1:100

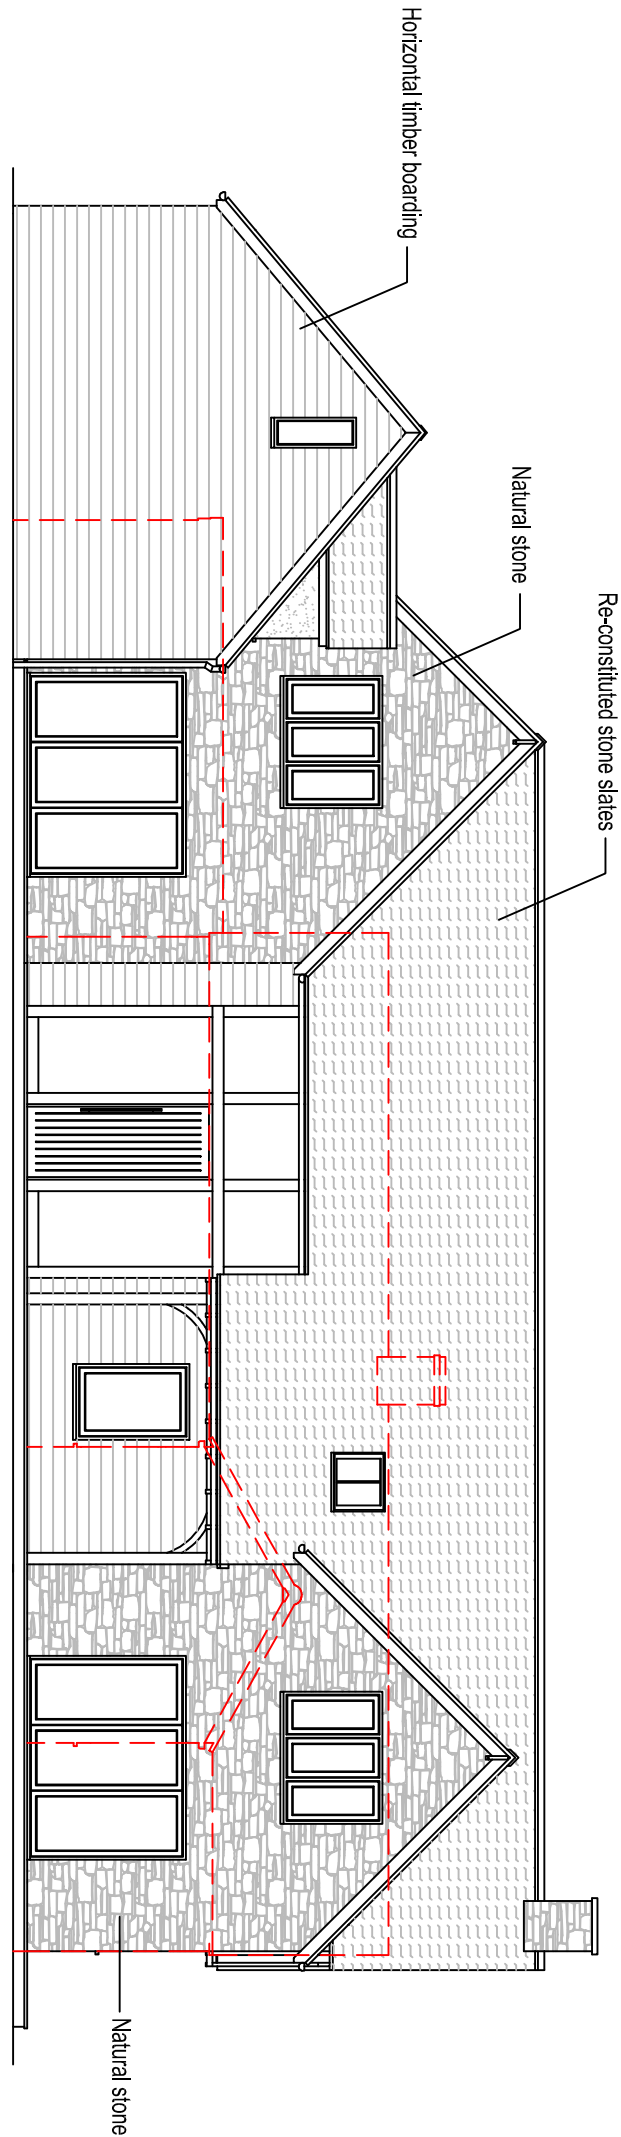


Proposed Front Elevation  
1:100

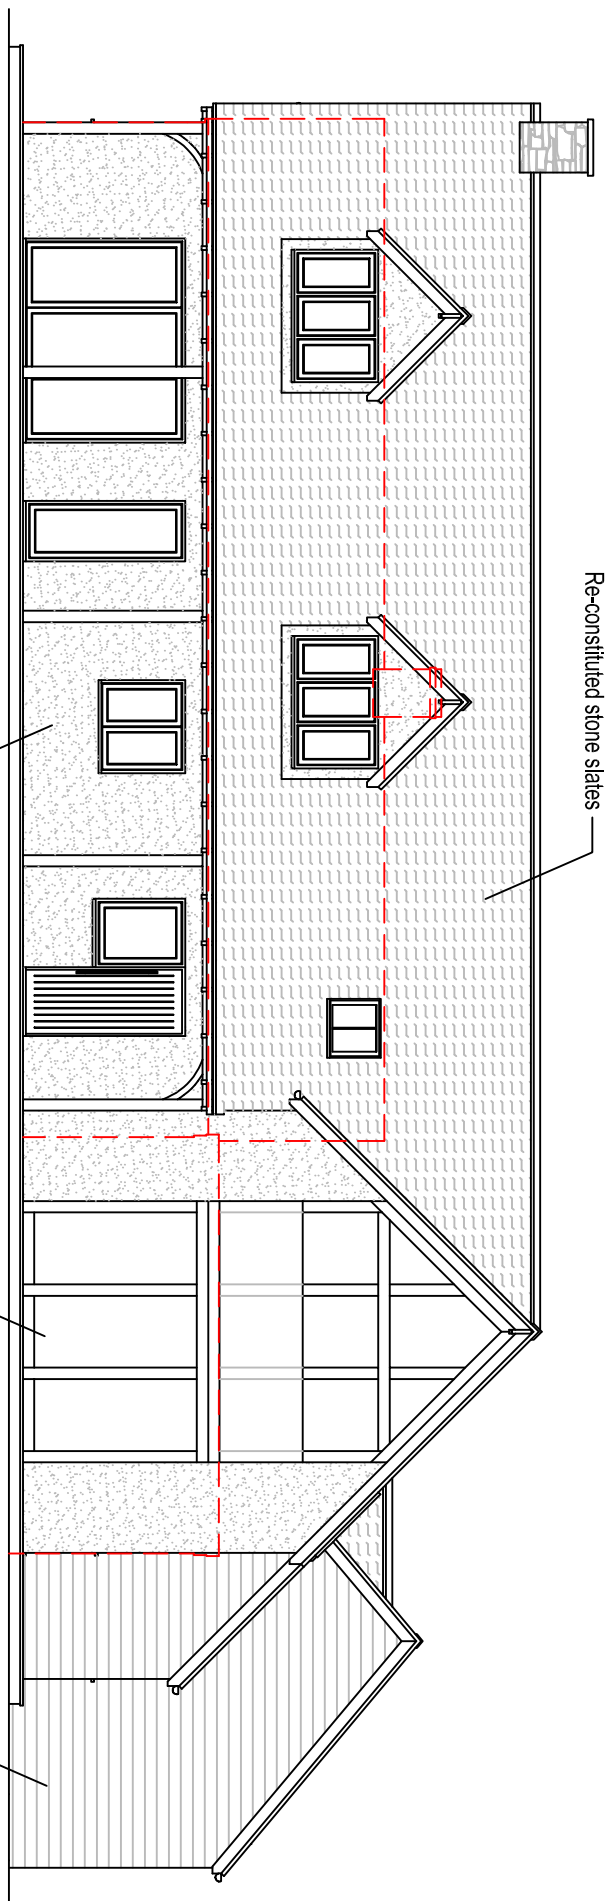


Proposed Rear Elevation  
1:100

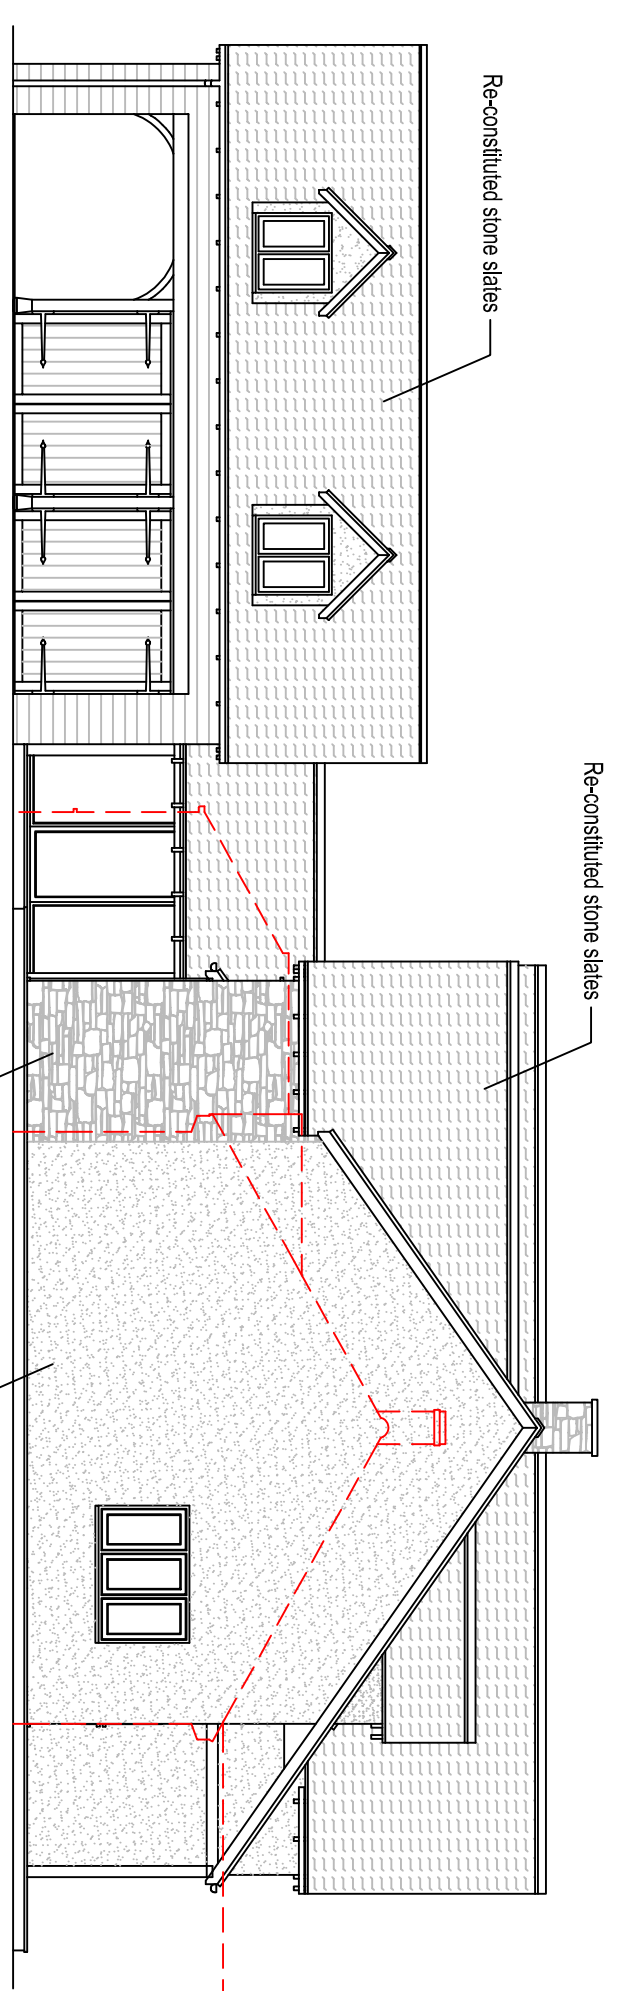


Proposed Side Elevation  
1:100

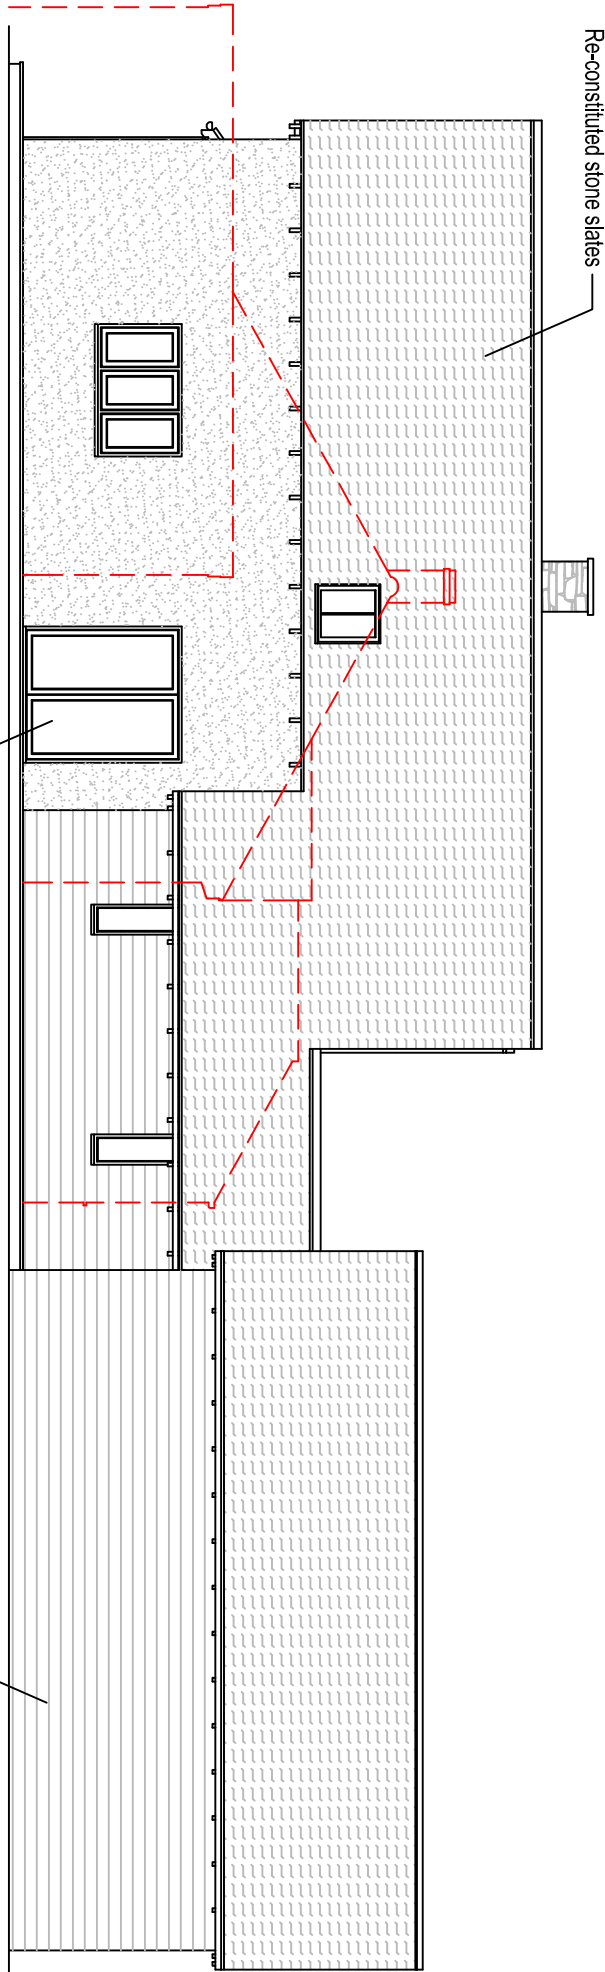


Proposed Side Elevation  
1:100

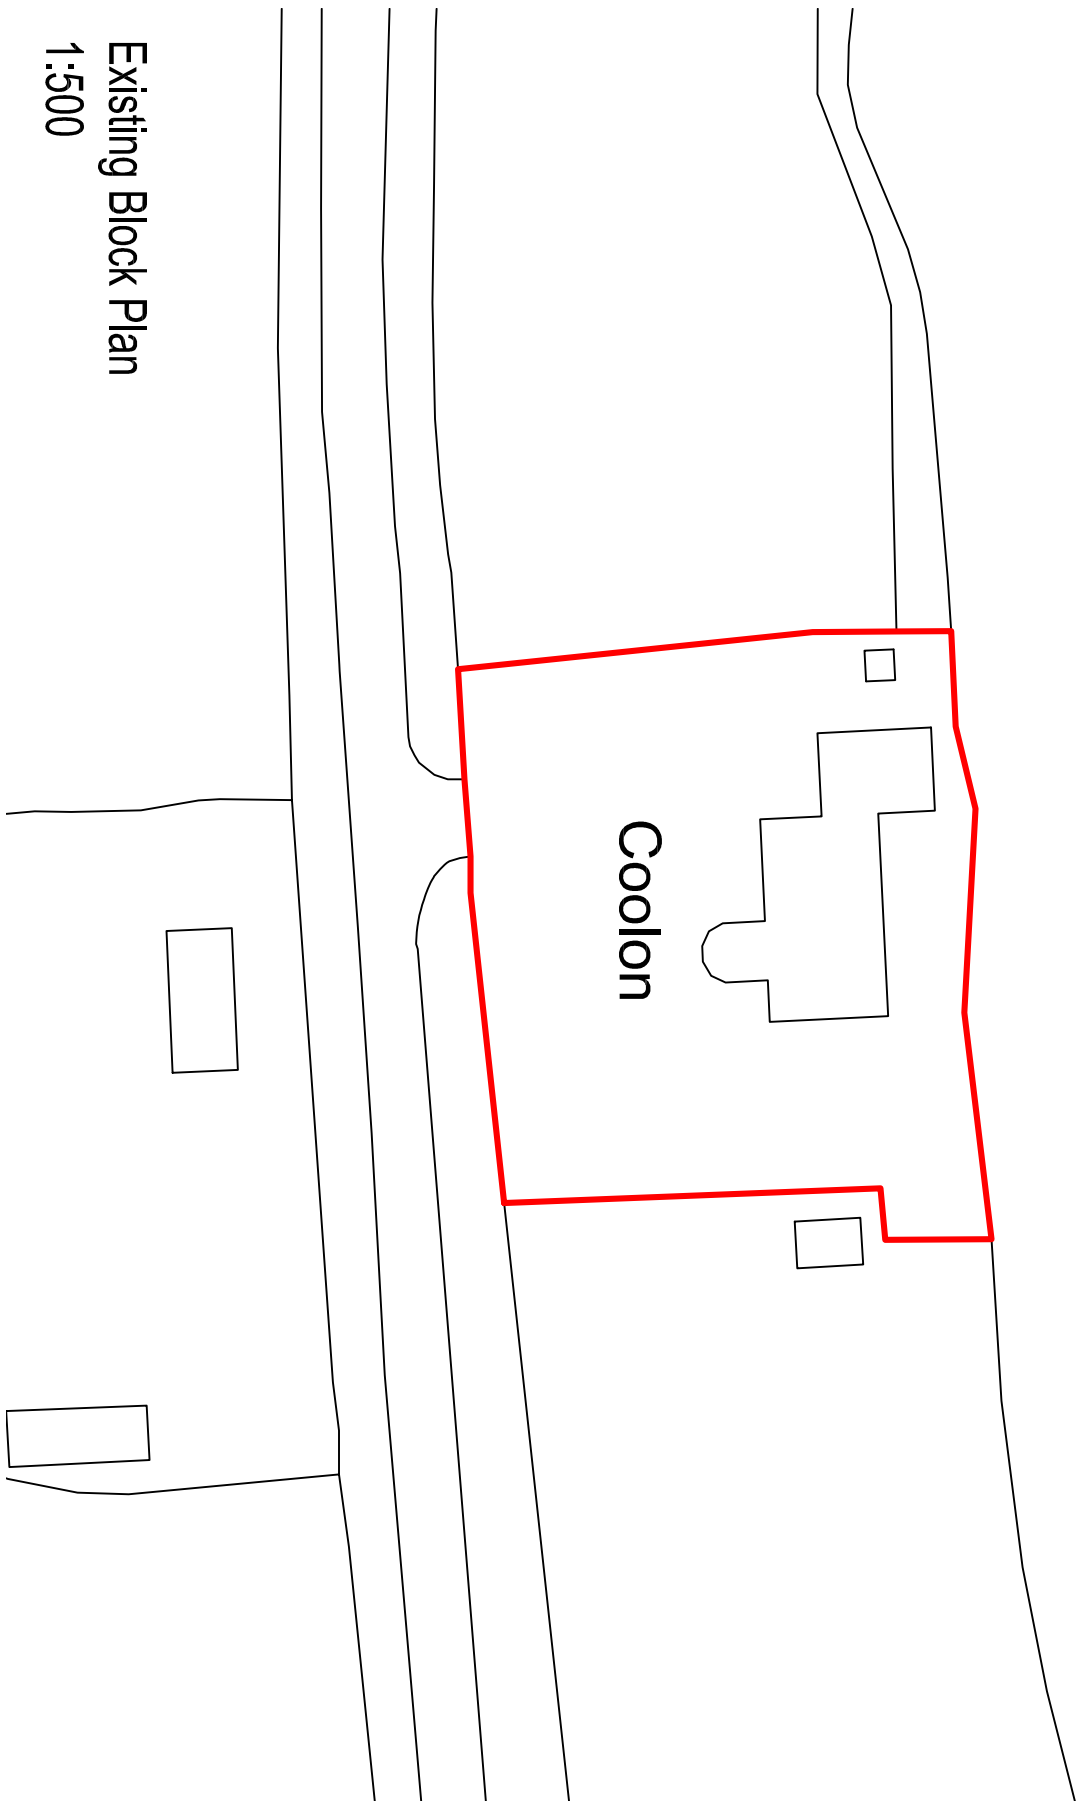



Existing Block Plan  
1:500

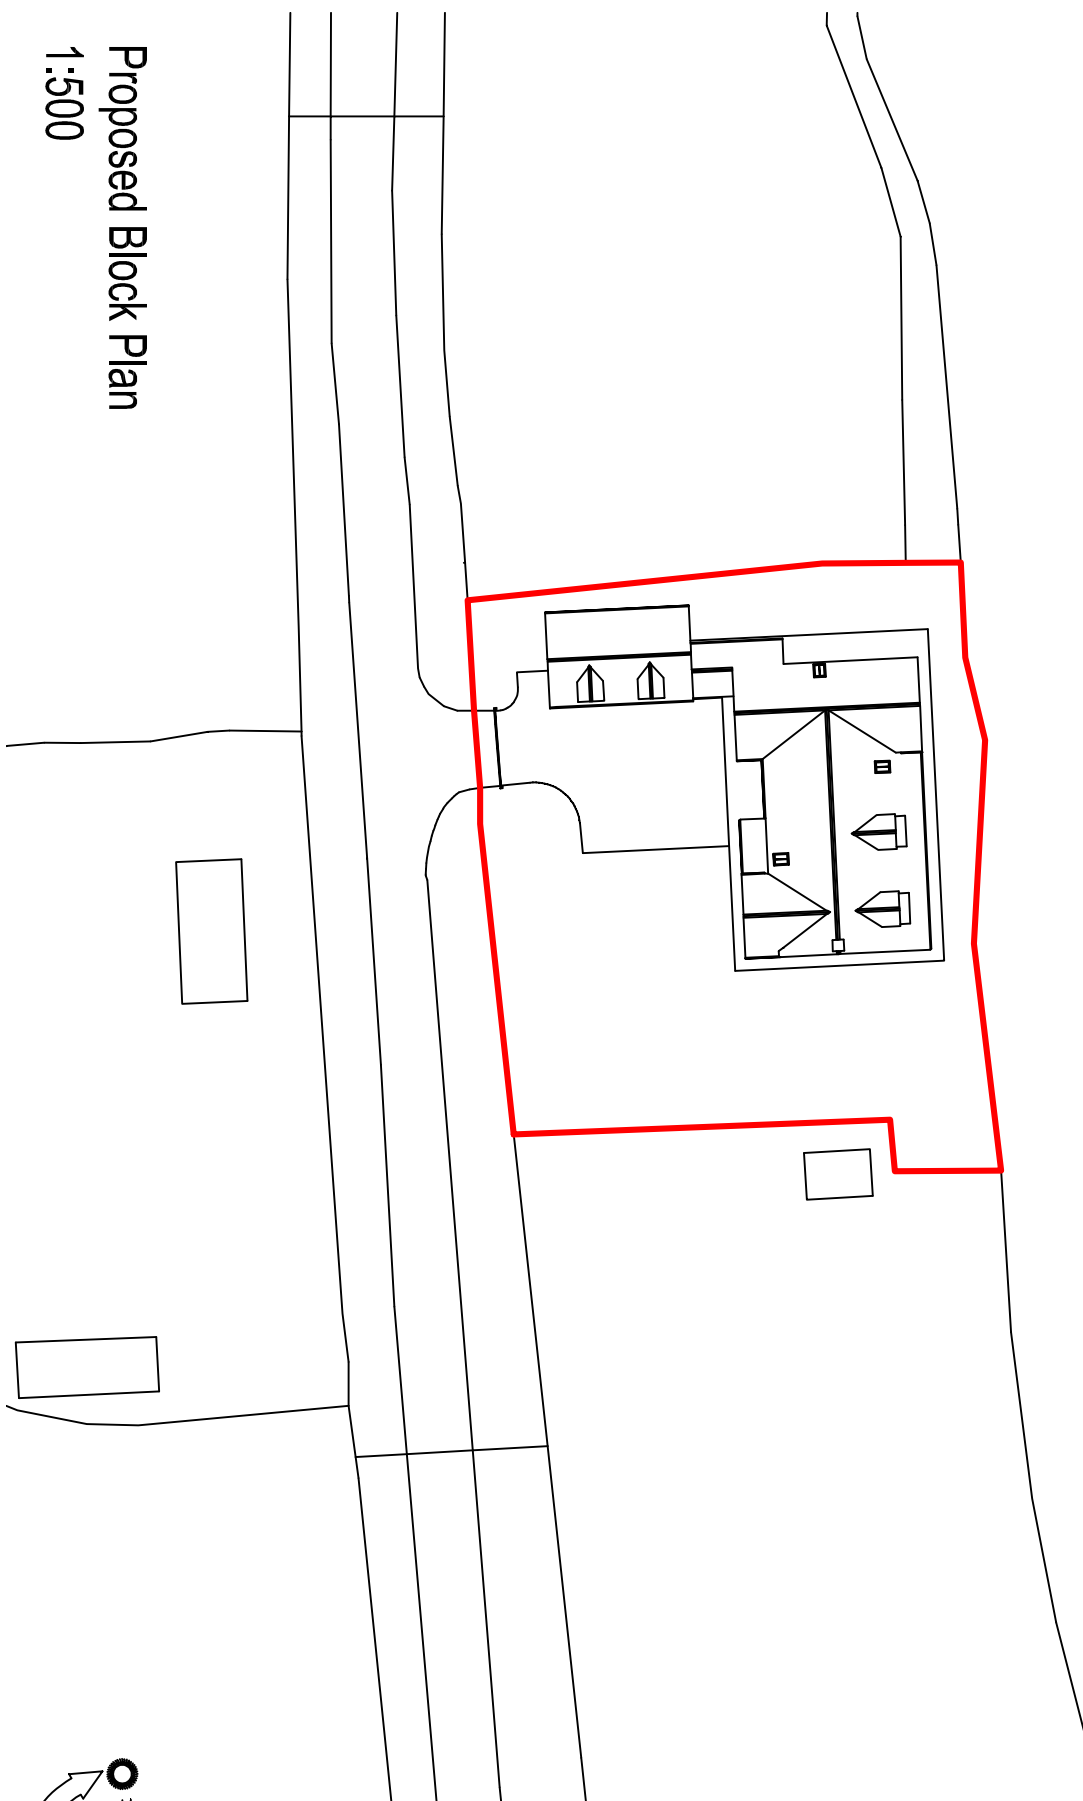

Proposed Block Plan  
1:500

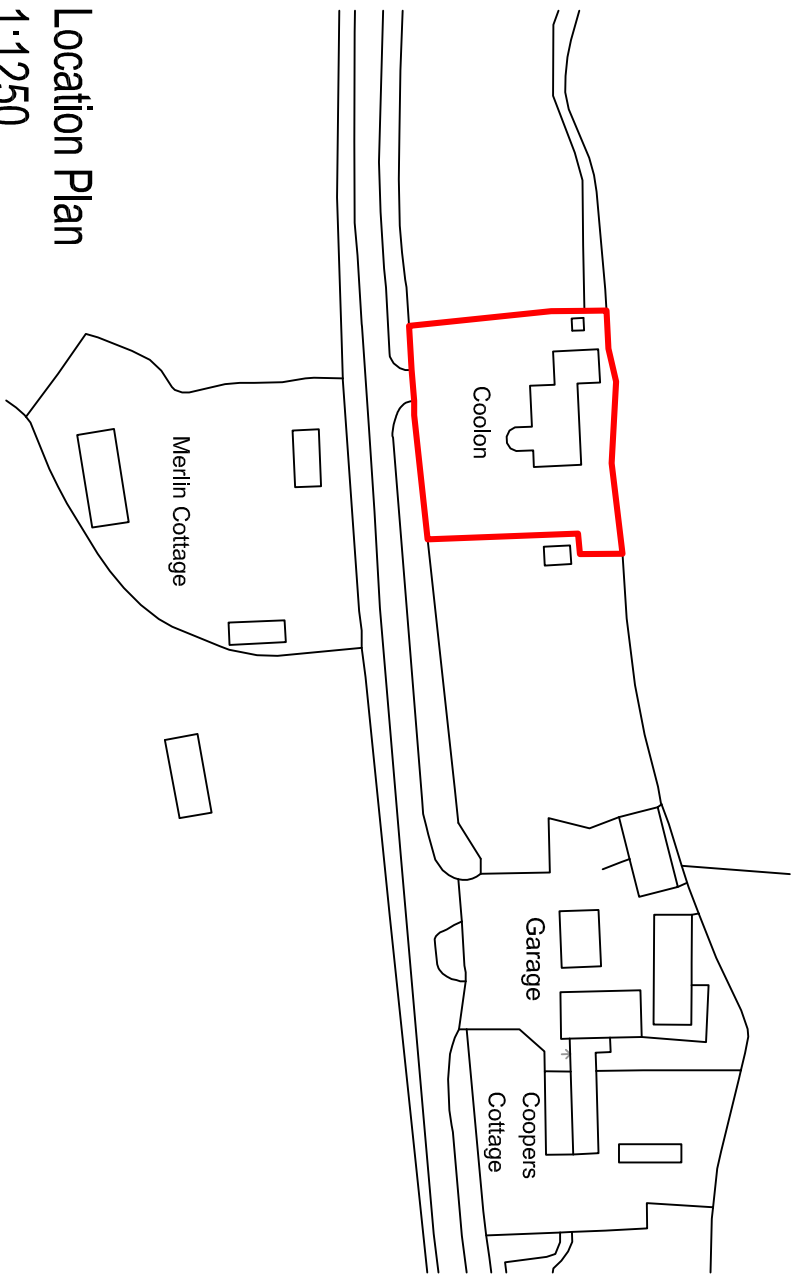

Location Plan  
1:1250

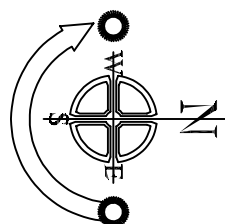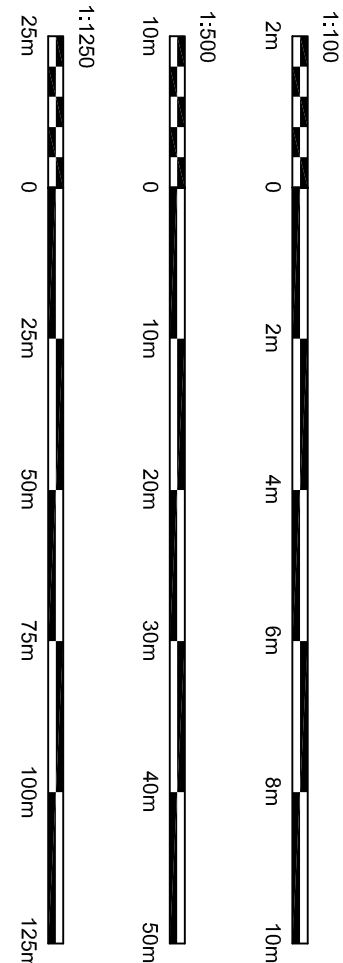

| Revision   | BAC/1471/PL/01/26/001/D                | File No. 1471        |
|---|----------------------------------------|----------------------|
| This drawing is for planning purposes only.   |                                        |                      |
| This drawing is copyright MSP.   |                                        |                      |
| <b>MSP</b><br><i>Architecture</i><br>The Pike House<br>Kingshill Rd<br>Dursley Glos<br>GL11 4BJ<br><br>Tel: 01453 540636<br>E-Mail: mark@mspplanning@hotmail.com |                                        |                      |
| <b>Title.</b><br>Proposed works to Coolon, Cloatley Road, Hankerton,<br>Walmesbury, SN16 9LQ                                                                     |                                        |                      |
| <b>Clients.</b><br>Mr Backhouse   |                                        |                      |
| <b>Drawing.</b><br>Proposed Floor Plans, Elevations + Location Maps                                                                                              |                                        |                      |
| <b>Date.</b><br>Jan 26   | <b>Scale.</b><br>1:100 + As shown @ A1 | <b>Drawn.</b><br>M.S |