

 


NOTES:
This drawing is copyright of the Architects and must not be used without their permission. All dimensions to be checked on site. Discrepancies and omissions to be reported immediately to the Architect.

 

Scale 1:50 @ A1 - 1:100 @ A3

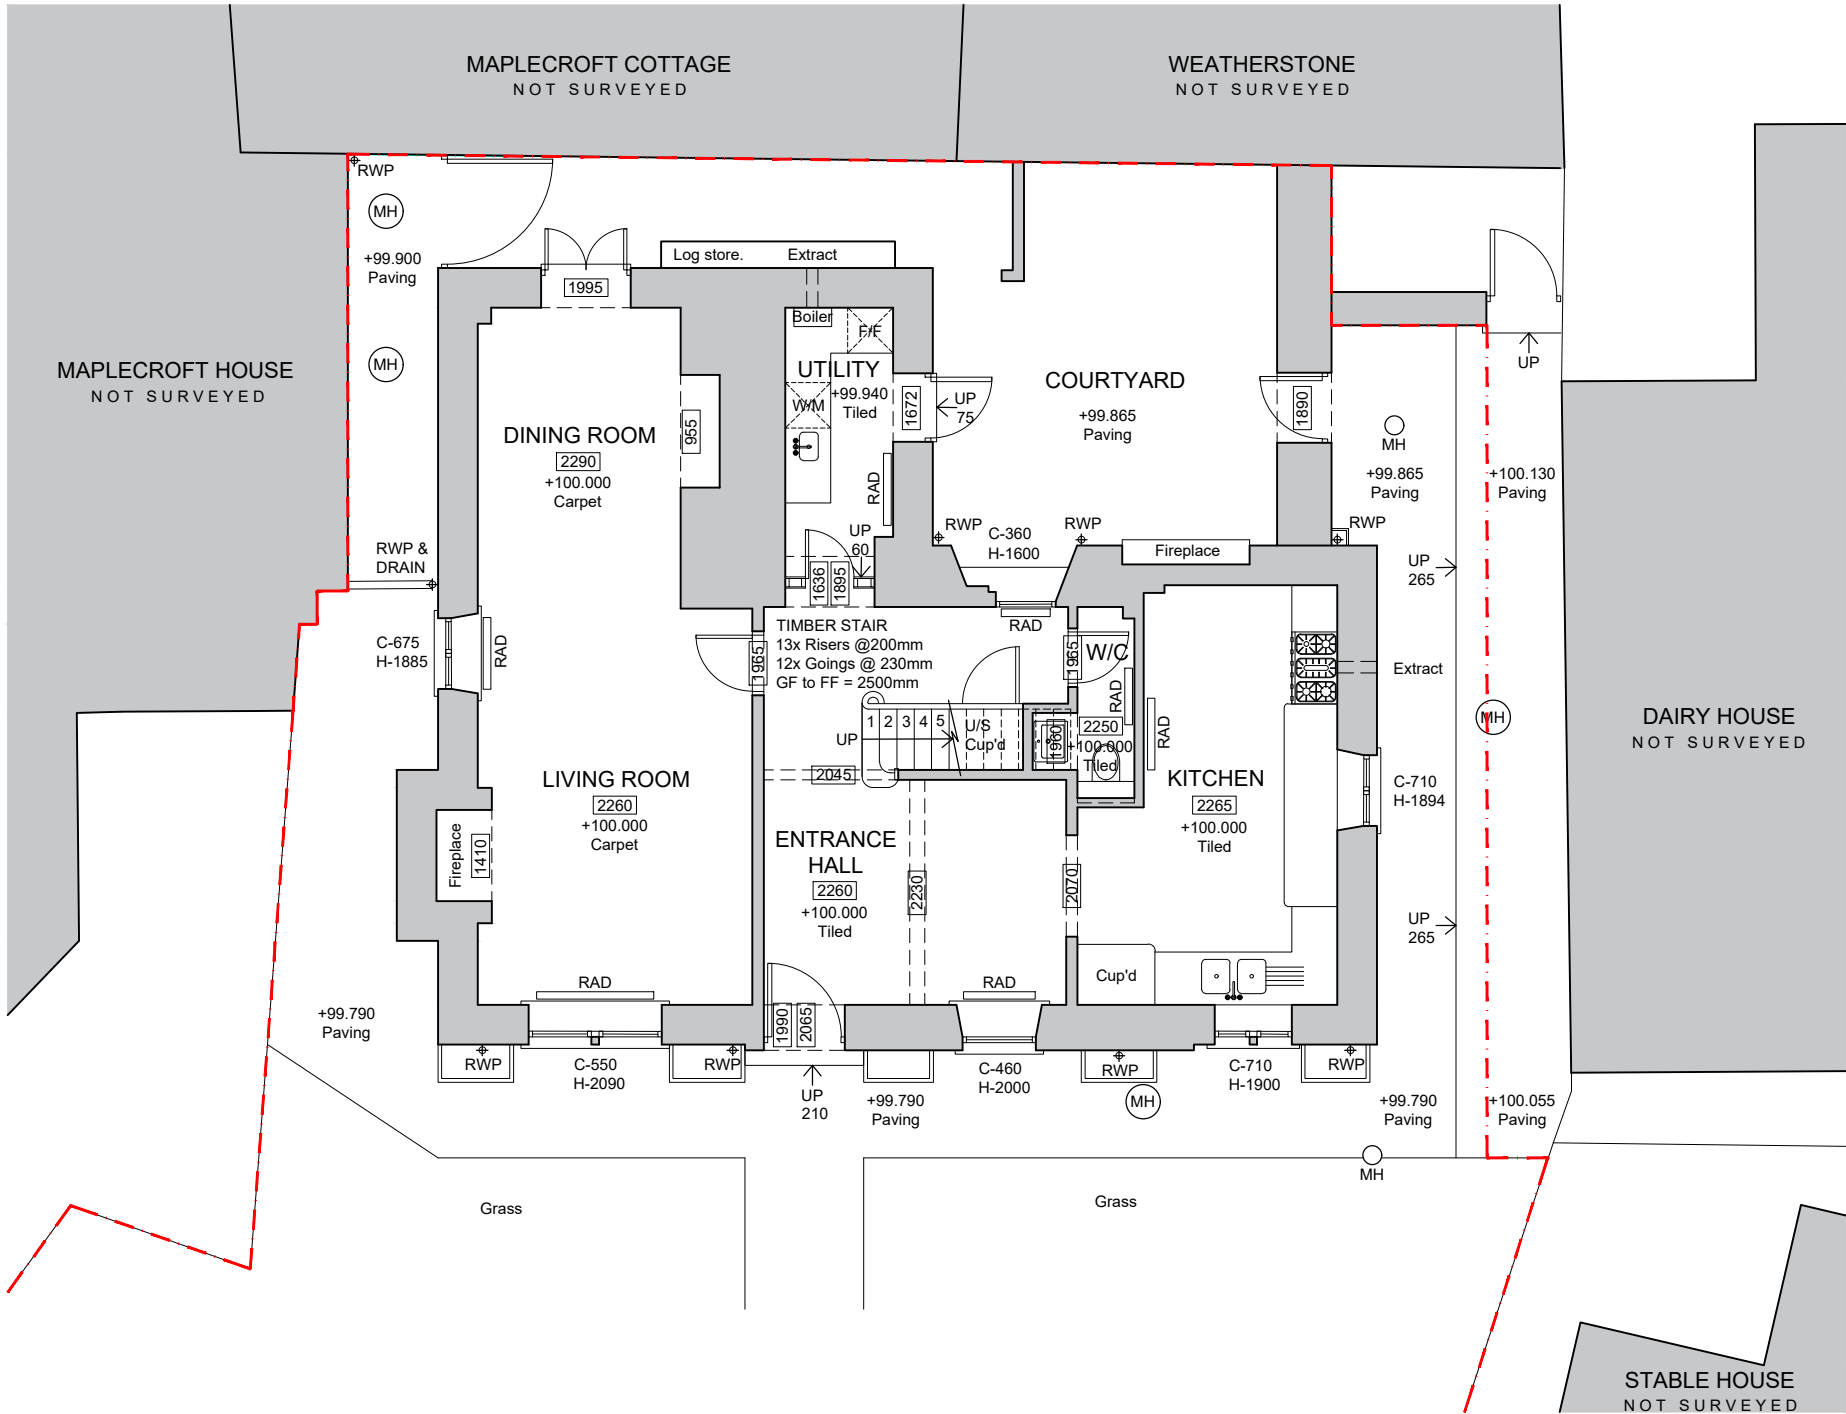

Existing Ground Floor Plan
1:50 @ A1 (1:100 @ A3)

DRAWING LEGEND	
	Existing
	Above/Below
	Soil & Vent Pipe
	Air Admittance Valve
	Rainwater Pipe
	Gully
	Existing Levels
	Existing Ceiling Level
	Radiator
	Towel Radiator
	Grassed Banking
	Boundary Line

SURVEYED ON: 15 / 05 / 25

-	-	-
Rev	Revision	Date



Macey's Architectural Design & Development Ltd
15 Craybourne Road, Melksham, Wiltshire, SN12 7DH
Email: benmacey@maddltd.co.uk Tel: 07867417112

Title: Existing Ground Floor Plan

Project: Maplecroft Farmhouse,
Leigh Road West, BA15 2RB
Client: Mr Jon & Mrs Charlotte Weeks
Drawing Scale: 1:50 @ A1 (1:1100 @ A3)
Drawing Date: May 2025

Drawing Number: 25/1054/101