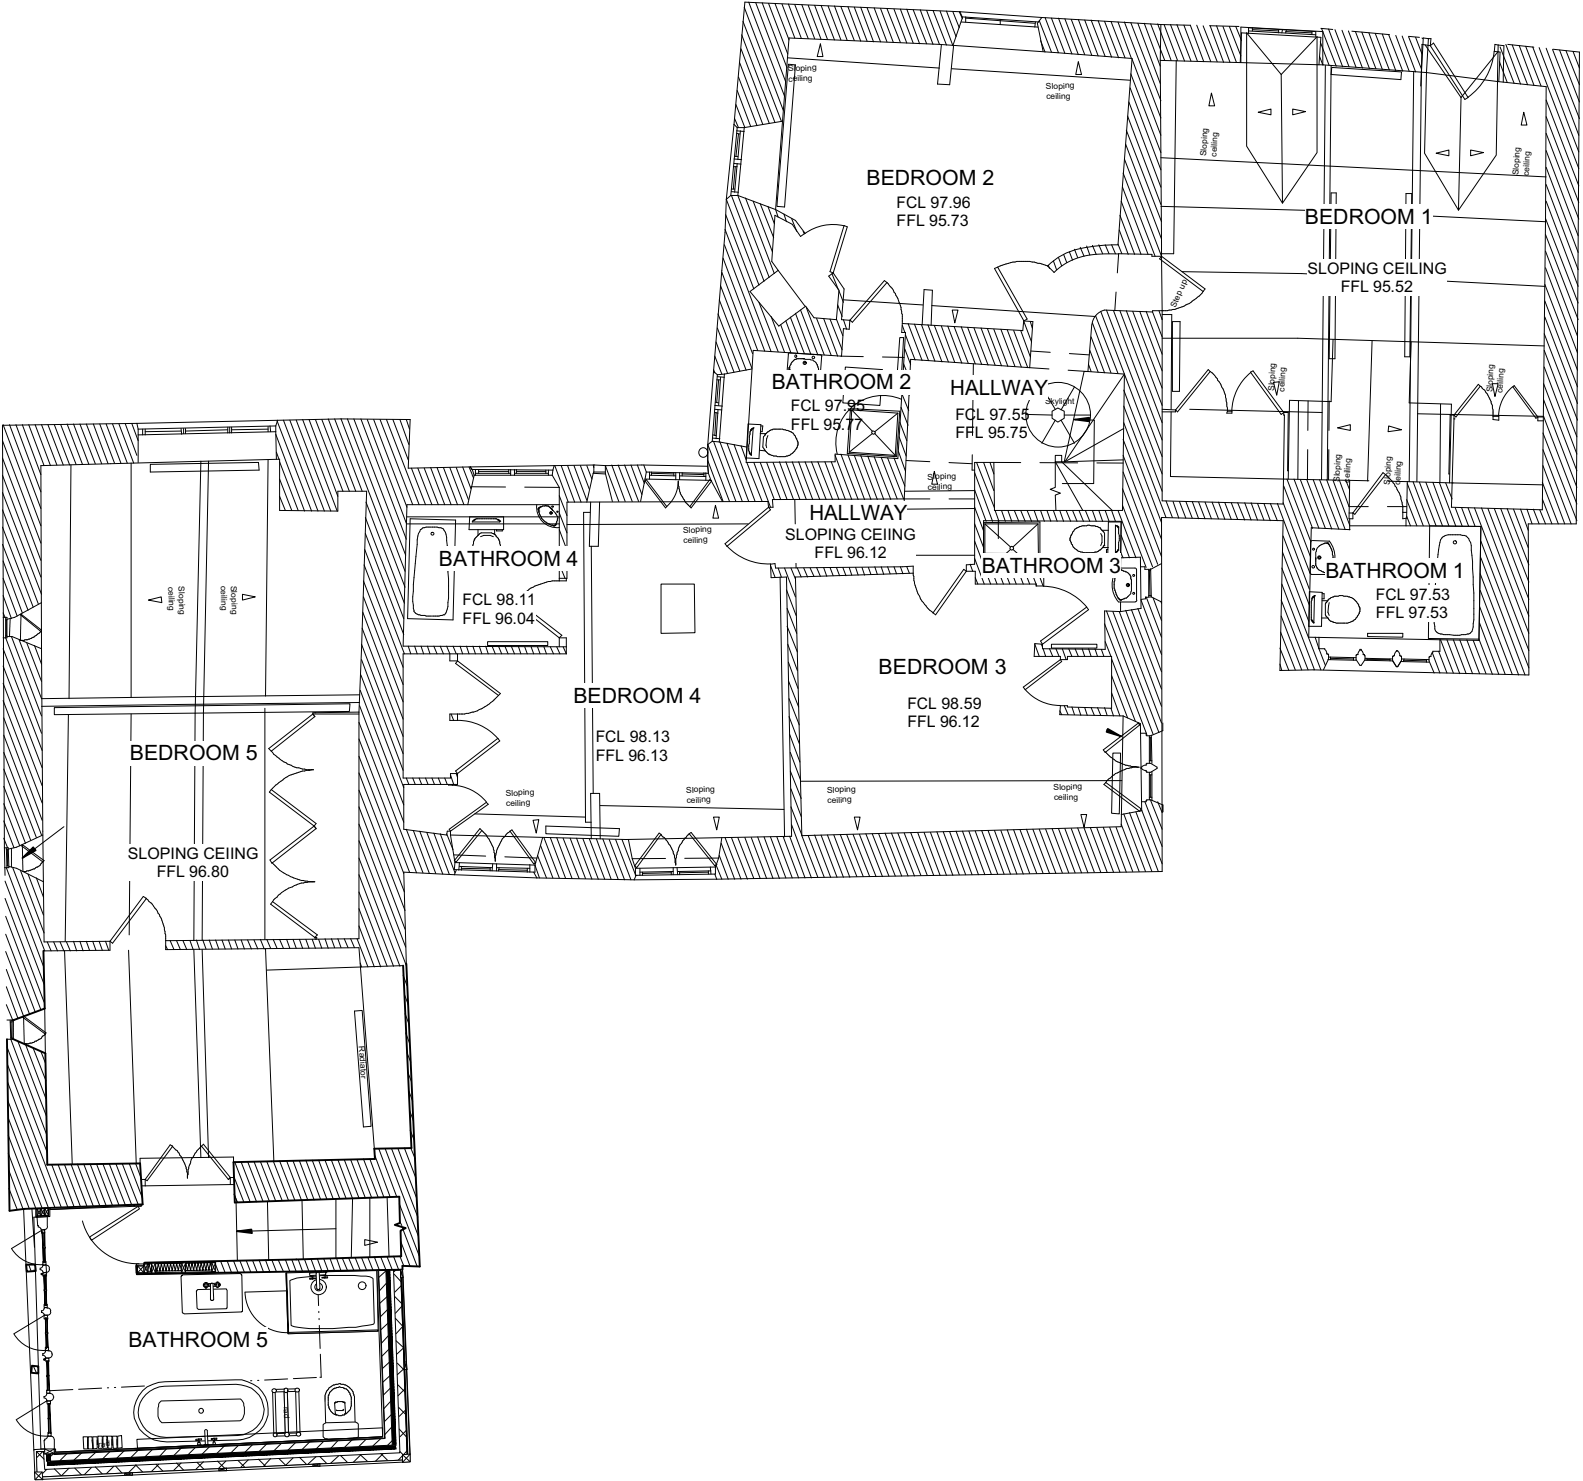


A3	DRAWING STATUS	REV			hiscox parladé 1 a lime grove works new shepherds bush market london w12 8ee	title: EXISTING FIRST FLOOR PLAN	
	SURVEY	DESCRIPTION				drawing no: 22223_E_02	
GENERAL NOTES 1. No dimensions to be scaled off this drawing 2. Any discrepancies found between this drawing and other documents should be referred immediately to the consultants 3. This drawing should be removed from currency immediately a revised version is issued 4. All dimensions in millimetres	DATE		project: 22223 scale: 1:100 @ A3 date:02.09.25				
	NAME						