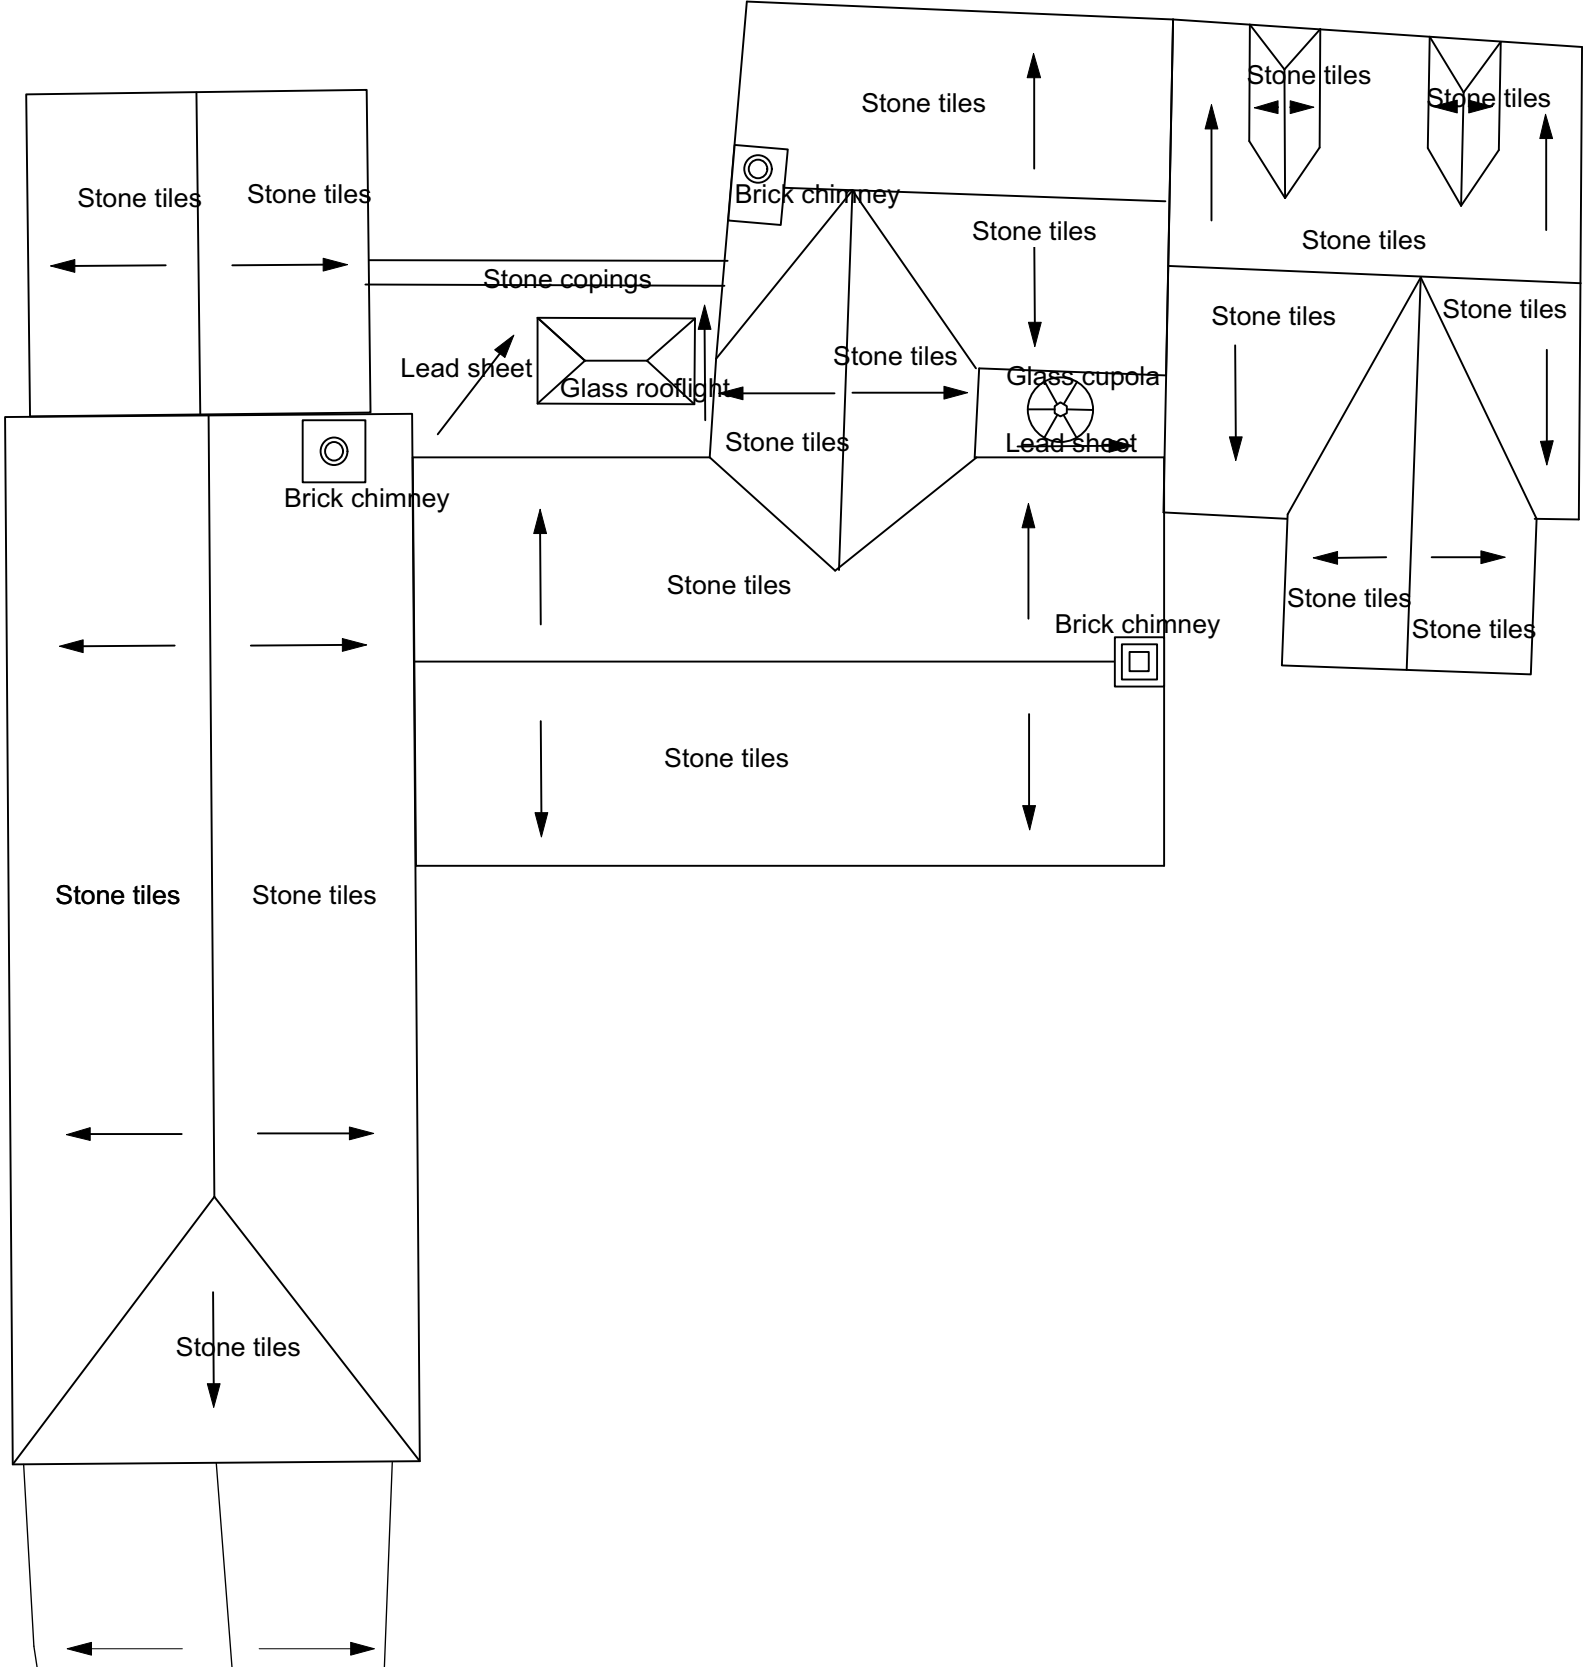


A3	DRAWING STATUS	REV			hiscox parladé	title:	
	SURVEY	DESCRIPTION				EXISTING ROOF PLAN	
GENERAL NOTES	DATE		drawing no: 22223_E_03				
1. No dimensions to be scaled off this drawing 2. Any discrepancies found between this drawing and other documents should be referred immediately to the consultants 3. This drawing should be removed from currency immediately a revised version is issued 4. All dimensions in millimetres	NAME		project: 22223 scale: 1:100 @ A3 date:02.09.25				
					GOULTERS MILL NETTLETON WILTSHIRE SN14 7LL		