



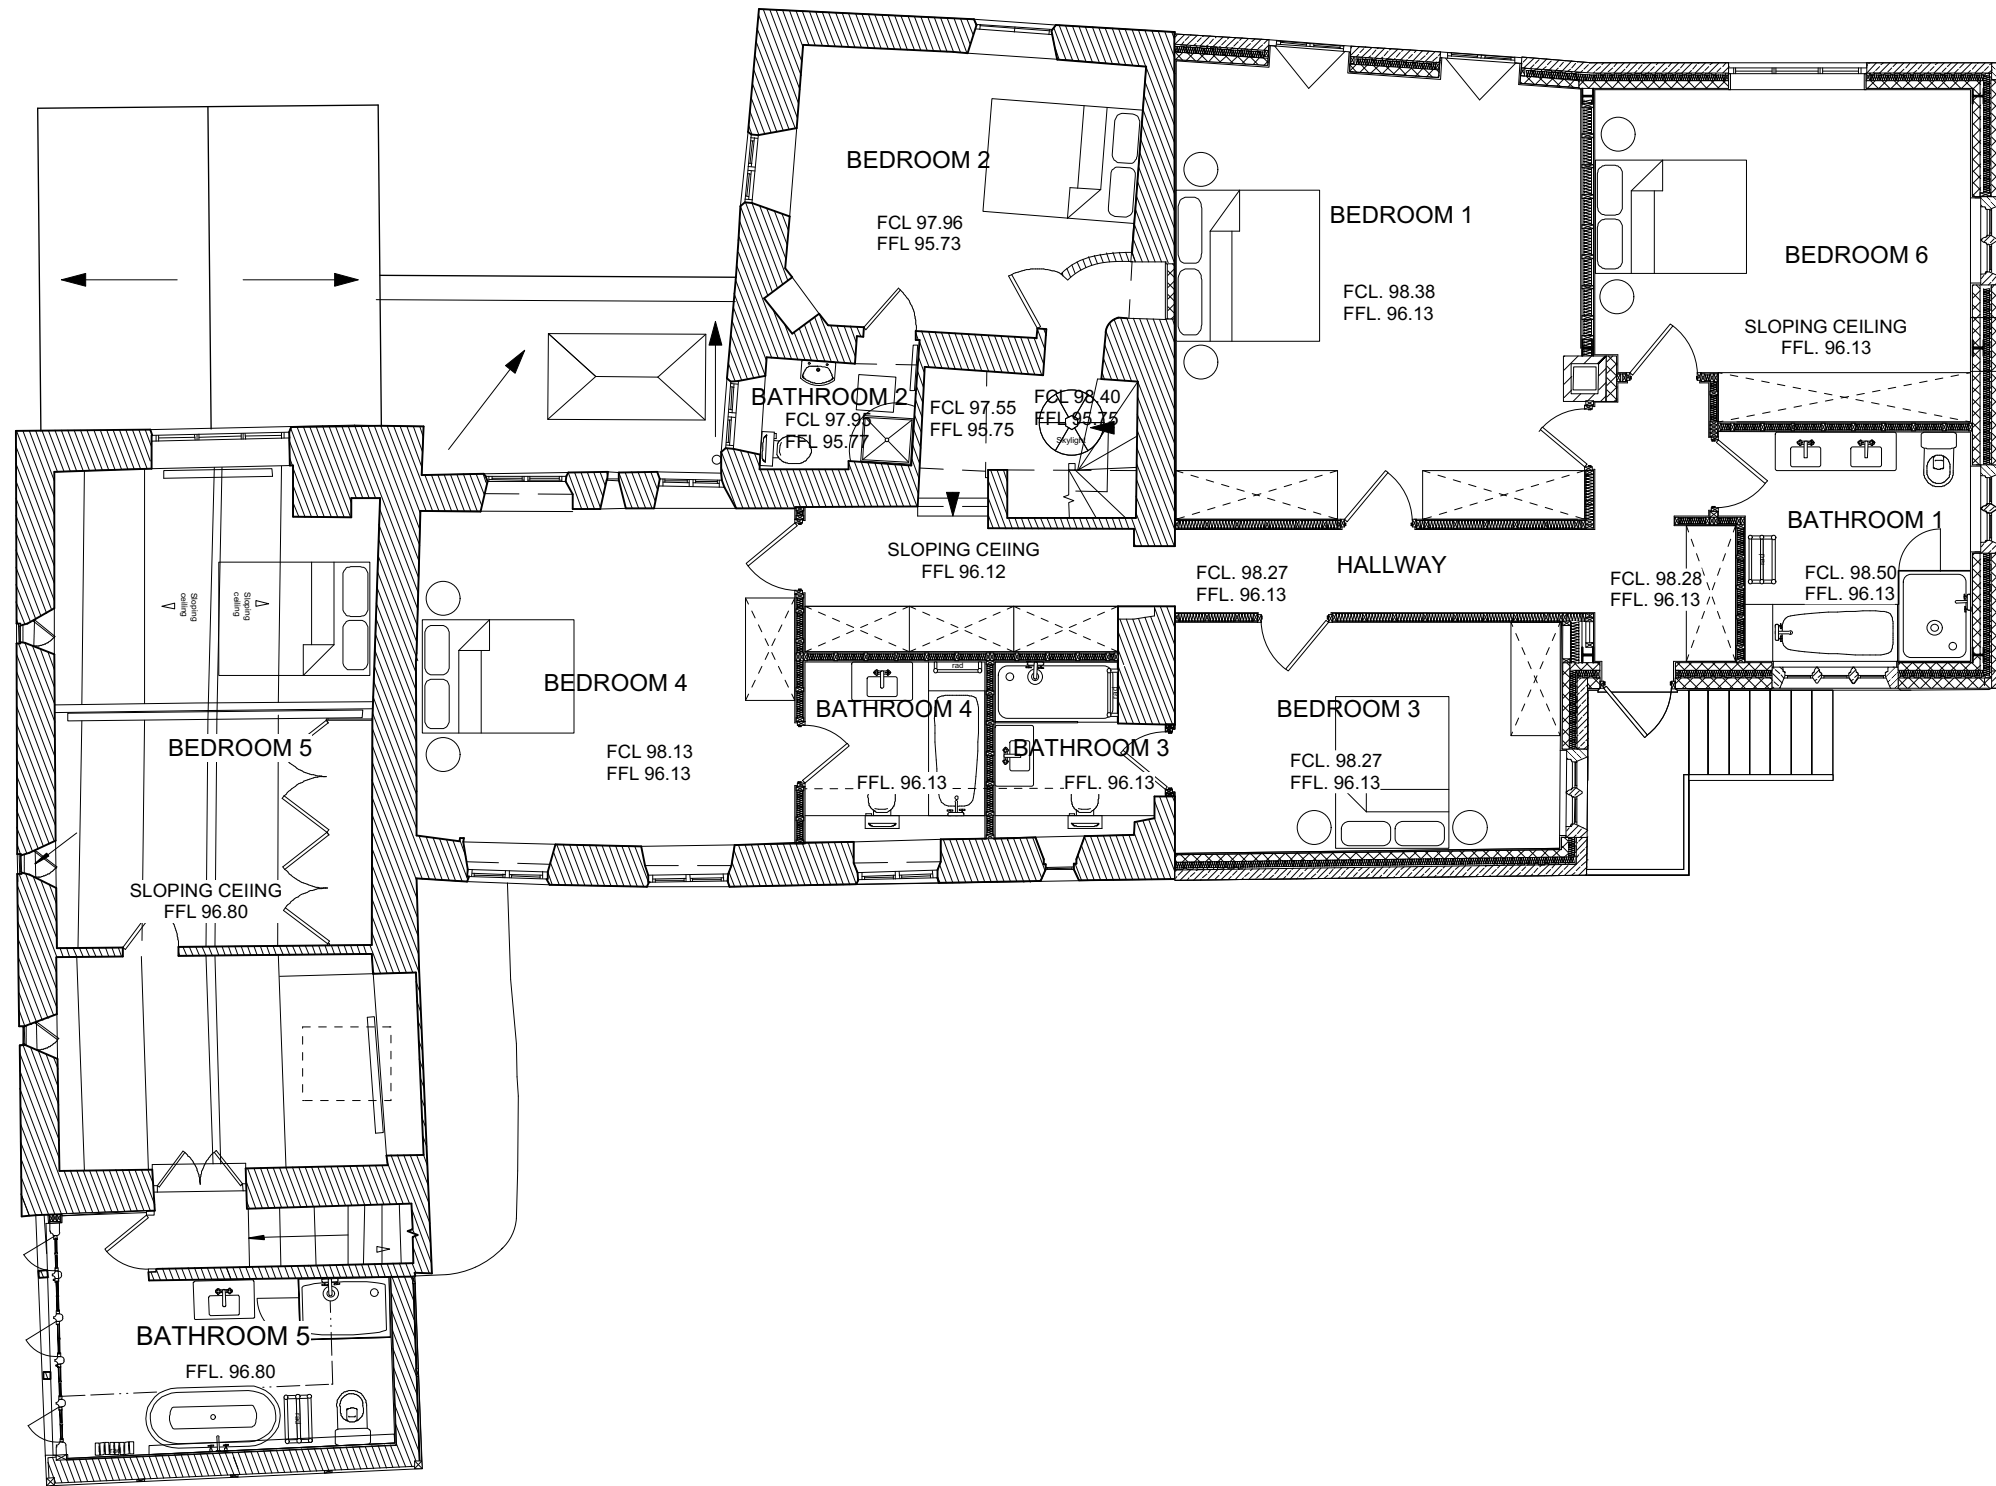

0m 1m 2m 3m 4m 5m
Scale 1:100

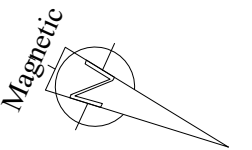

A3	DRAWING STATUS PLANNING	REV			hiscox parladé 1a lime grove works new shepherds bush market london w12 8ee	title: PROPOSED FIRST FLOOR PLAN	
		DESCRIPTION					
	GENERAL NOTES 1. No dimensions to be scaled off this drawing 2. Any discrepancies found between this drawing and other documents should be referred immediately to the consultants 3. This drawing should be removed from currency immediately a revised version is issued 4. All dimensions in millimetres	DATE				drawing no: 22223_P_02	
		NAME				GOULTERS MILL NETTLETON WILTSHIRE SN14 7LL	project: 22223 scale: 1:100 @ A3 date:02.09.25