


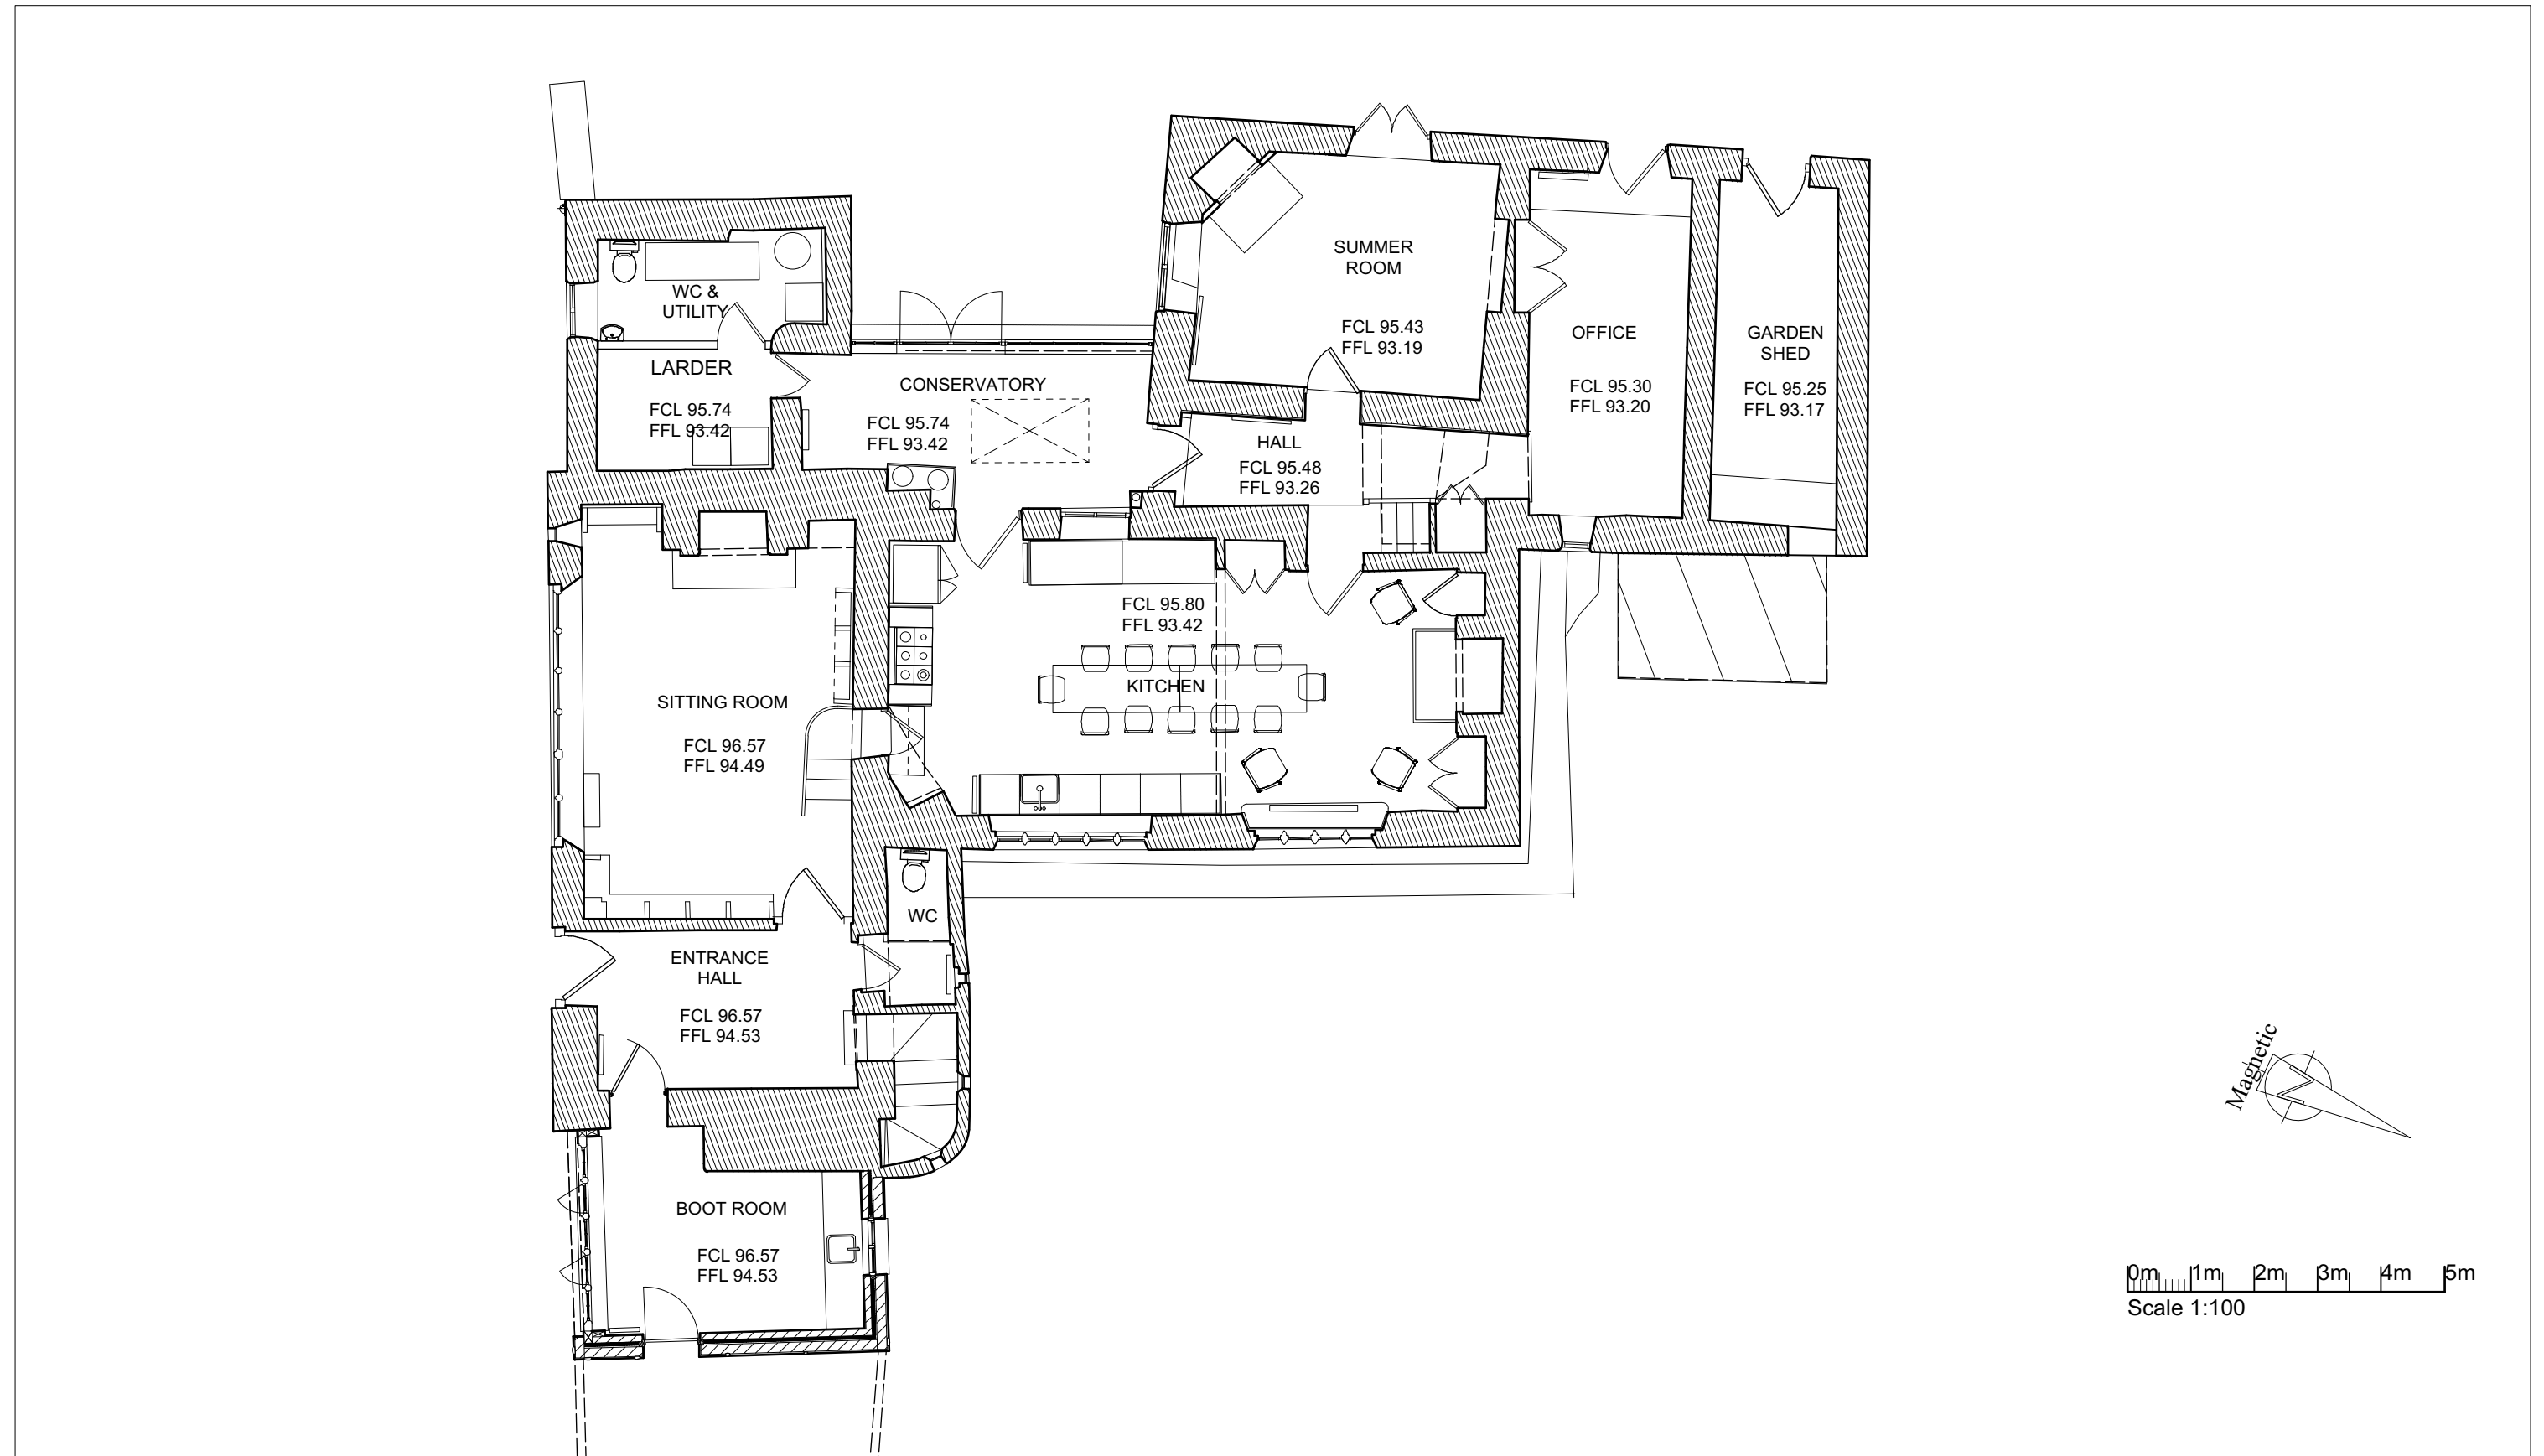

A3	DRAWING STATUS	REV			hiscox parladé	title:	
		DESCRIPTION				EXISTING GROUND FLOOR PLAN	
	GENERAL NOTES	DATE				drawing no: 22223_E_01	
		NAME				project: 22223 scale: 1:100 @ A3 date:02.09.25	

1. No dimensions to be scaled off this drawing 2. Any discrepancies found between this drawing and other documents should be referred immediately to the consultants 3. This drawing should be removed from currency immediately a revised version is issued 4. All dimensions in millimetres			
--	--	--	--

1a lime grove works new shepherds bush market london w12 8ee	
--	--

GOULTERS MILL NETTLETON WILTSHIRE SN14 7LL	
--	--