


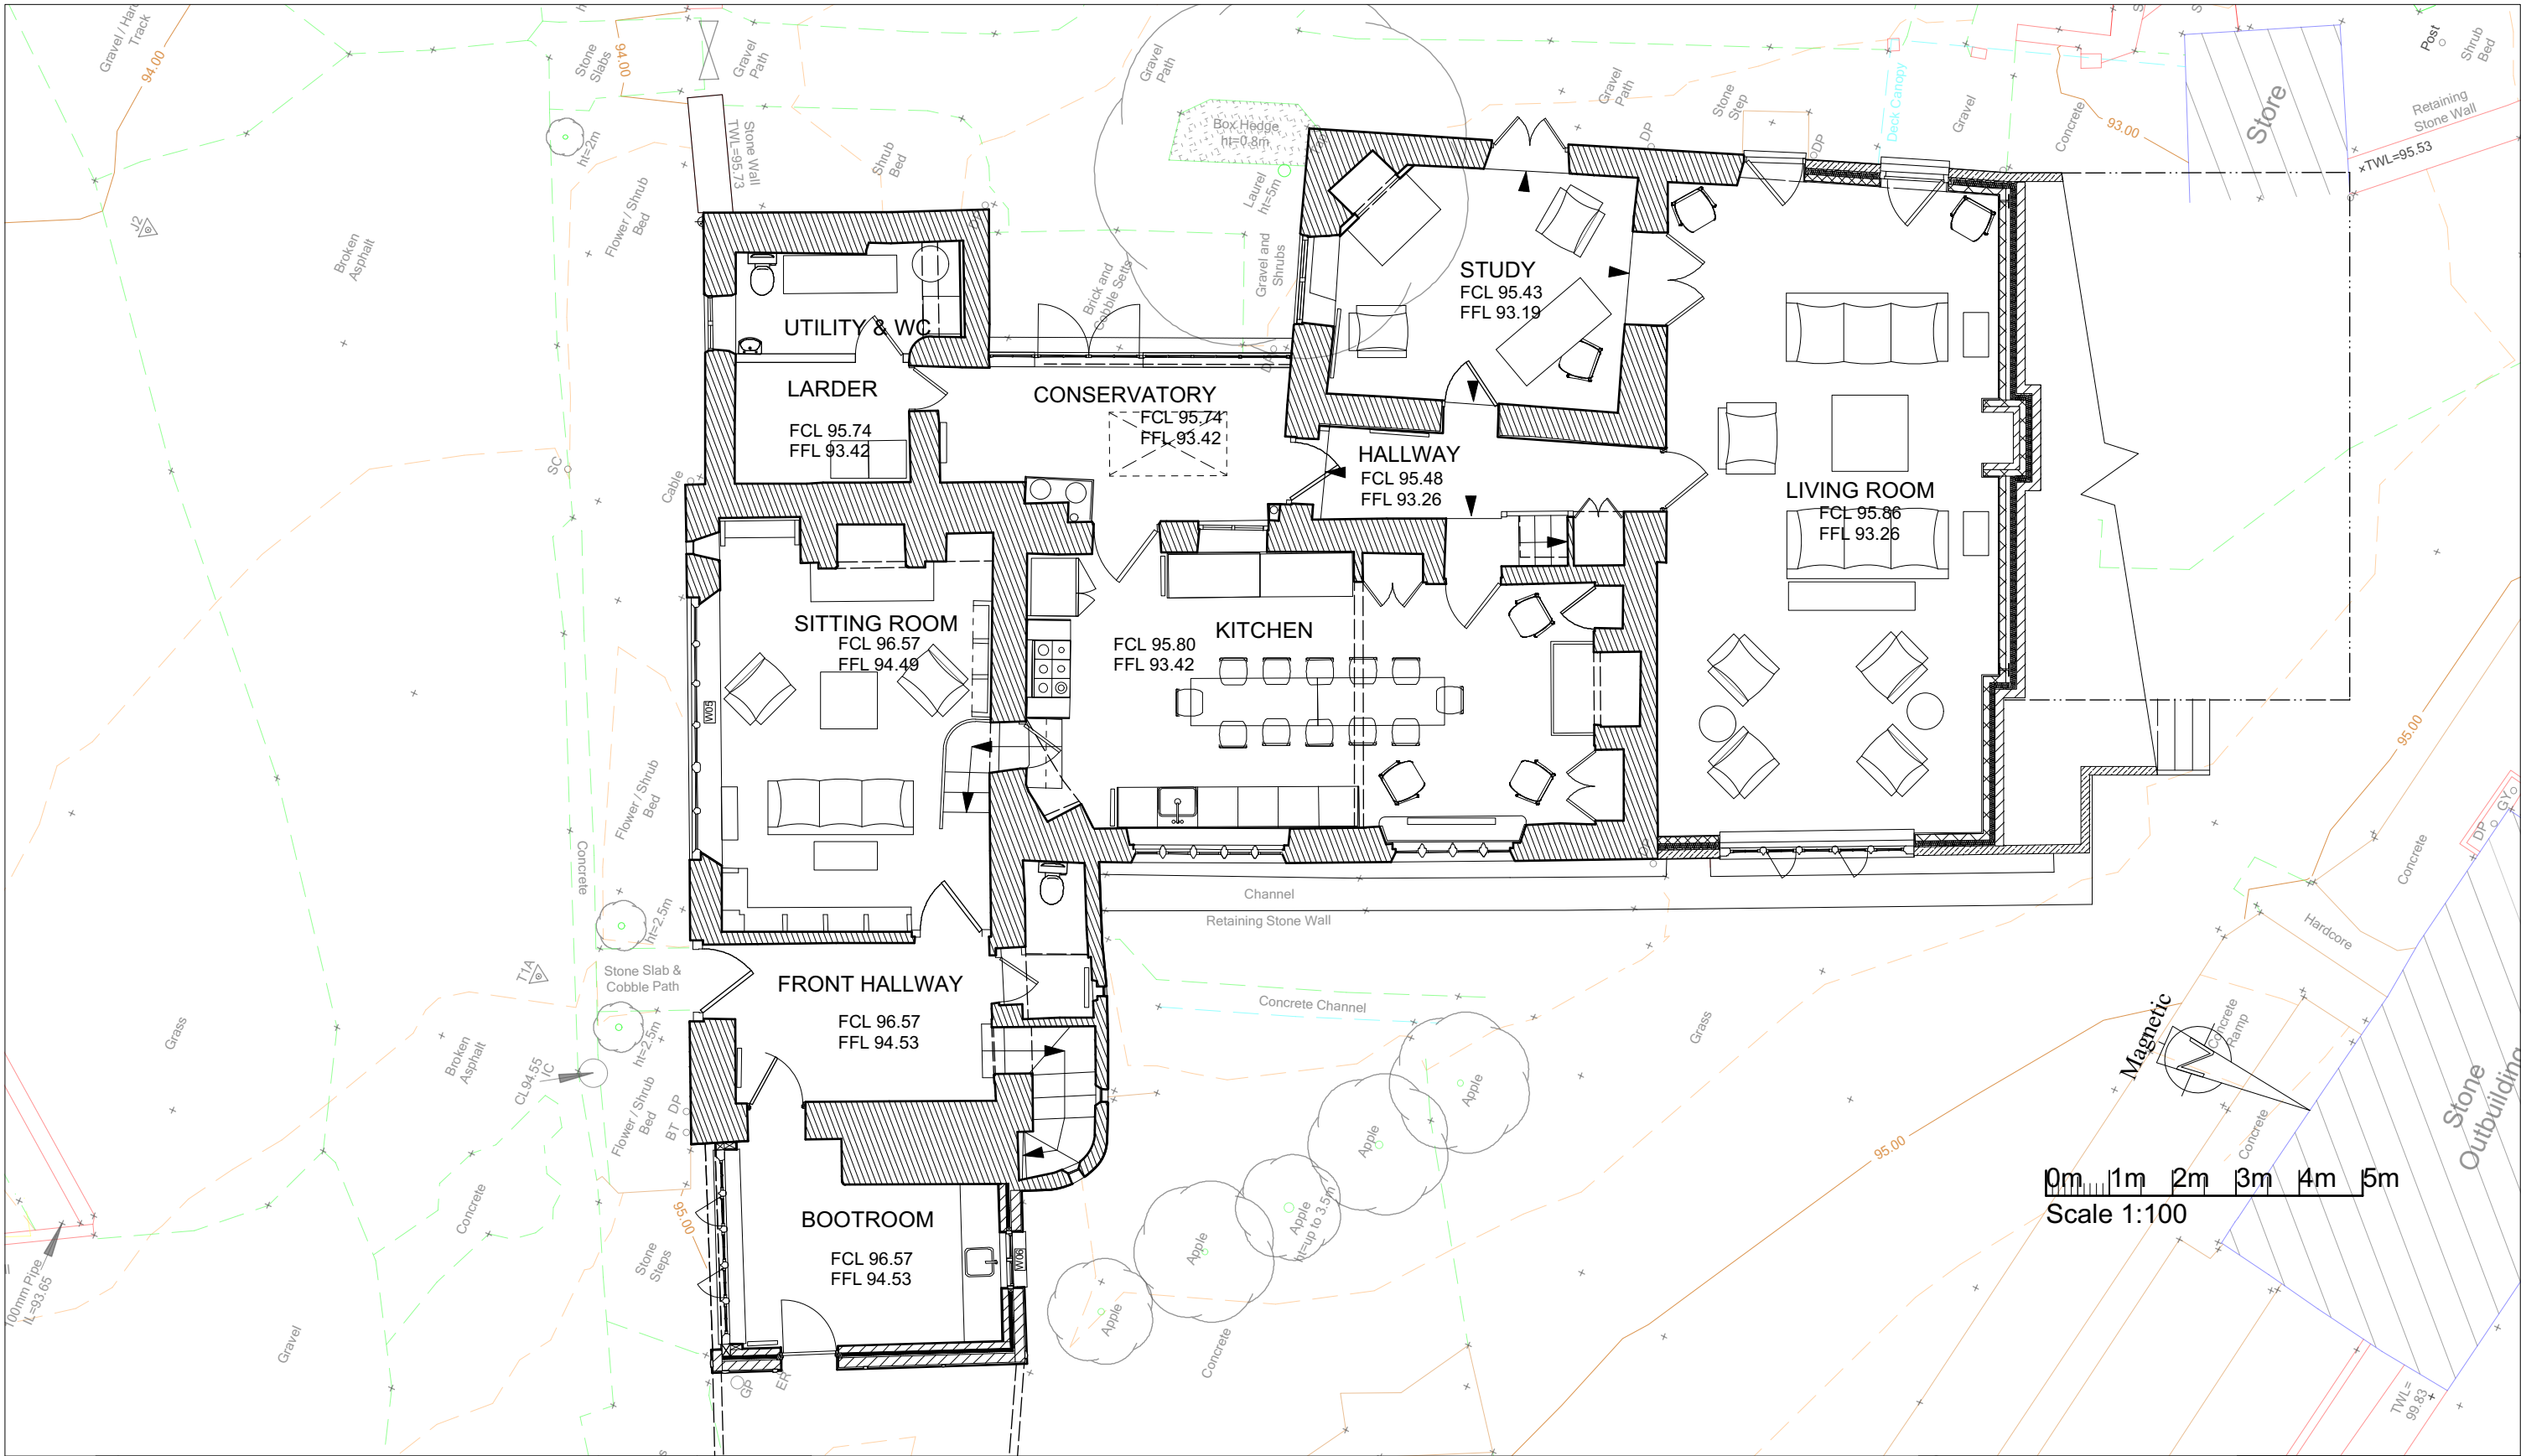

A3	DRAWING STATUS	REV			hiscox parladé 1a lime grove works new shepherds bush market london w12 8ee		title: PROPOSED GROUND FLOOR PLAN	
	PLANNING	DESCRIPTION					drawing no: 22223_P_01	
	GENERAL NOTES 1. No dimensions to be scaled off this drawing 2. Any discrepancies found between this drawing and other documents should be referred immediately to the consultants 3. This drawing should be removed from currency immediately a revised version is issued 4. All dimensions in millimetres	DATE					project: 22223 scale: 1:100 @ A3 date:02.09.25	
		NAME					GOULTERS MILL NETTLETON WILTSHIRE SN14 7LL	