


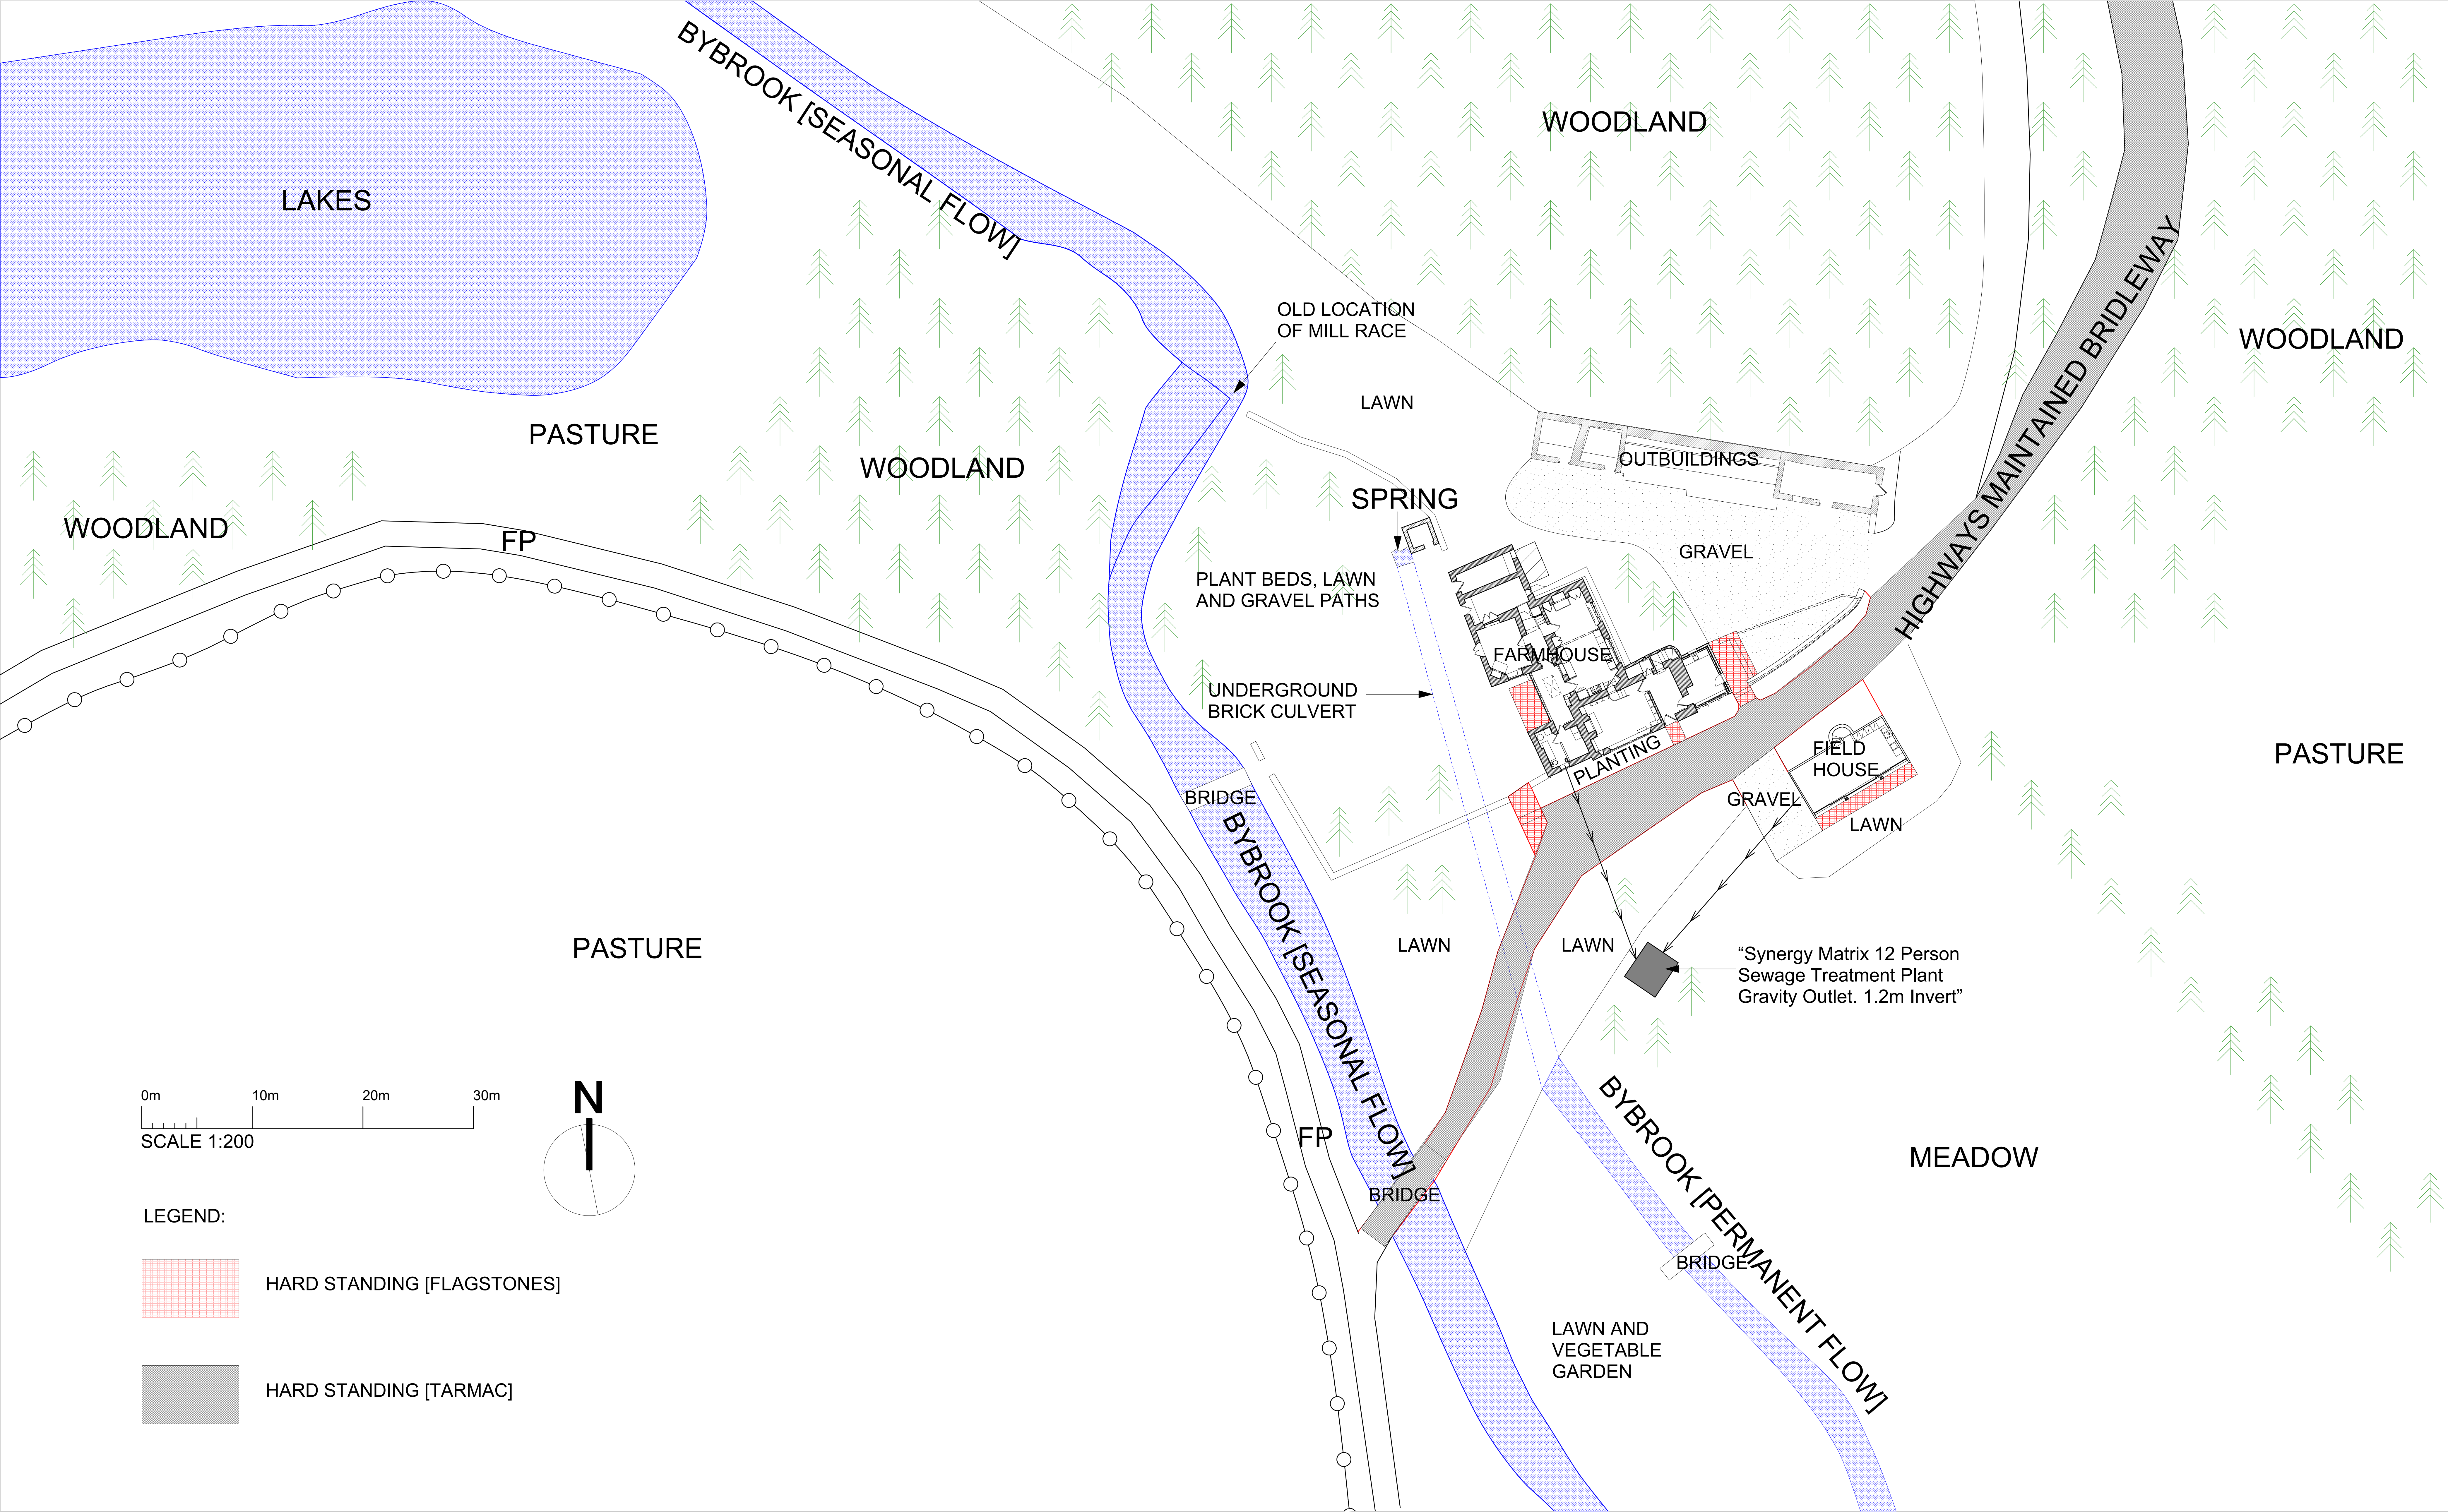

A1	DRAWING STATUS	REV		DESCRIPTION	DATE	NAME	hiscox parlade 1a lime grove works new shepherds bush market london w12 8ee	title: EXISTING LANDSCAPING AND DRAINAGE PLAN drawing no: 22223_DR_01
	PLANNING							
	GENERAL NOTES 1. No dimensions to be scaled off this drawing 2. Any discrepancies found between this drawing and other documents should be referred immediately to the consultants 3. This drawing should be removed from currency immediately a revised version is issued 4. All dimensions in millimetres							
	GOULTERS MILL NETTLETON WILTSHIRE SN14 7LL						project: 22223 scale: 1:200 date: 05.01.26	