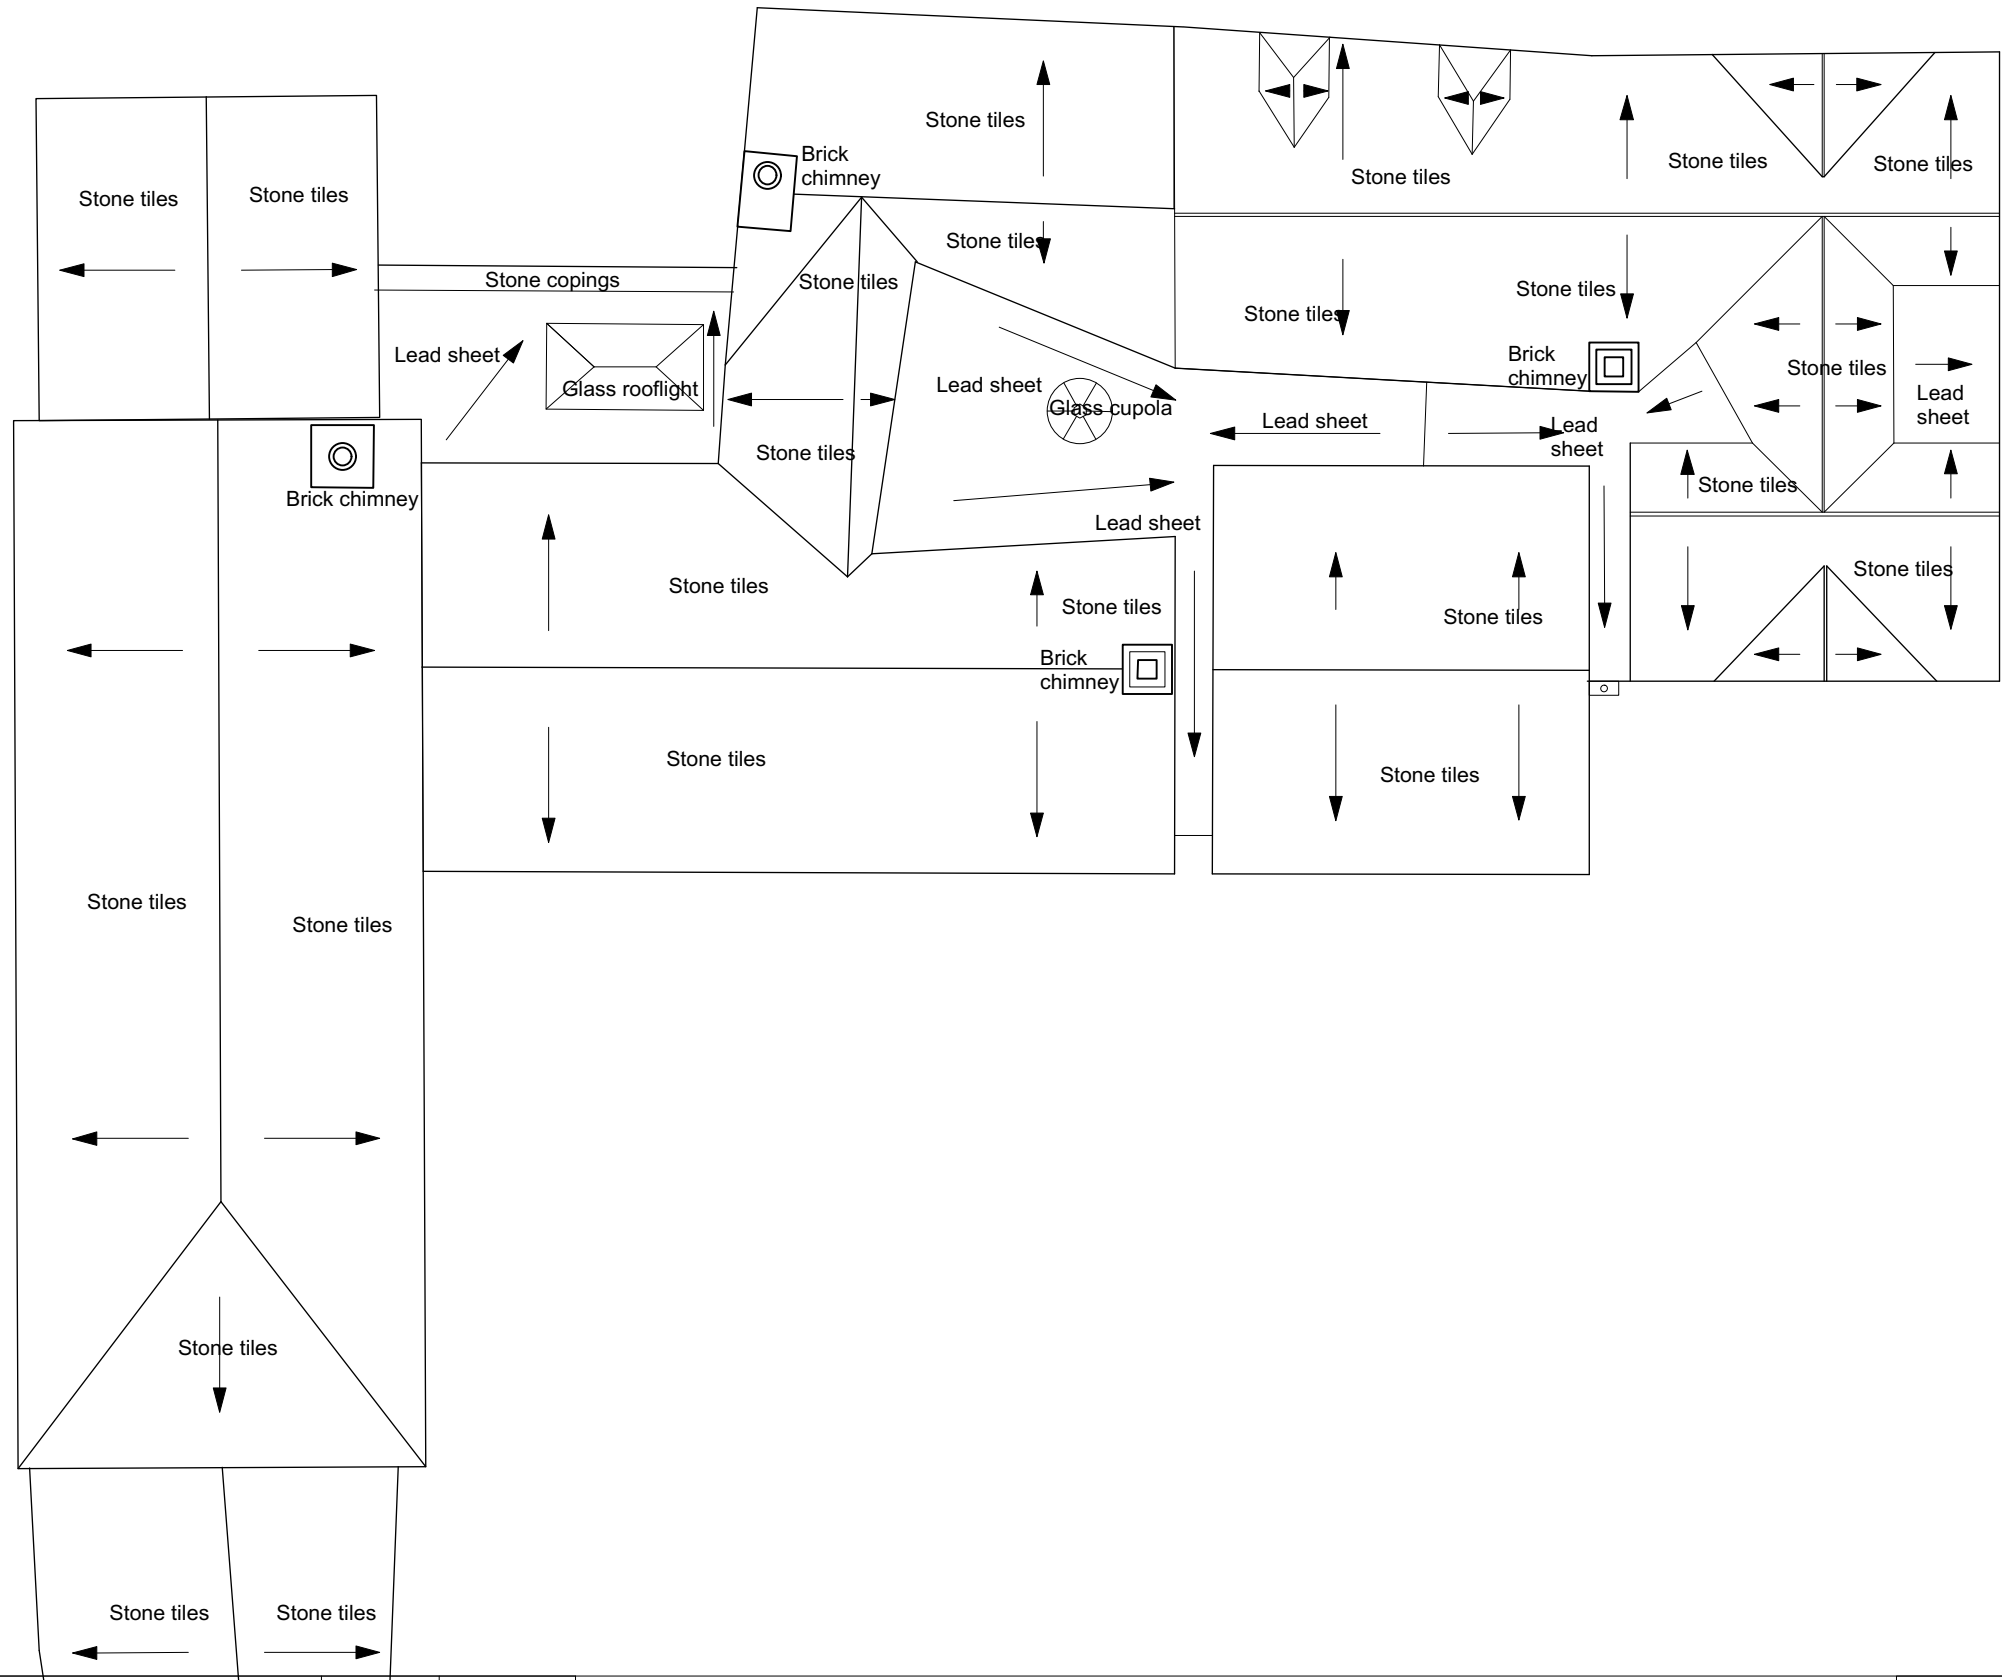


A3	DRAWING STATUS		REV			hiscox parladé		title:	
	PLANNING		DESCRIPTION			1a lime grove works new shepherds bush market london w12 8ee		PROPOSED ROOF PLAN	
	GENERAL NOTES		DATE			drawing no: 22223_P_03			
	1. No dimensions to be scaled off this drawing 2. Any discrepancies found between this drawing and other documents should be referred immediately to the consultants 3. This drawing should be removed from currency immediately a revised version is issued 4. All dimensions in millimetres		NAME			GOULTERS MILL NETTLETON WILTSHIRE SN14 7LL		project: 22223 scale: 1:100 @ A3 date:02.09.25	