



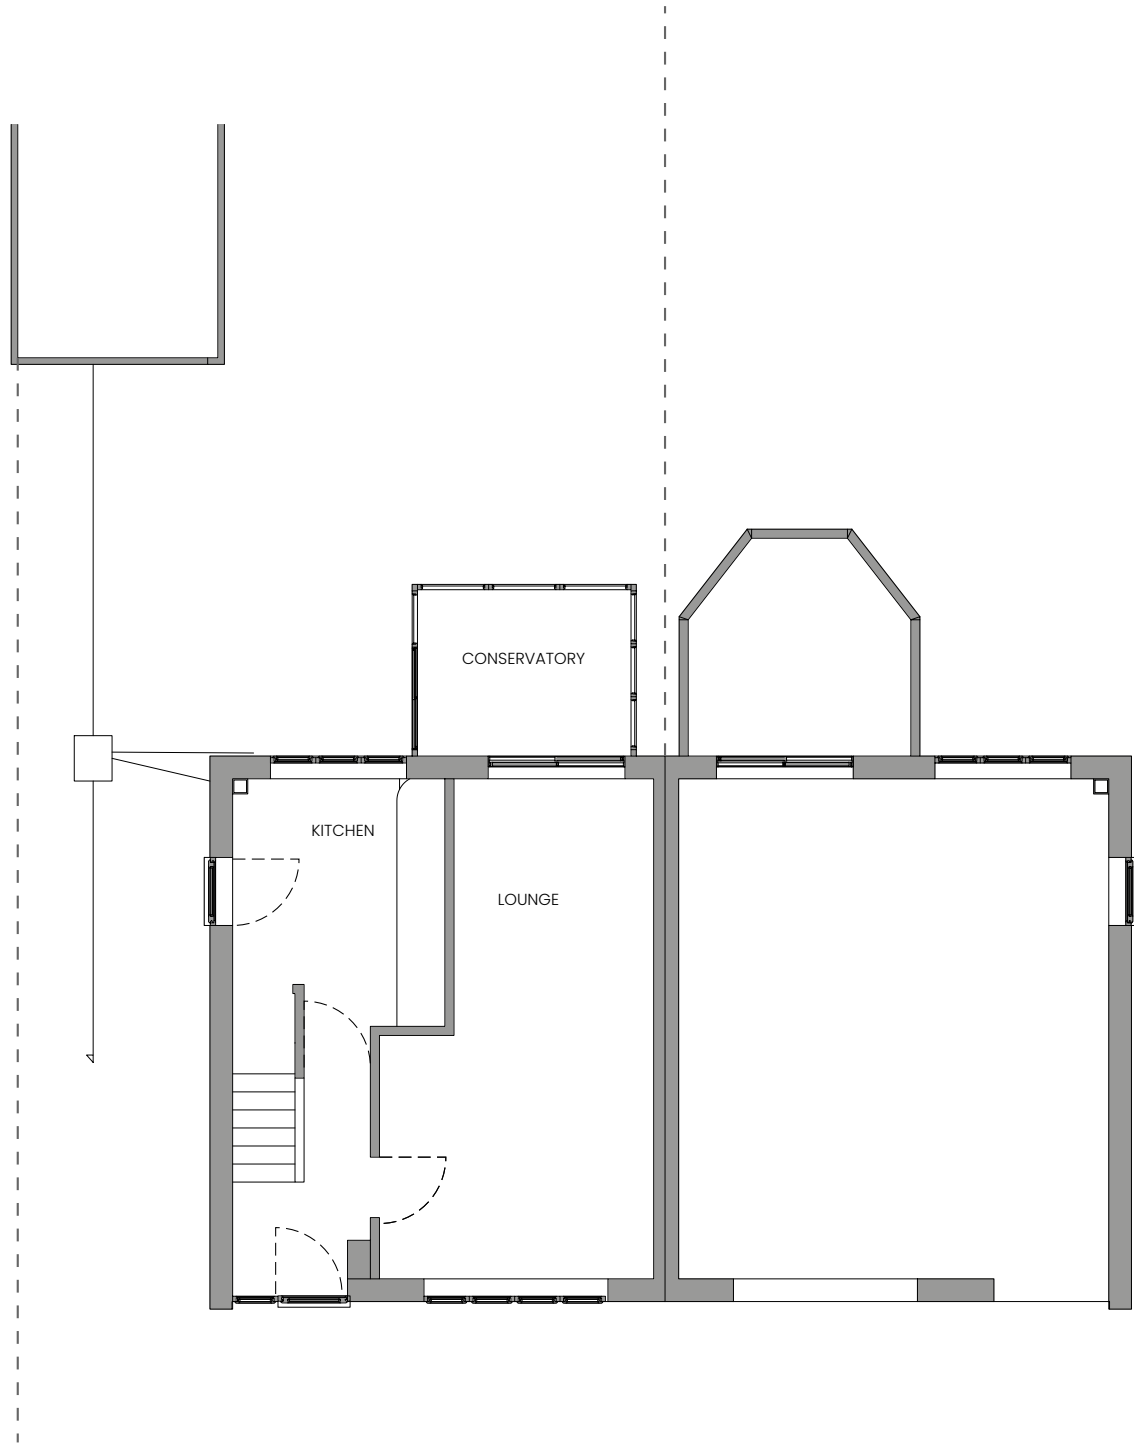

EXISTING GROUND FLOOR PLAN

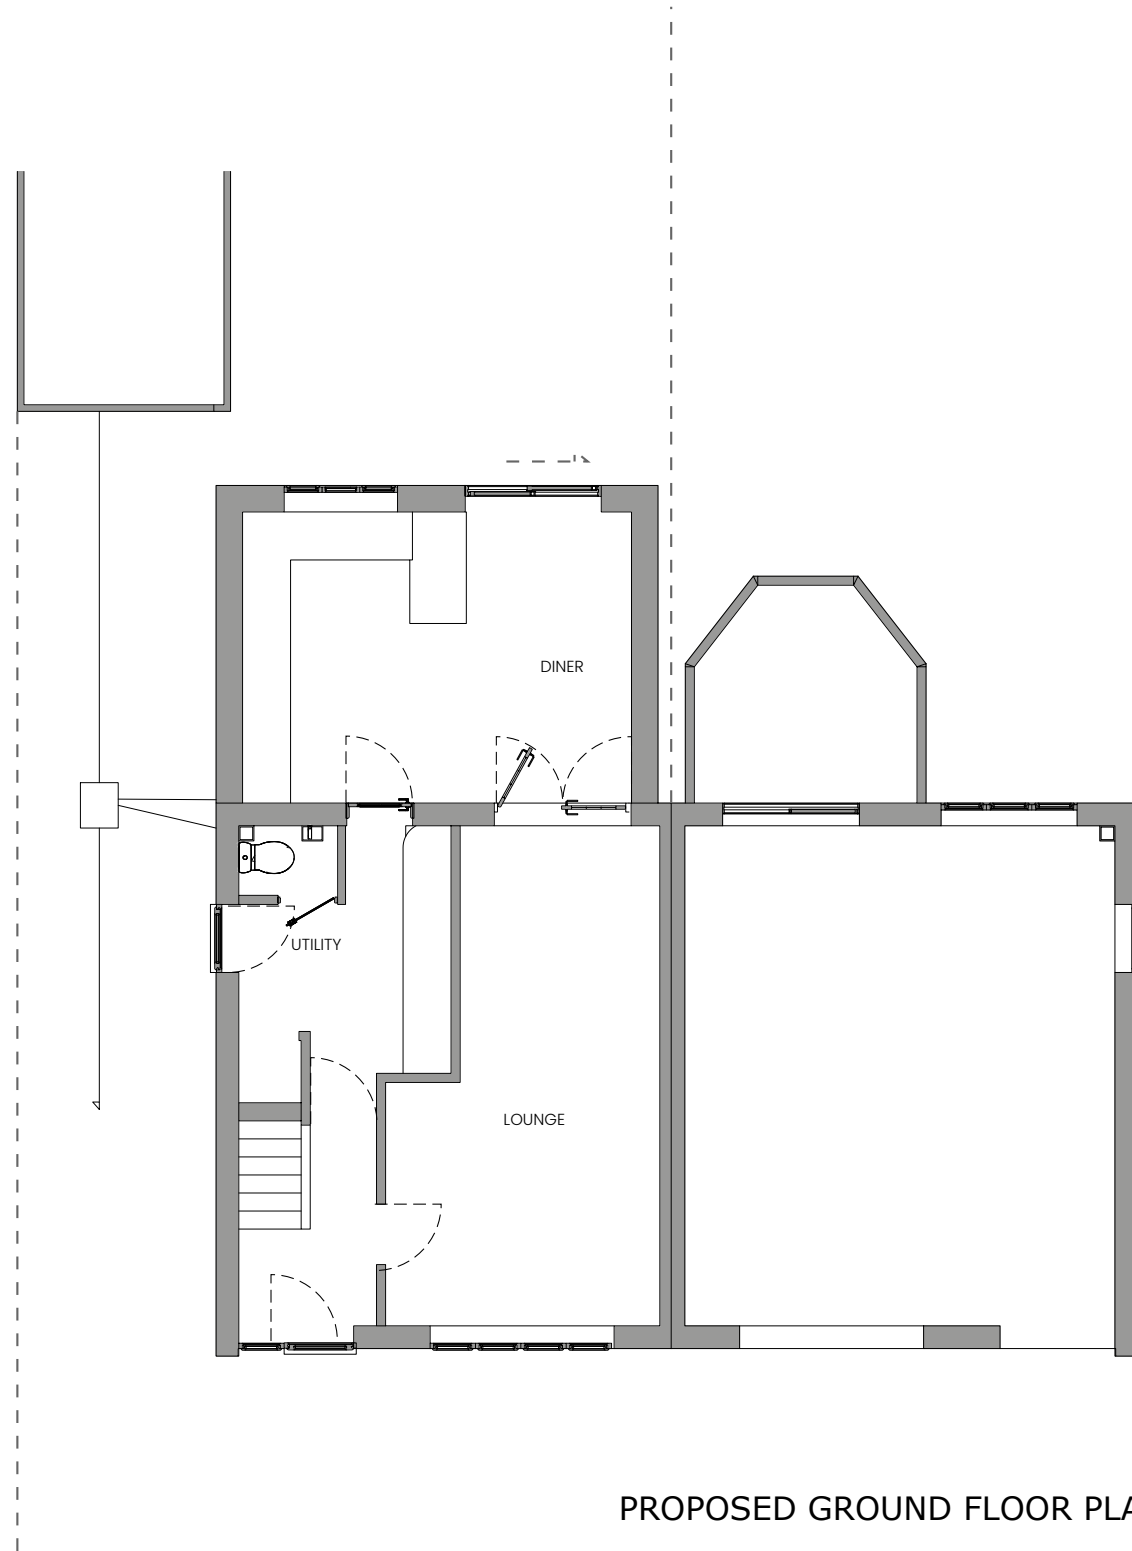

PROPOSED GROUND FLOOR PLAN



Client
MR MRS BUSH
8 WESTFIELD CLOSE
DURRINGTON
SP4 8BY

Project
REAR SINGLE STOREY
EXTENSION

Drawing Title
GROUND FLOOR PLANS

Drawing Detail
Scale @ A3 - 1:100
Drawing No MB/03/25
Drawn by GG

Date 20-01-26

Contact G Greenwood
m.0748 3873 045
gordongreenwood@btinternet.com