


NOTES:
This drawing is copyright of the Architects and must not be used without their permission. All dimensions to be checked on site. Discrepancies and omissions to be reported immediately to the Architect.

 

Scale 1:50 @ A1 - 1:100 @ A3

DRAWING LEGEND

- Existing
- Proposed
- Demolished/Removed
- Above/Below
- + 42.52 Existing Levels
- [FFL +00.000] Proposed Levels
- Boundary Line



Existing East Elevation

1:50 @ A1 (1:100 @ A3)


PROPOSED
EXTENSION



Existing North Elevation

1:50 @ A1 (1:100 @ A3)

PROPOSED
EXTENSION

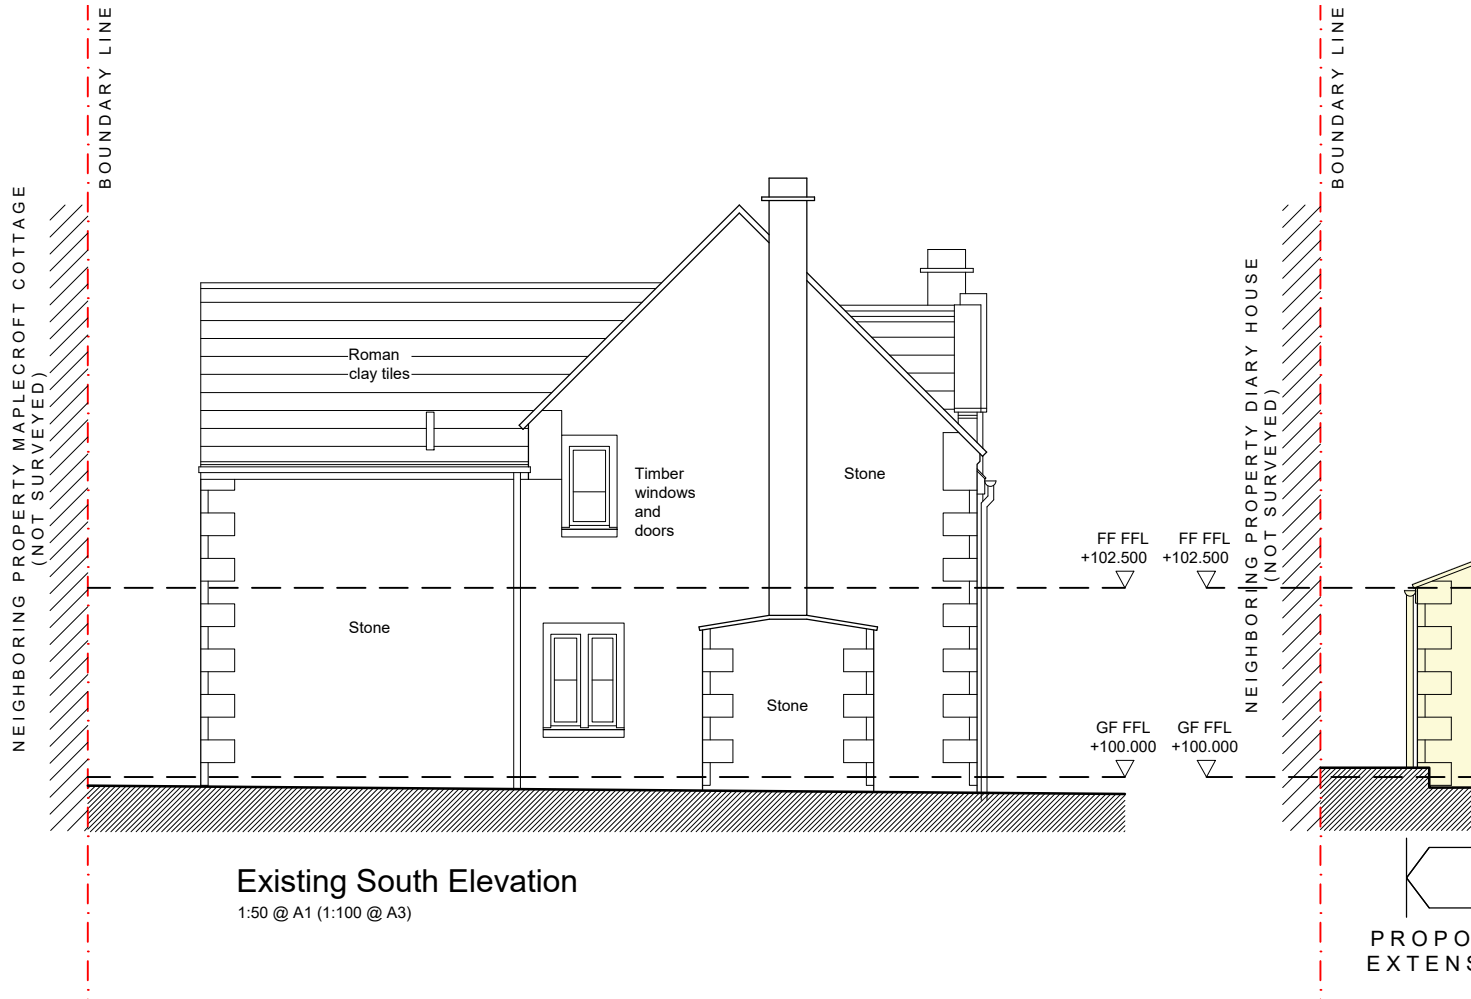

Existing South Elevation

1:50 @ A1 (1:100 @ A3)

PROPOSED
EXTENSION



Existing West Elevation

1:50 @ A1 (1:100 @ A3)

PLANNING APPLICATION

Rev	Revision	Date
-	-	-



Macey's Architectural Design & Development Ltd
15 Craybourne Road, Melksham, Wiltshire, SN12 7DH
Email: benmacey@maddltd.co.uk Tel: 07867417112

Title: Proposed Elevations

Project: Maplecroft Farmhouse,
Leigh Road West, BA15 2RB

Client: Mr Jon & Mrs Charlotte Weeks
Drawing Scale: 1:50 @ A1 (1:1100 @ A3)
Drawing Date: May 2025

Drawing Number: 25/1054/203