

 
 


NOTES:
This drawing is copyright of the Architects and must not be used without their permission. All dimensions to be checked on site. Discrepancies and omissions to be reported immediately to the Architect.

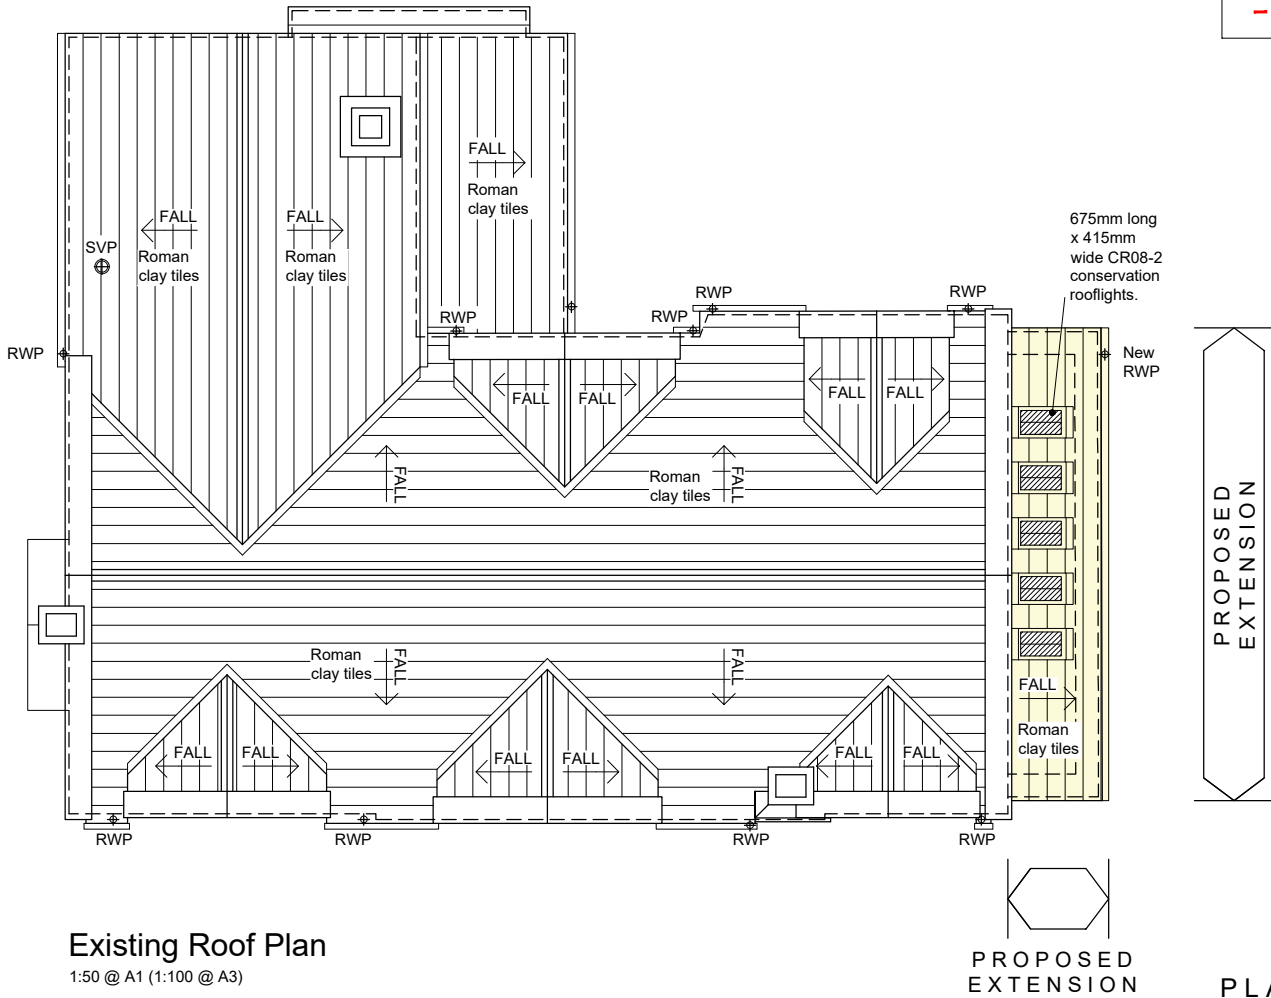

Scale 1:50 @ A1 - 1:100 @ A3

DRAWING LEGEND	
	Existing
	Proposed
	Demolished/Removed
	Above/Below
	Existing Levels
	Proposed Levels
	Boundary Line

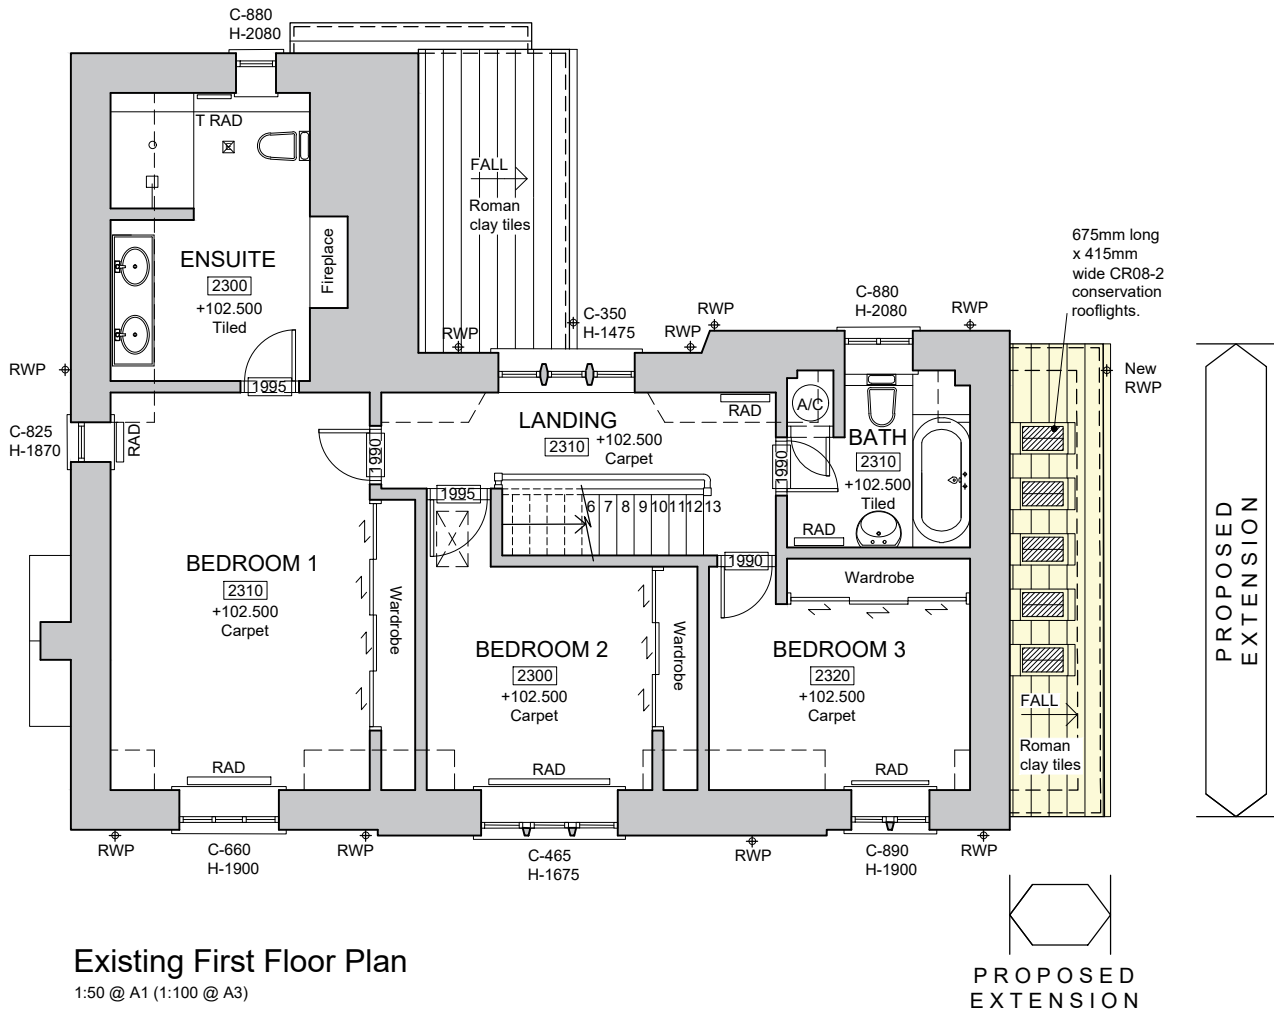

PLANNING APPLICATION

-	-	-
Rev	Revision	Date



Macey's Architectural Design & Development Ltd
15 Craybourne Road, Melksham, Wiltshire, SN12 7DH
Email: benmacey@maddltd.co.uk Tel: 07867417112

Title: **Proposed First Floor and Roof Plans**
Project: **Maplecroft Farmhouse, Leigh Road West, BA15 2RB**
Client: **Mr Jon & Mrs Charlotte Weeks**
Drawing Scale: **1:50 @ A1 (1:1100 @ A3)**
Drawing Date: **May 2025**

Drawing Number: **25/1054/202**