



NOTES:
This drawing is copyright of the Architects and must not be used without their permission. All dimensions to be checked on site. Discrepancies and omissions to be reported immediately to the Architect.

 


Scale 1:50 @ A1 - 1:100 @ A3

DRAWING LEGEND	
	Existing
	Above/Below
	SVP Soil & Vent Pipe
	AAV Air Admittance Valve
	RWP Rainwater Pipe
	G Gully
	+100.000 Existing Levels
	2380 Existing Ceiling Level
	Radiator
	Towel Radiator
	Grassed Banking
	Boundary Line

SURVEYED ON: 15 / 05 / 25

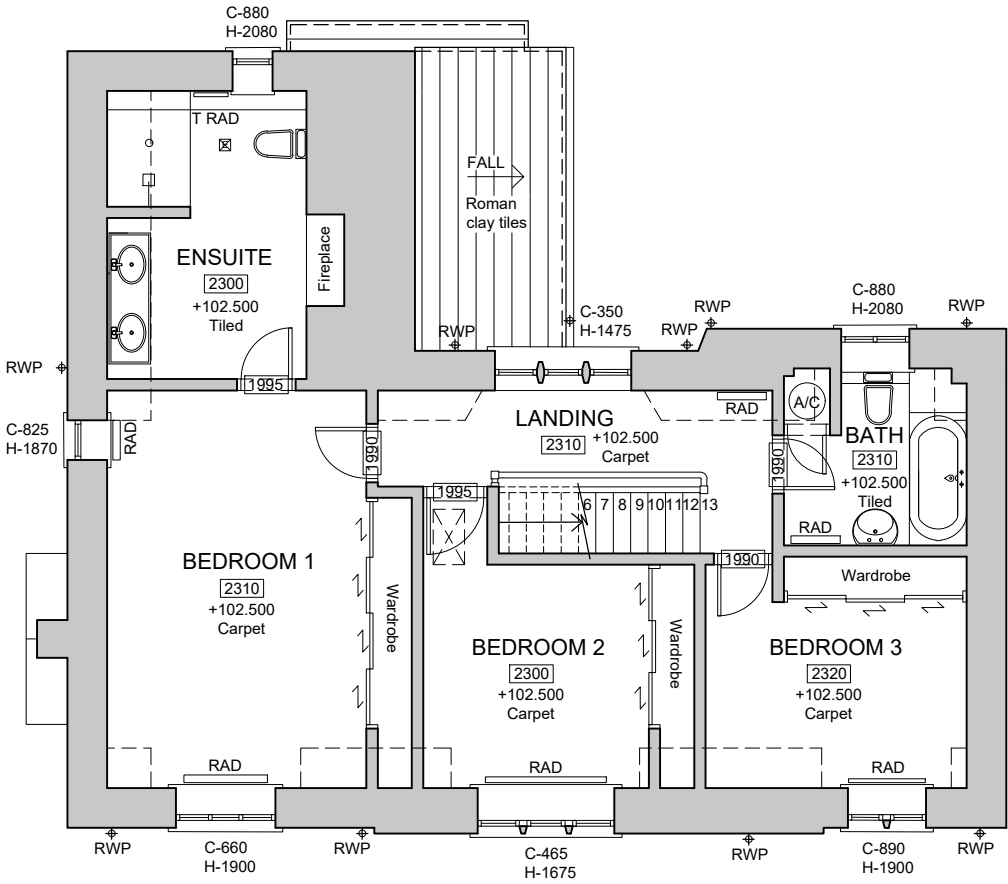

Existing First Floor Plan
1:50 @ A1 (1:100 @ A3)

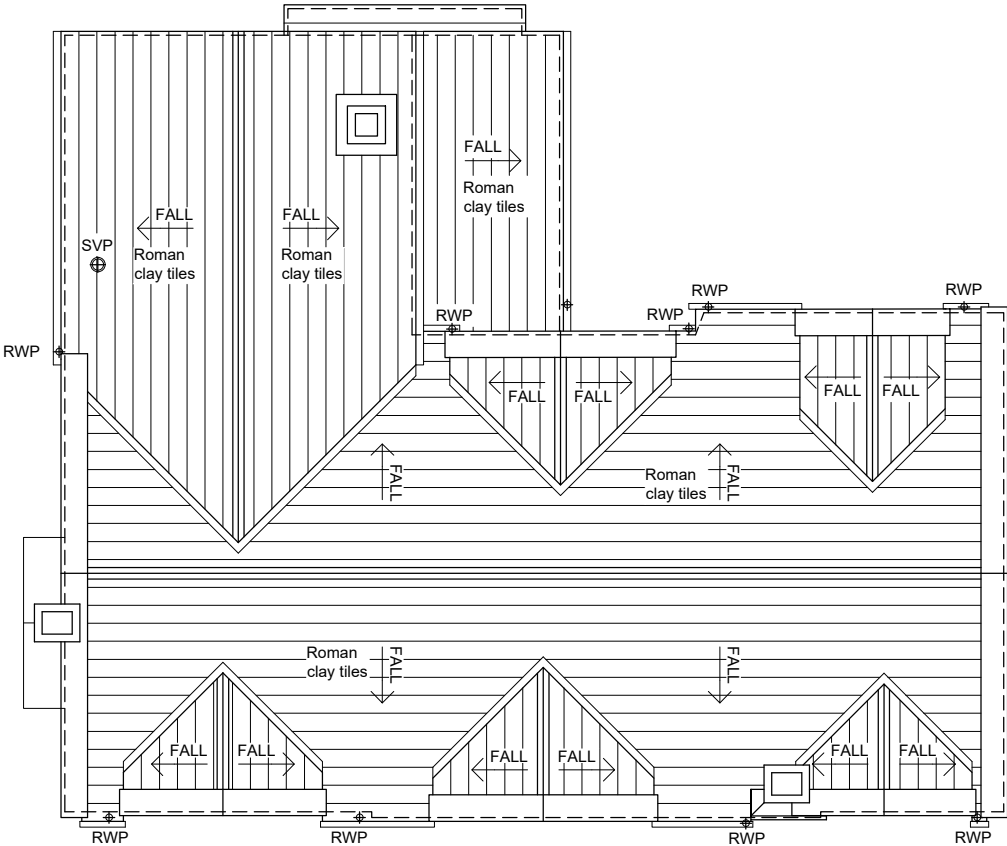

Existing Roof Plan
1:50 @ A1 (1:100 @ A3)

-	-	-
Rev	Revision	Date



Macey's Architectural Design & Development Ltd
15 Craybourne Road, Melksham, Wiltshire, SN12 7DH
Email: benmacey@maddltd.co.uk Tel: 07867417112

Title: Existing First Floor and Roof Plans
Project: Maplecroft Farmhouse, Leigh Road West, BA15 2RB
Client: Mr Jon & Mrs Charlotte Weeks
Drawing Scale: 1:50 @ A1 (1:1100 @ A3)
Drawing Date: May 2025

Drawing Number: 25/1054/102