
 


NOTES:
This drawing is copyright of the Architects and must not be used without their permission. All dimensions to be checked on site. Discrepancies and omissions to be reported immediately to the Architect.

 

Scale 1:50 @ A1 - 1:100 @ A3

DRAWING LEGEND

Existing

Proposed

Demolished/Removed

Above/Below


+ 42.52

Existing Levels

FFL +00.000

Proposed Levels

Boundary Line

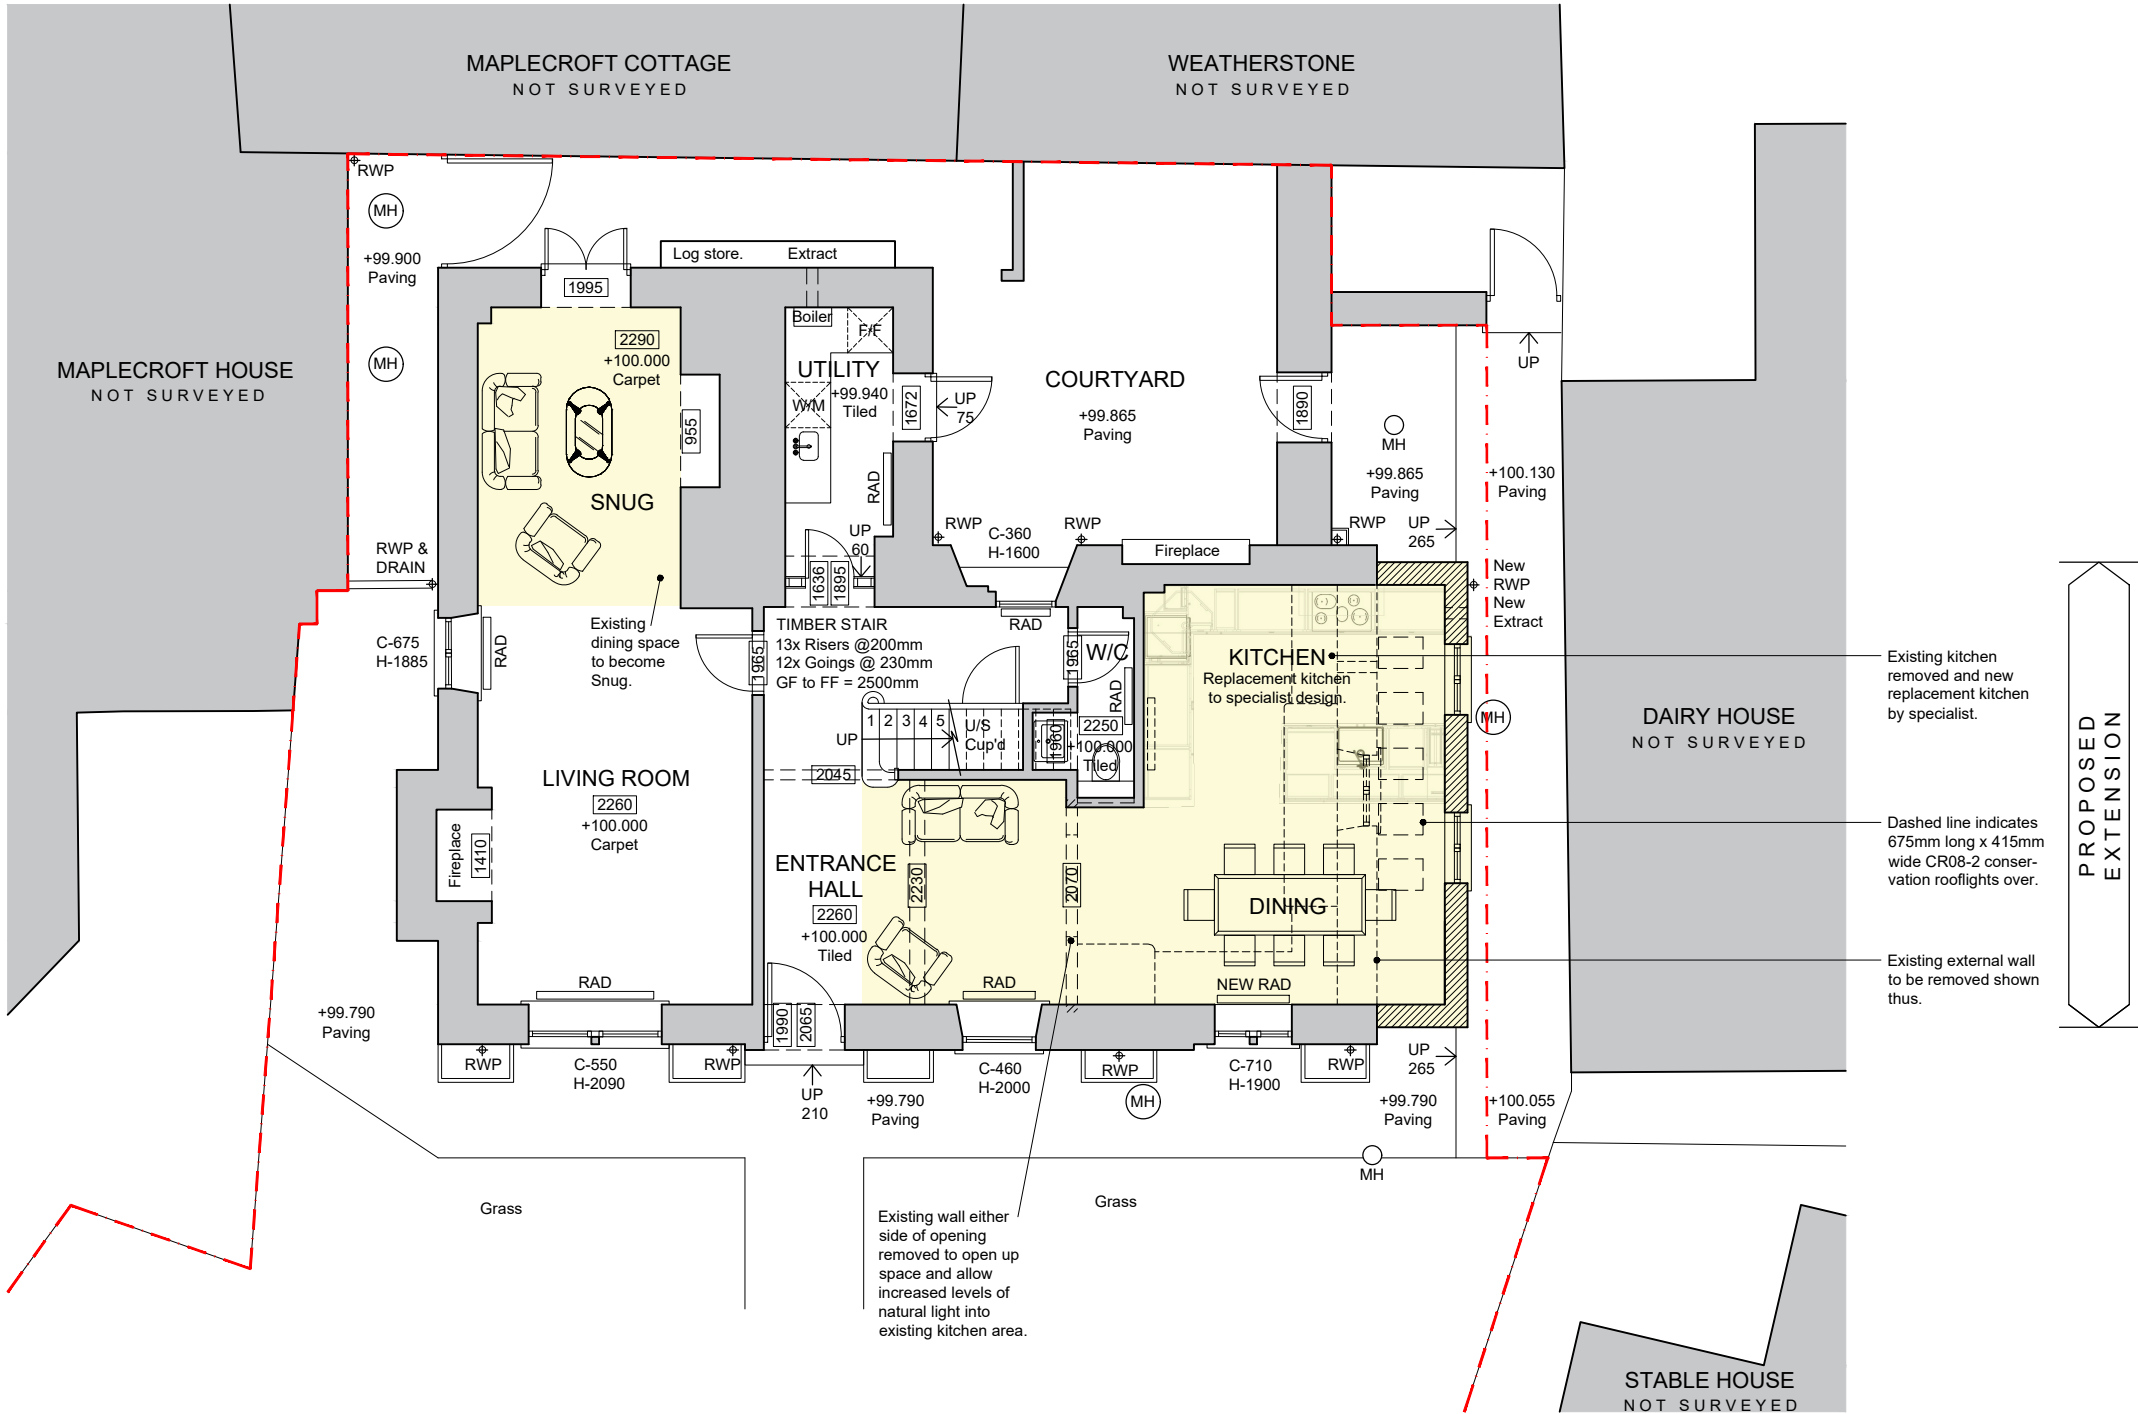

Proposed Ground Floor Plan
1:50 @ A1 (1:100 @ A3)



PLANNING APPLICATION

-	-	-
Rev	Revision	Date



Macey's Architectural Design & Development Ltd
15 Craybourne Road, Melksham, Wiltshire, SN12 7DH
Email: benmacey@maddltd.co.uk Tel: 07867417112

Title: Proposed Ground Floor Plan

Project: Maplecroft Farmhouse,
Leigh Road West, BA15 2RB
Client: Mr Jon & Mrs Charlotte Weeks
Drawing Scale: 1:50 @ A1 (1:1100 @ A3)
Drawing Date: May 2025

Drawing Number: 25/1054/201