



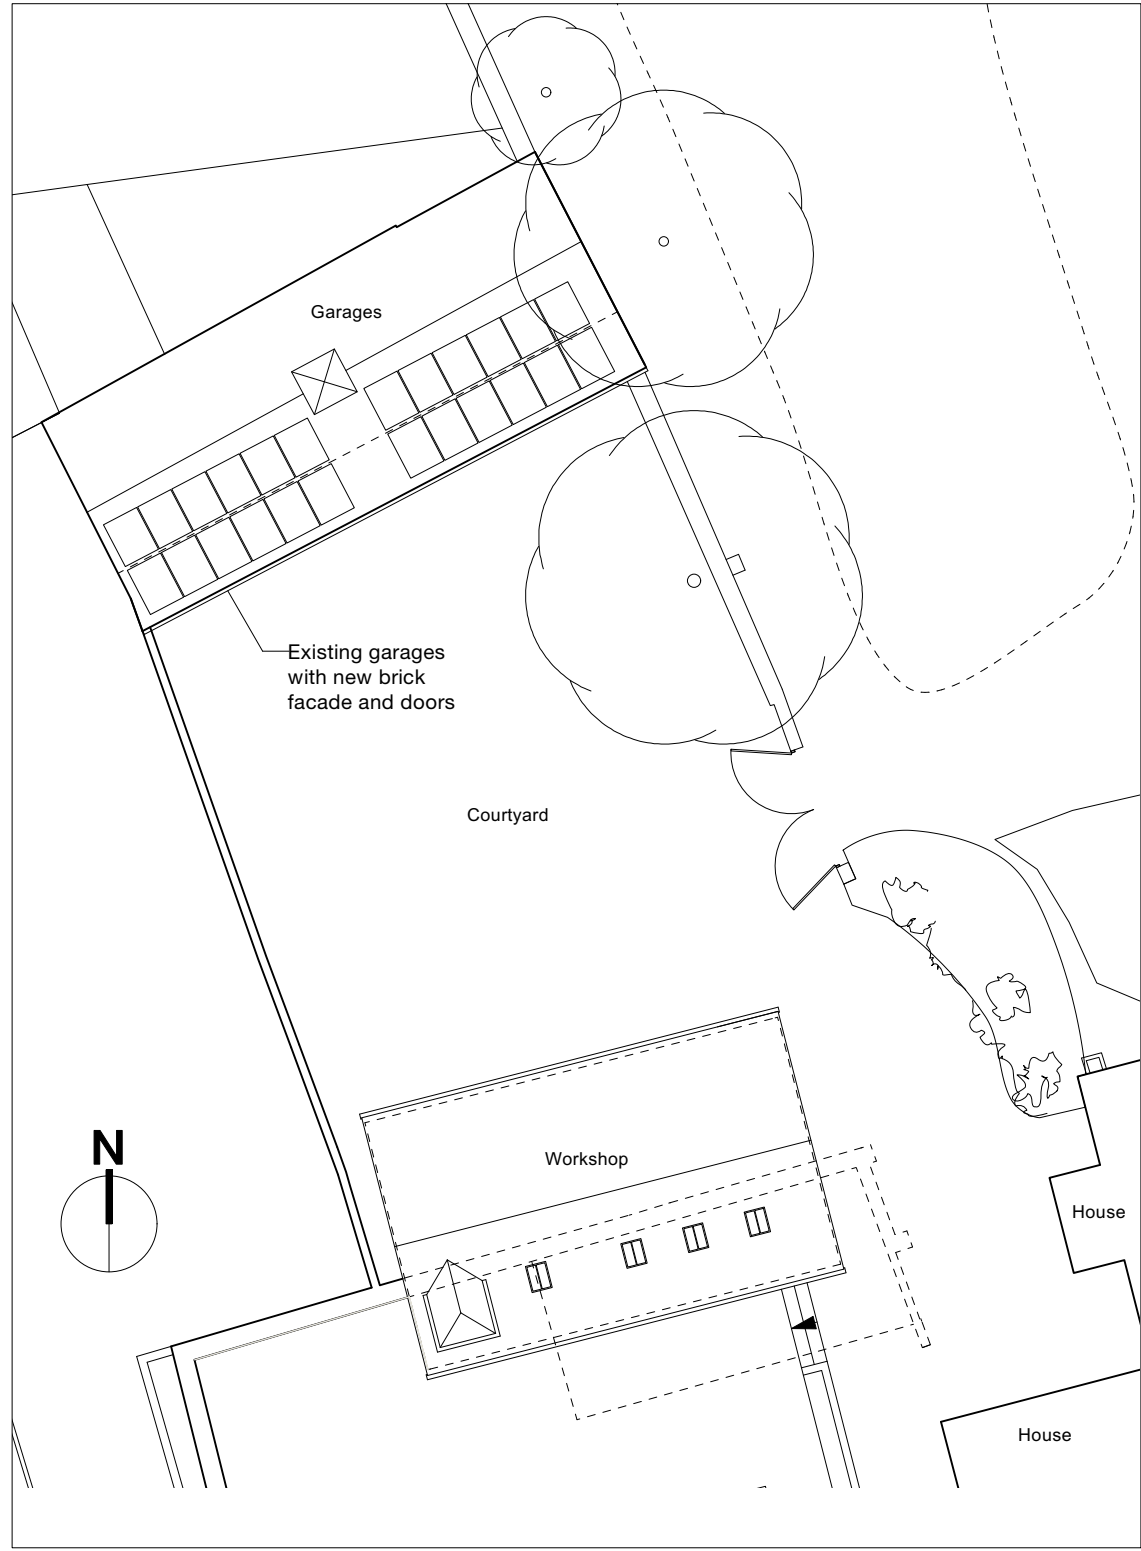


Site/roof plan 1: 200

 


Please read in conjunction with Proposed Site/Roof Plan, drawing no: 2111/03_001


Please read in the context of previously granted planning and listed building consents to alter the existing garage building, references: PL/2022/03945 and PL/2022/04113

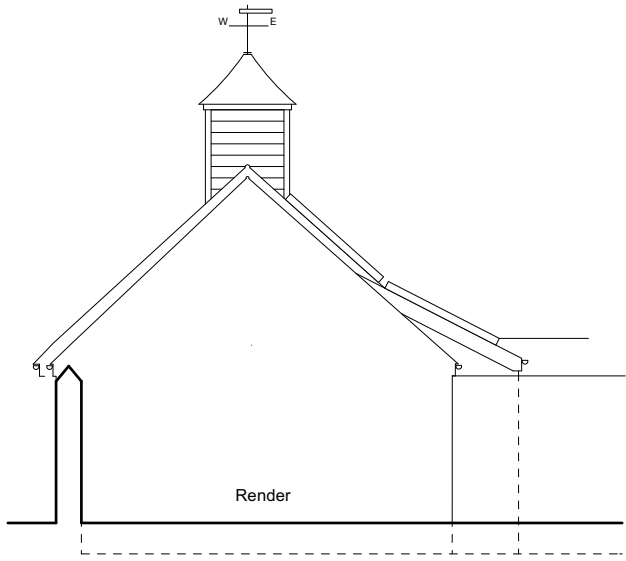


West Elevation 1: 100

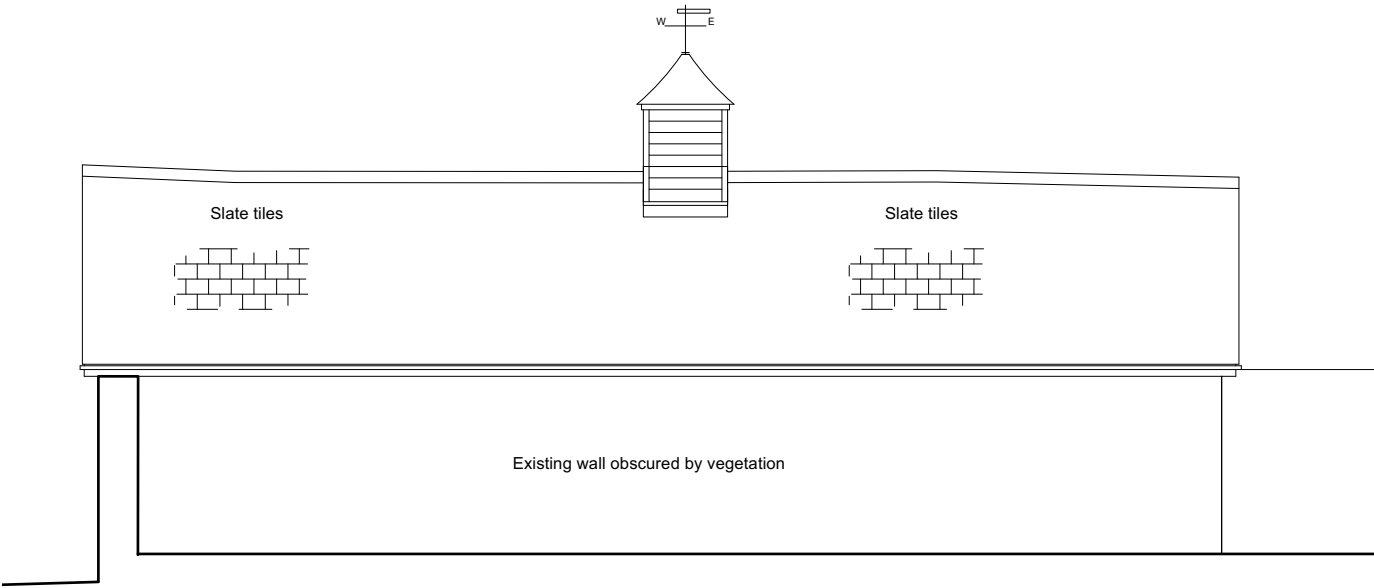


North Elevation 1: 100

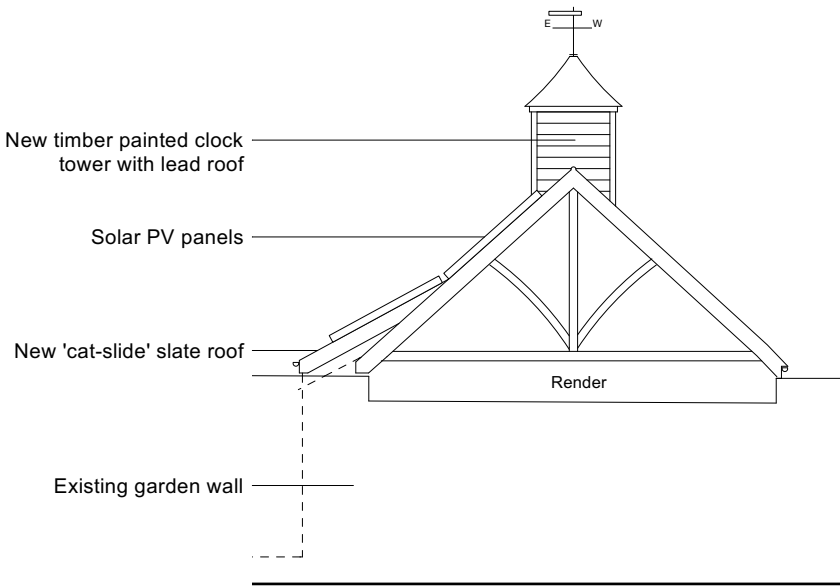

East Elevation 1: 100

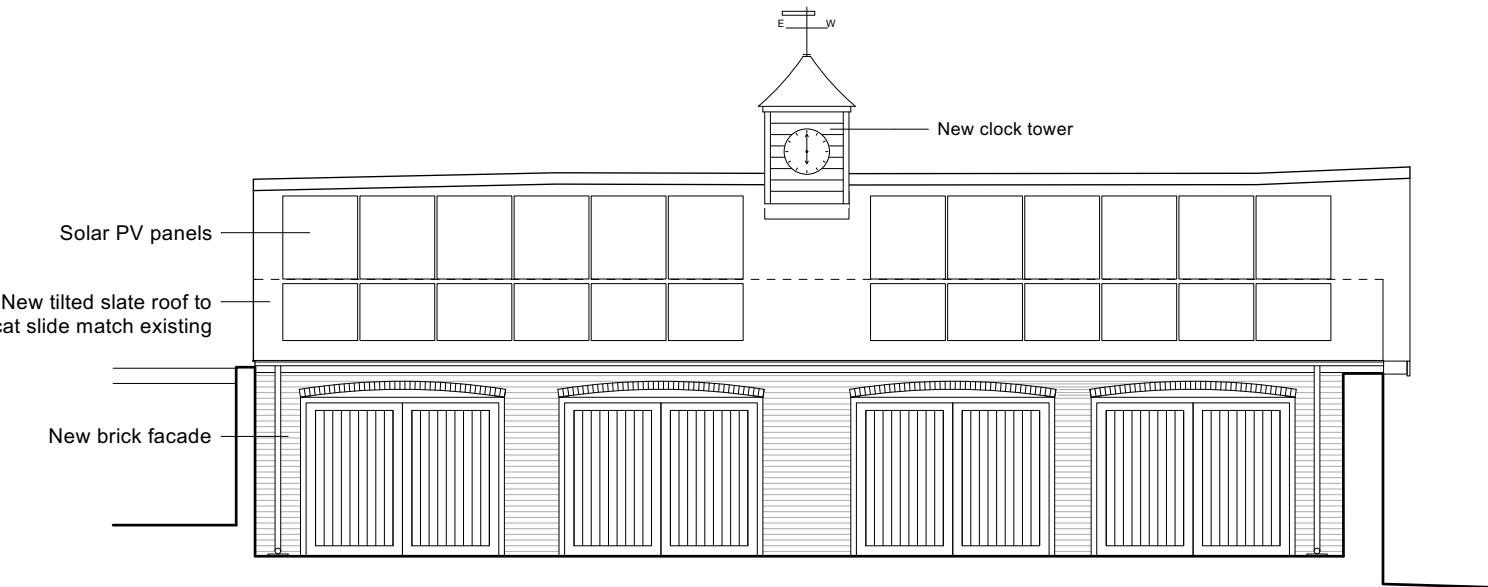

South Elevation 1: 100

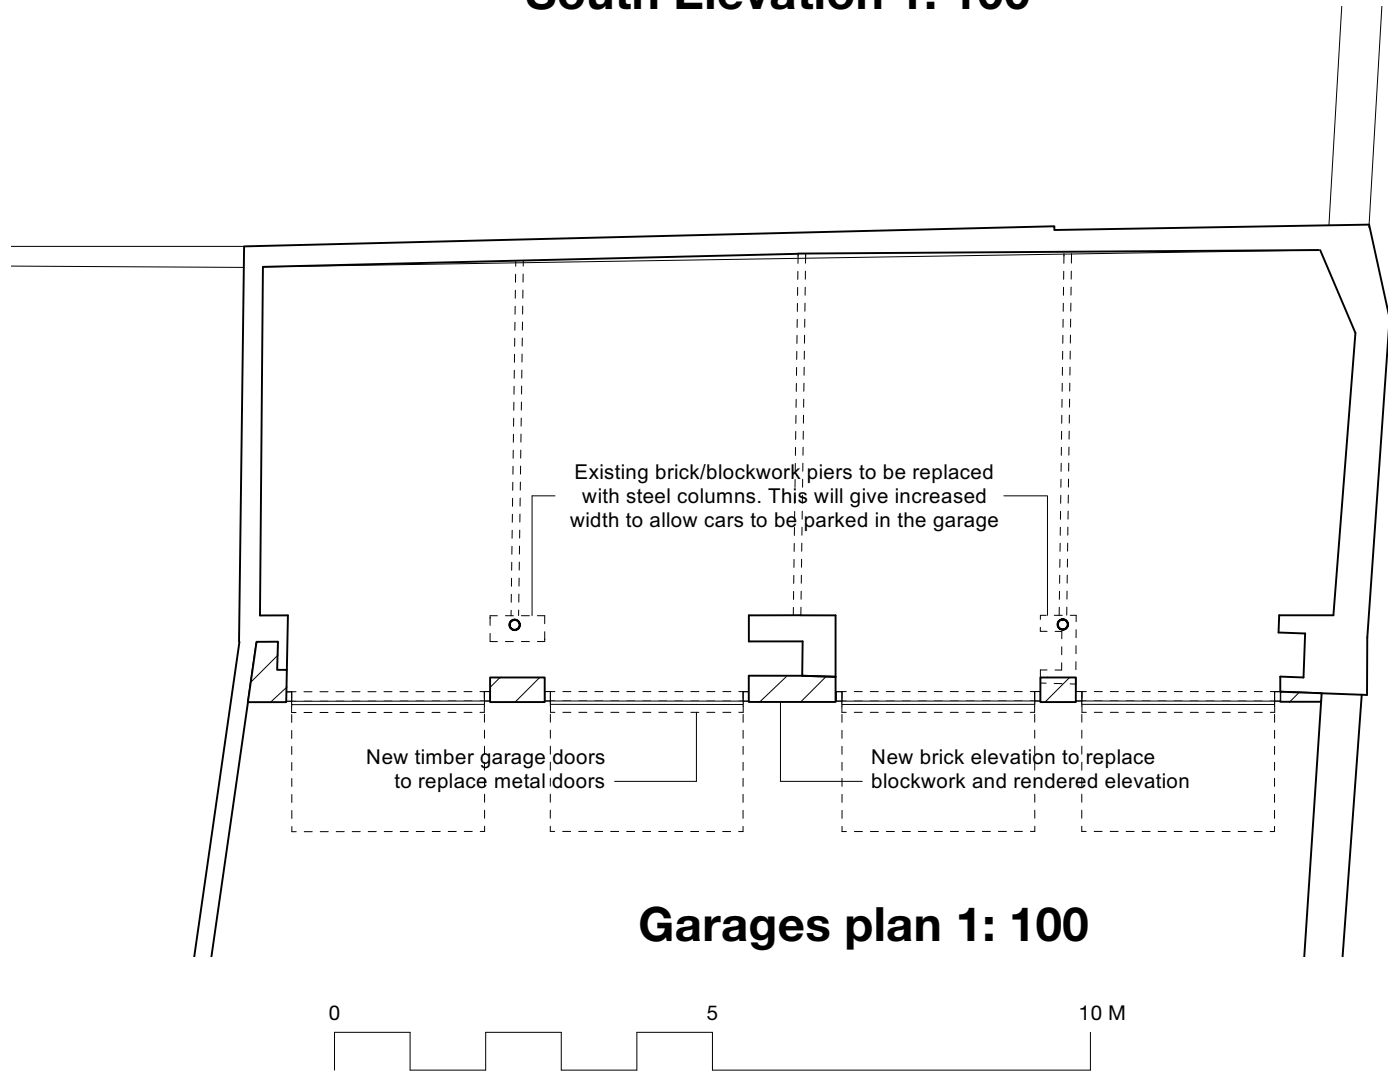

Garages plan 1: 100

milton architects

Scale : 1:100 @ A2

Date : January 2026

Drawing: **2111 / 03_004**

Project : The Old Manor
Aldbourn
Ancilliary Buildings, pool and tennis court
Contents : Garage building - Proposed



Milton Architects Limited
Old Stables Court The Parade
Marlborough SN8 1NE
T: 01672 514354 M: 07795 414675
mail@miltonarchitects.co.uk