



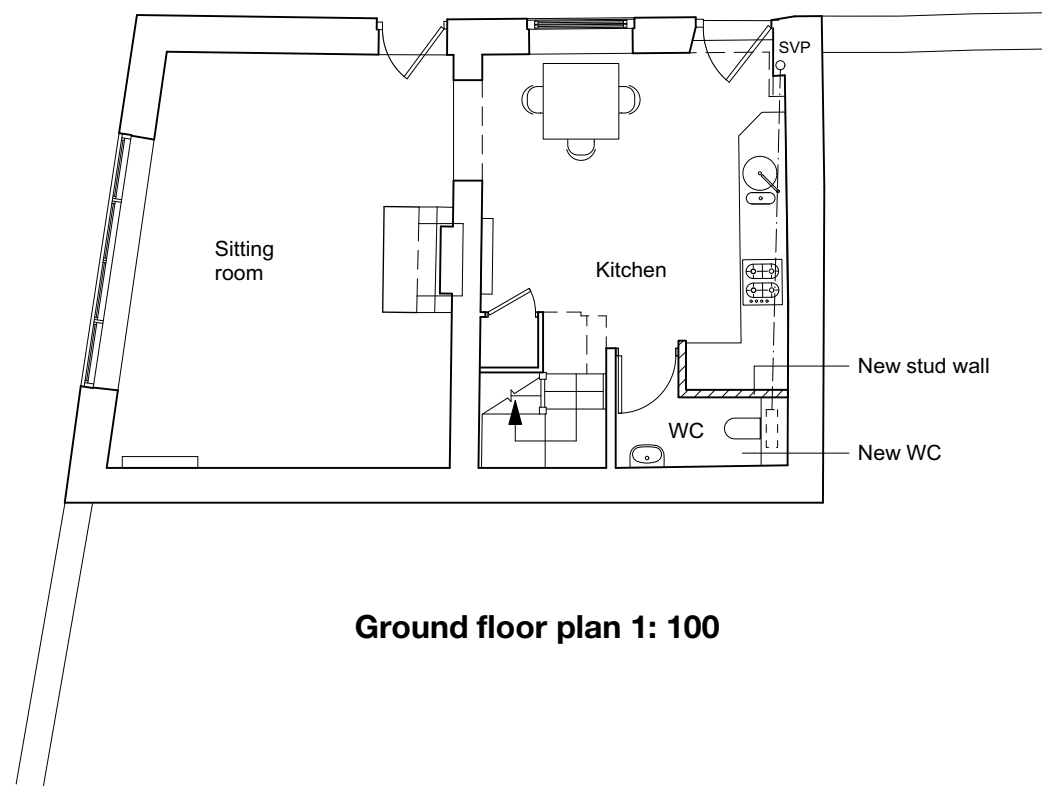

Ground floor plan 1: 100

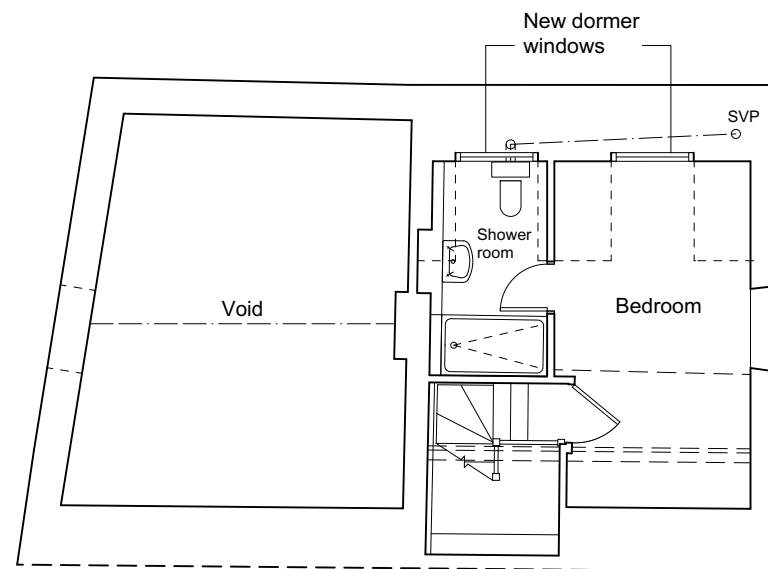


First floor plan 1: 100

PREVIOUSLY GRANTED PLANNING AND LISTED BUILDING CONSENTS

14/04190/FUL and 14/04196/LBC
Extend and alter the house and cottage


15/00713/FUL and 15/04147/LBC
Refurbishment, alteration and extension of existing outbuildings

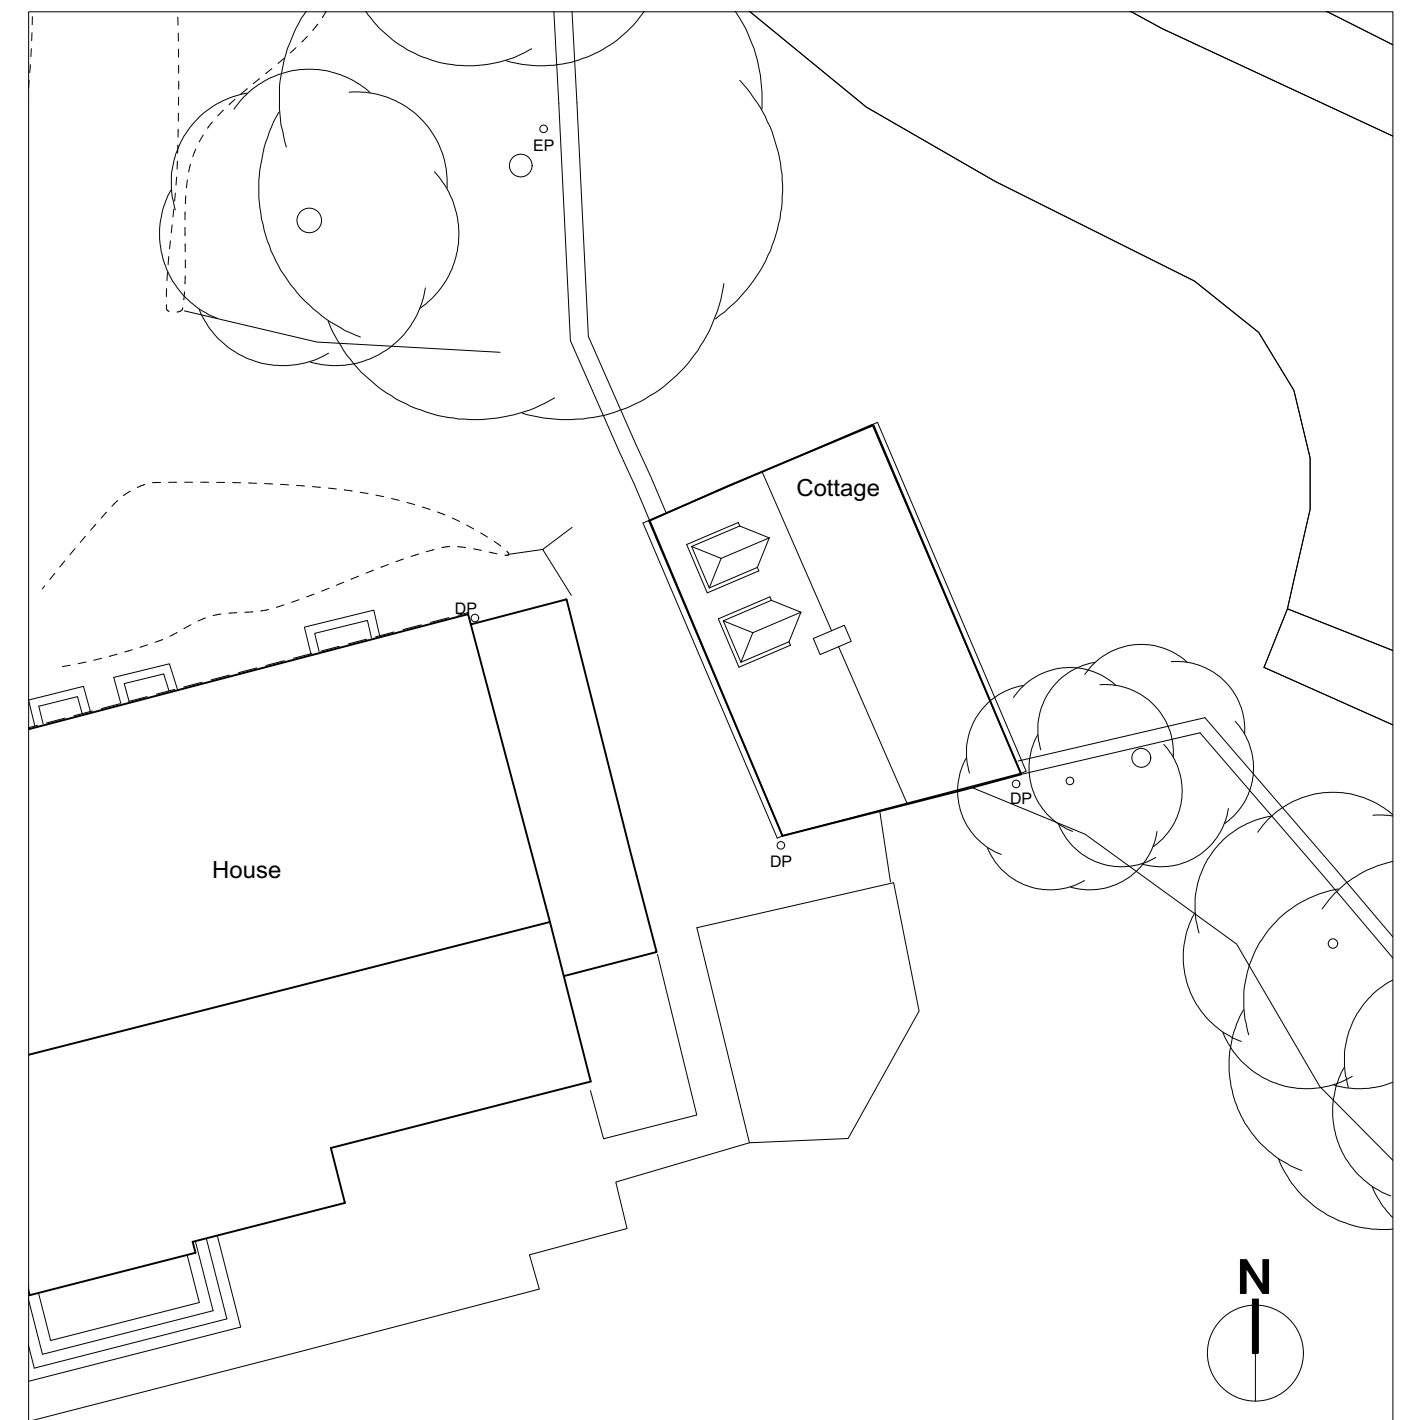


Site/roof plan 1: 200



South elevation 1:100

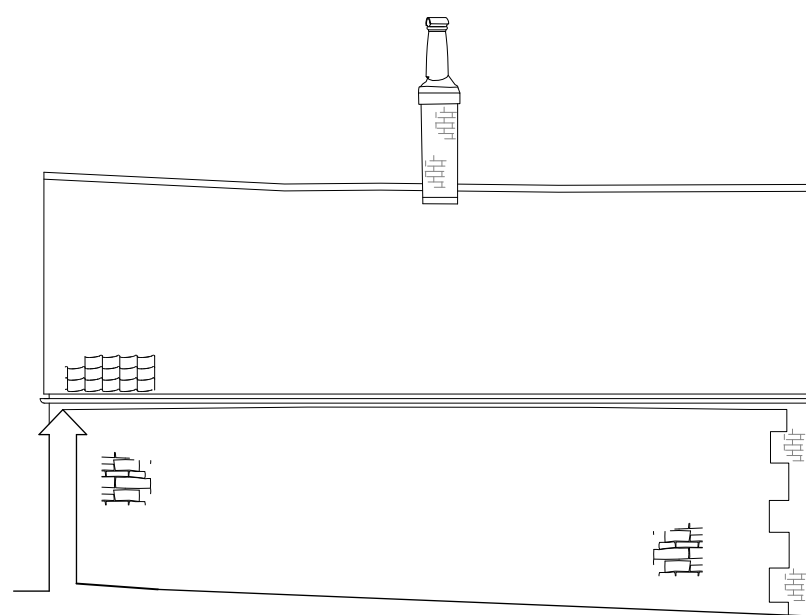

West elevation 1:100

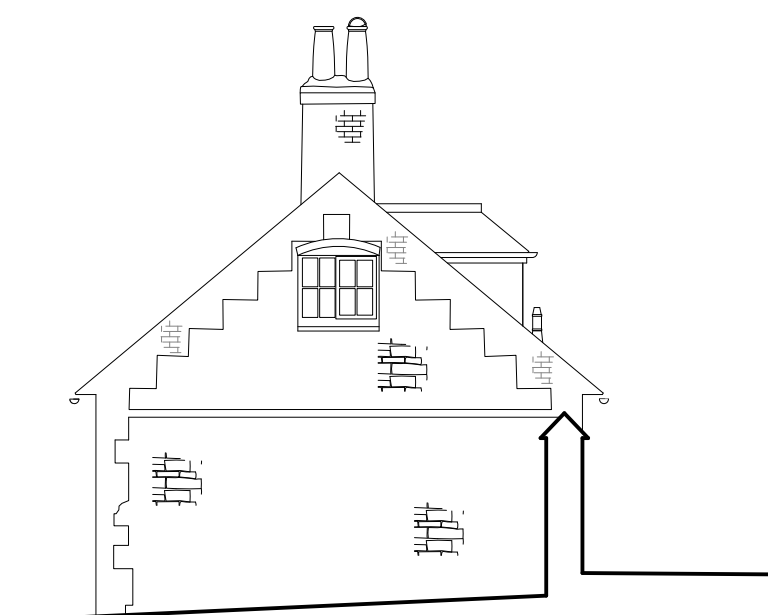

North elevation 1:100



East elevation 1:100



Scale 1:100

milton architects

Scale : Shown@ A2

Date : December 2015

Drawing: **1321 / 02_205** A

Project : The Old Manor
Aldbourn
Cottage alterations

Contents : Proposed

Milton Architects Limited
Old Stables Court The Parade
Marlborough SN8 1NE
T: 01672 514354 M: 07795 414675
mail@miltonarchitects.co.uk

