



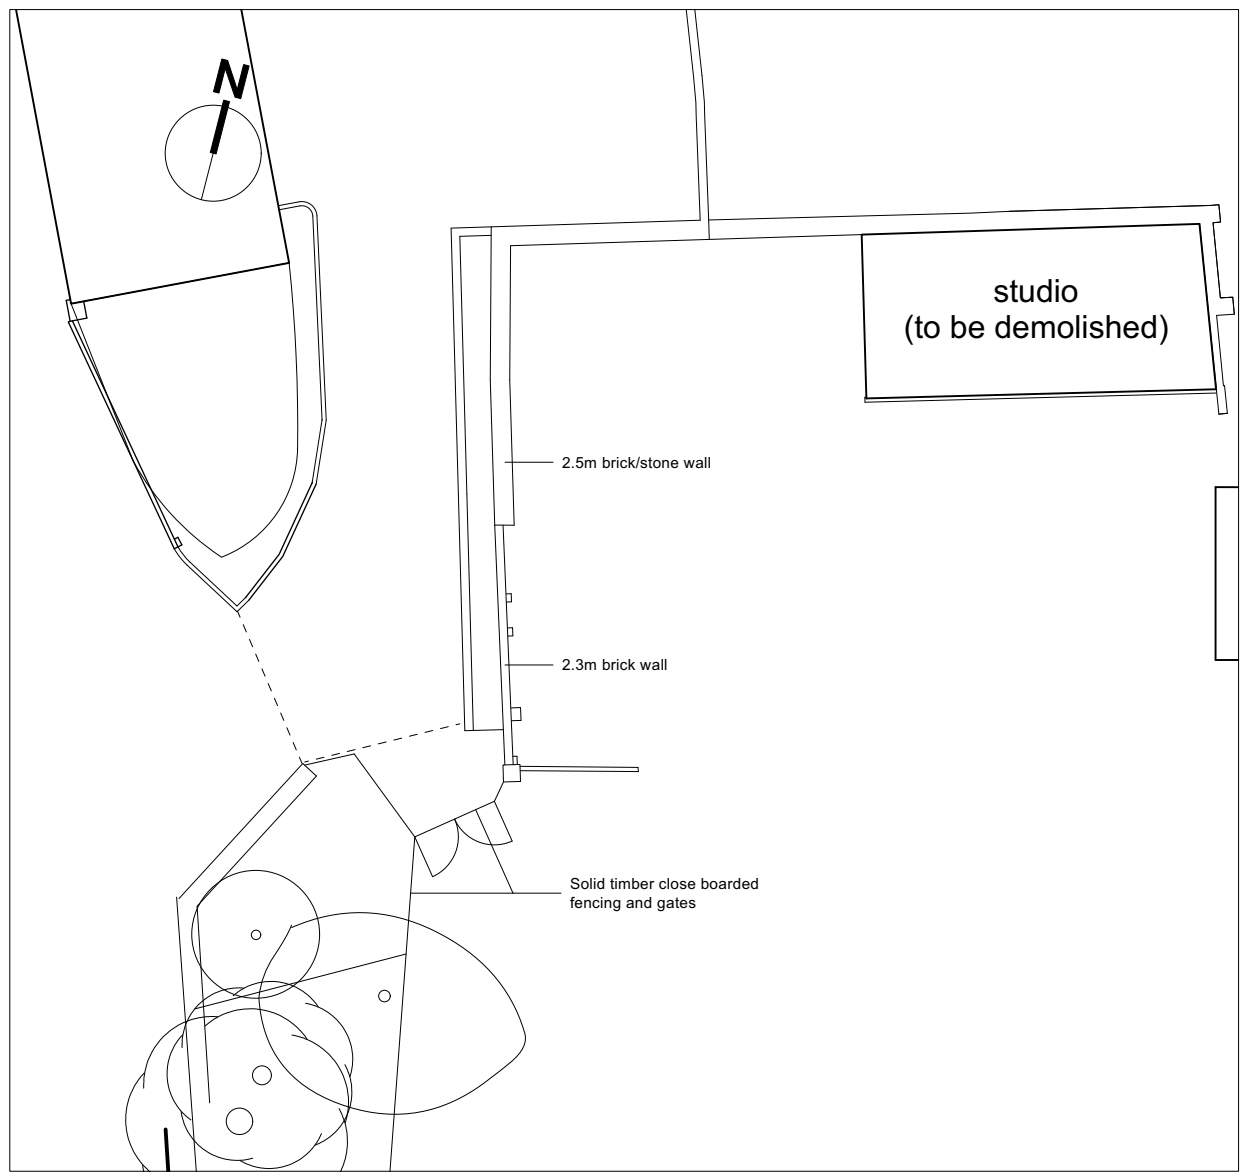

Existing site/roof plan 1:200

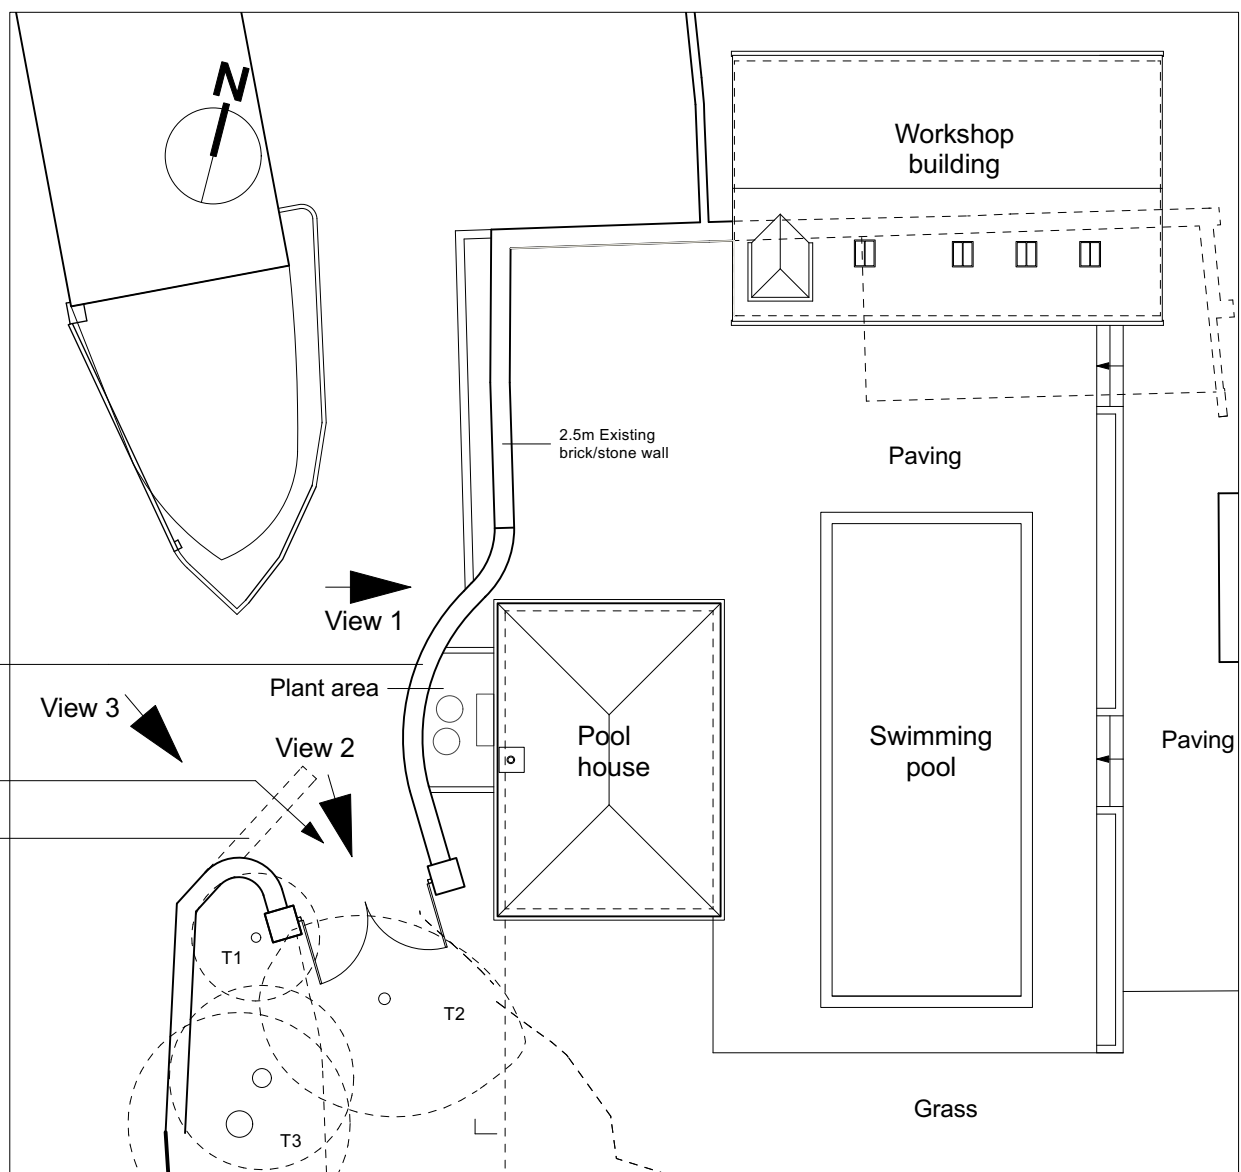


Proposed site/roof plan 1:200

Please read in the context of previously granted planning and listed building consents to construct a new pool house building and alterations to the vehicular side entrance within the curtilage of the property, references: PL/2022/03945 and PL/2022/04113

Please read in conjunction with Proposed Site/Roof Plan, drawing no: 2111/03_001


Materials key

1. Brickwork with corner stone quoins
2. Slate roof
3. Proposed painted timber windows and doors
4. Curved lead and stone arch
5. PPC Aluminium rainwater goods
6. Proposed brick and feature stone wall, with clay tiled coping to match existing
7. Timber gates

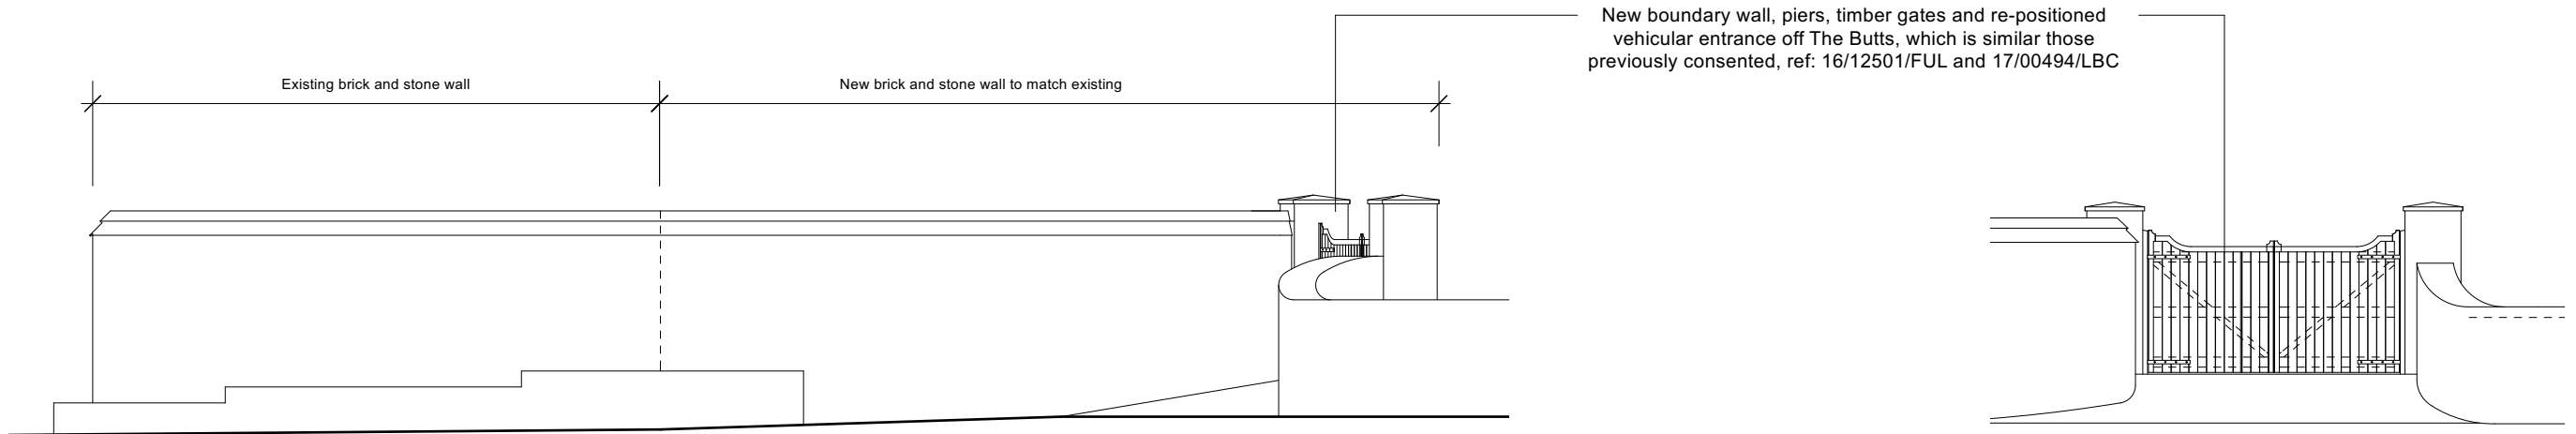

Proposed West Elevation (View 1) 1:100

North Elevation (View 2) 1:100

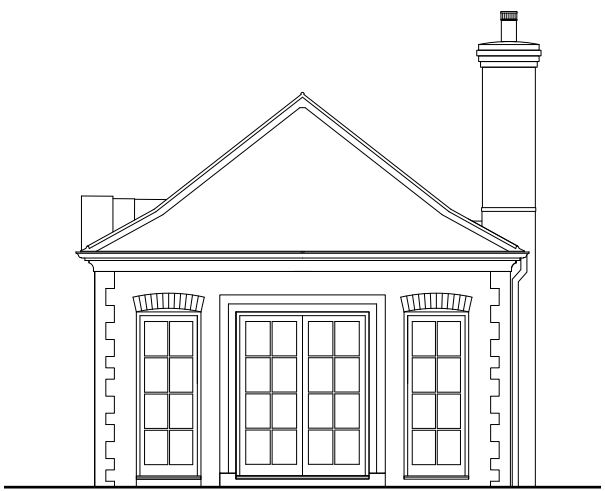


North Elevation 1:100



Photo of Existing (View 1)




Photo of Existing (View 3)

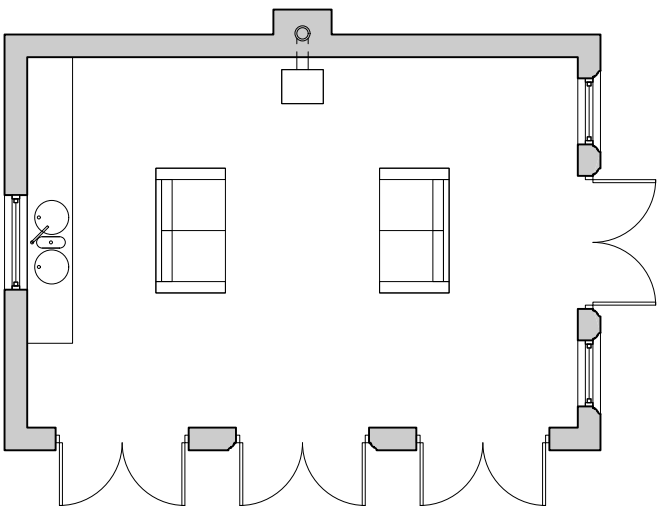


Ground floor plan 1:100




South Elevation 1:100

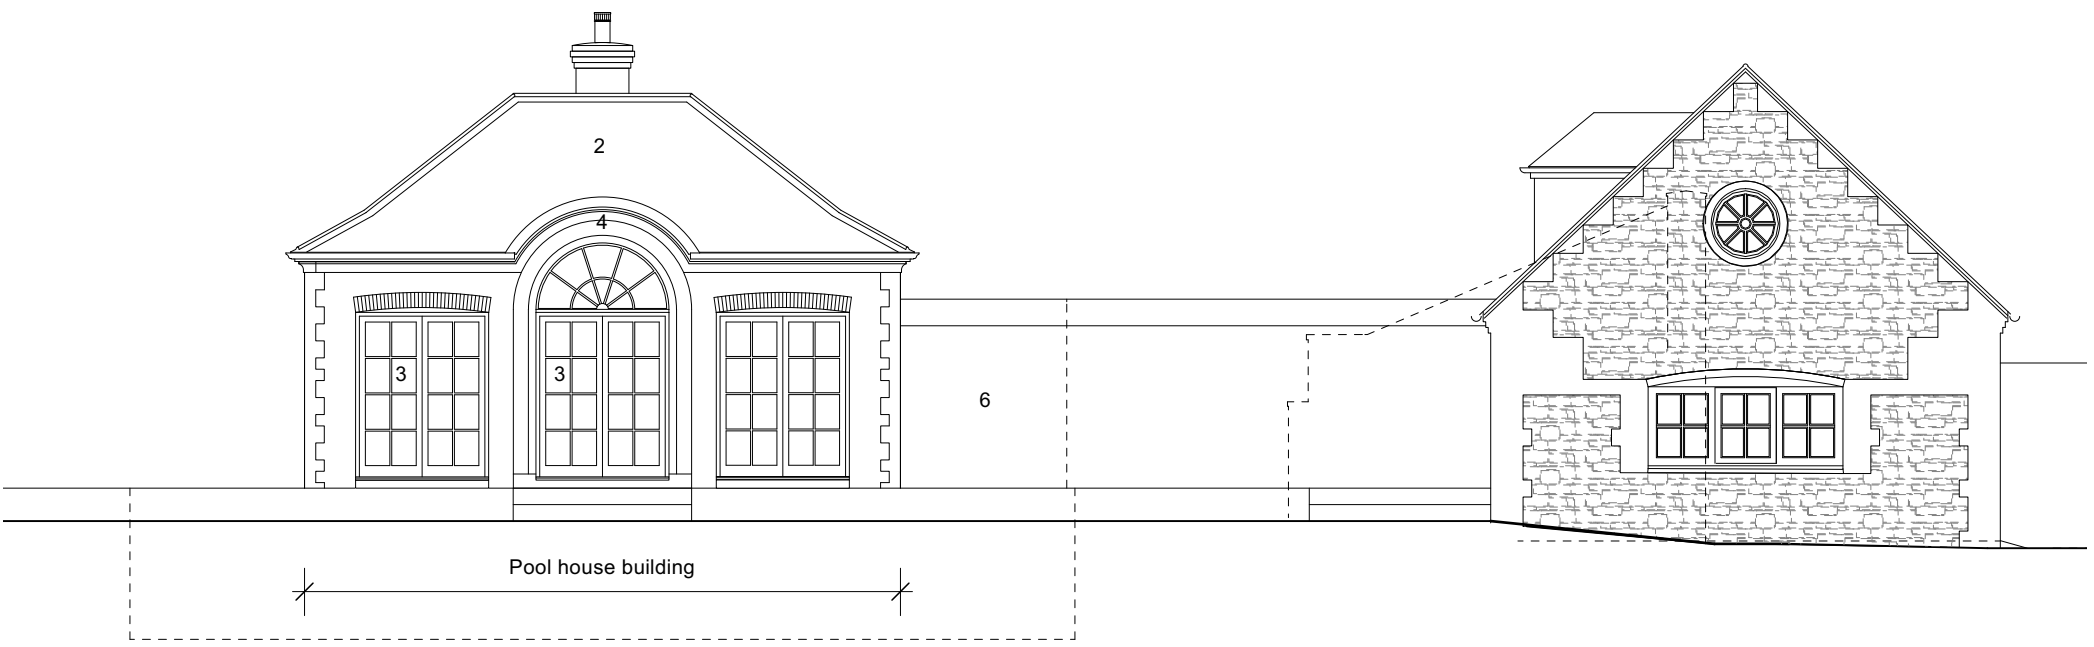

East Elevation 1:100

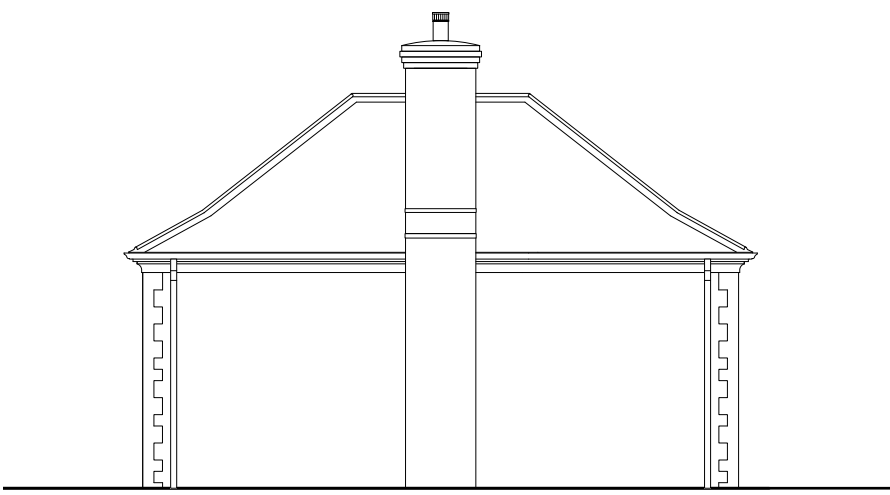

West Elevation 1:100

 

Milton Architects Limited
Old Stables Court The Parade
Marlborough SN8 1NE
T: 01672 514354 M: 07795 414675
mail@miltonarchitects.co.uk

Project : The Old Manor
Aldbourne
Ancilliary Buildings, pool and tennis court
Contents : Proposed pool house, wall and gates

milton architects

Scale : Shown@ A1

Date : January 2026

Drawing: **2111 / 03_002**