



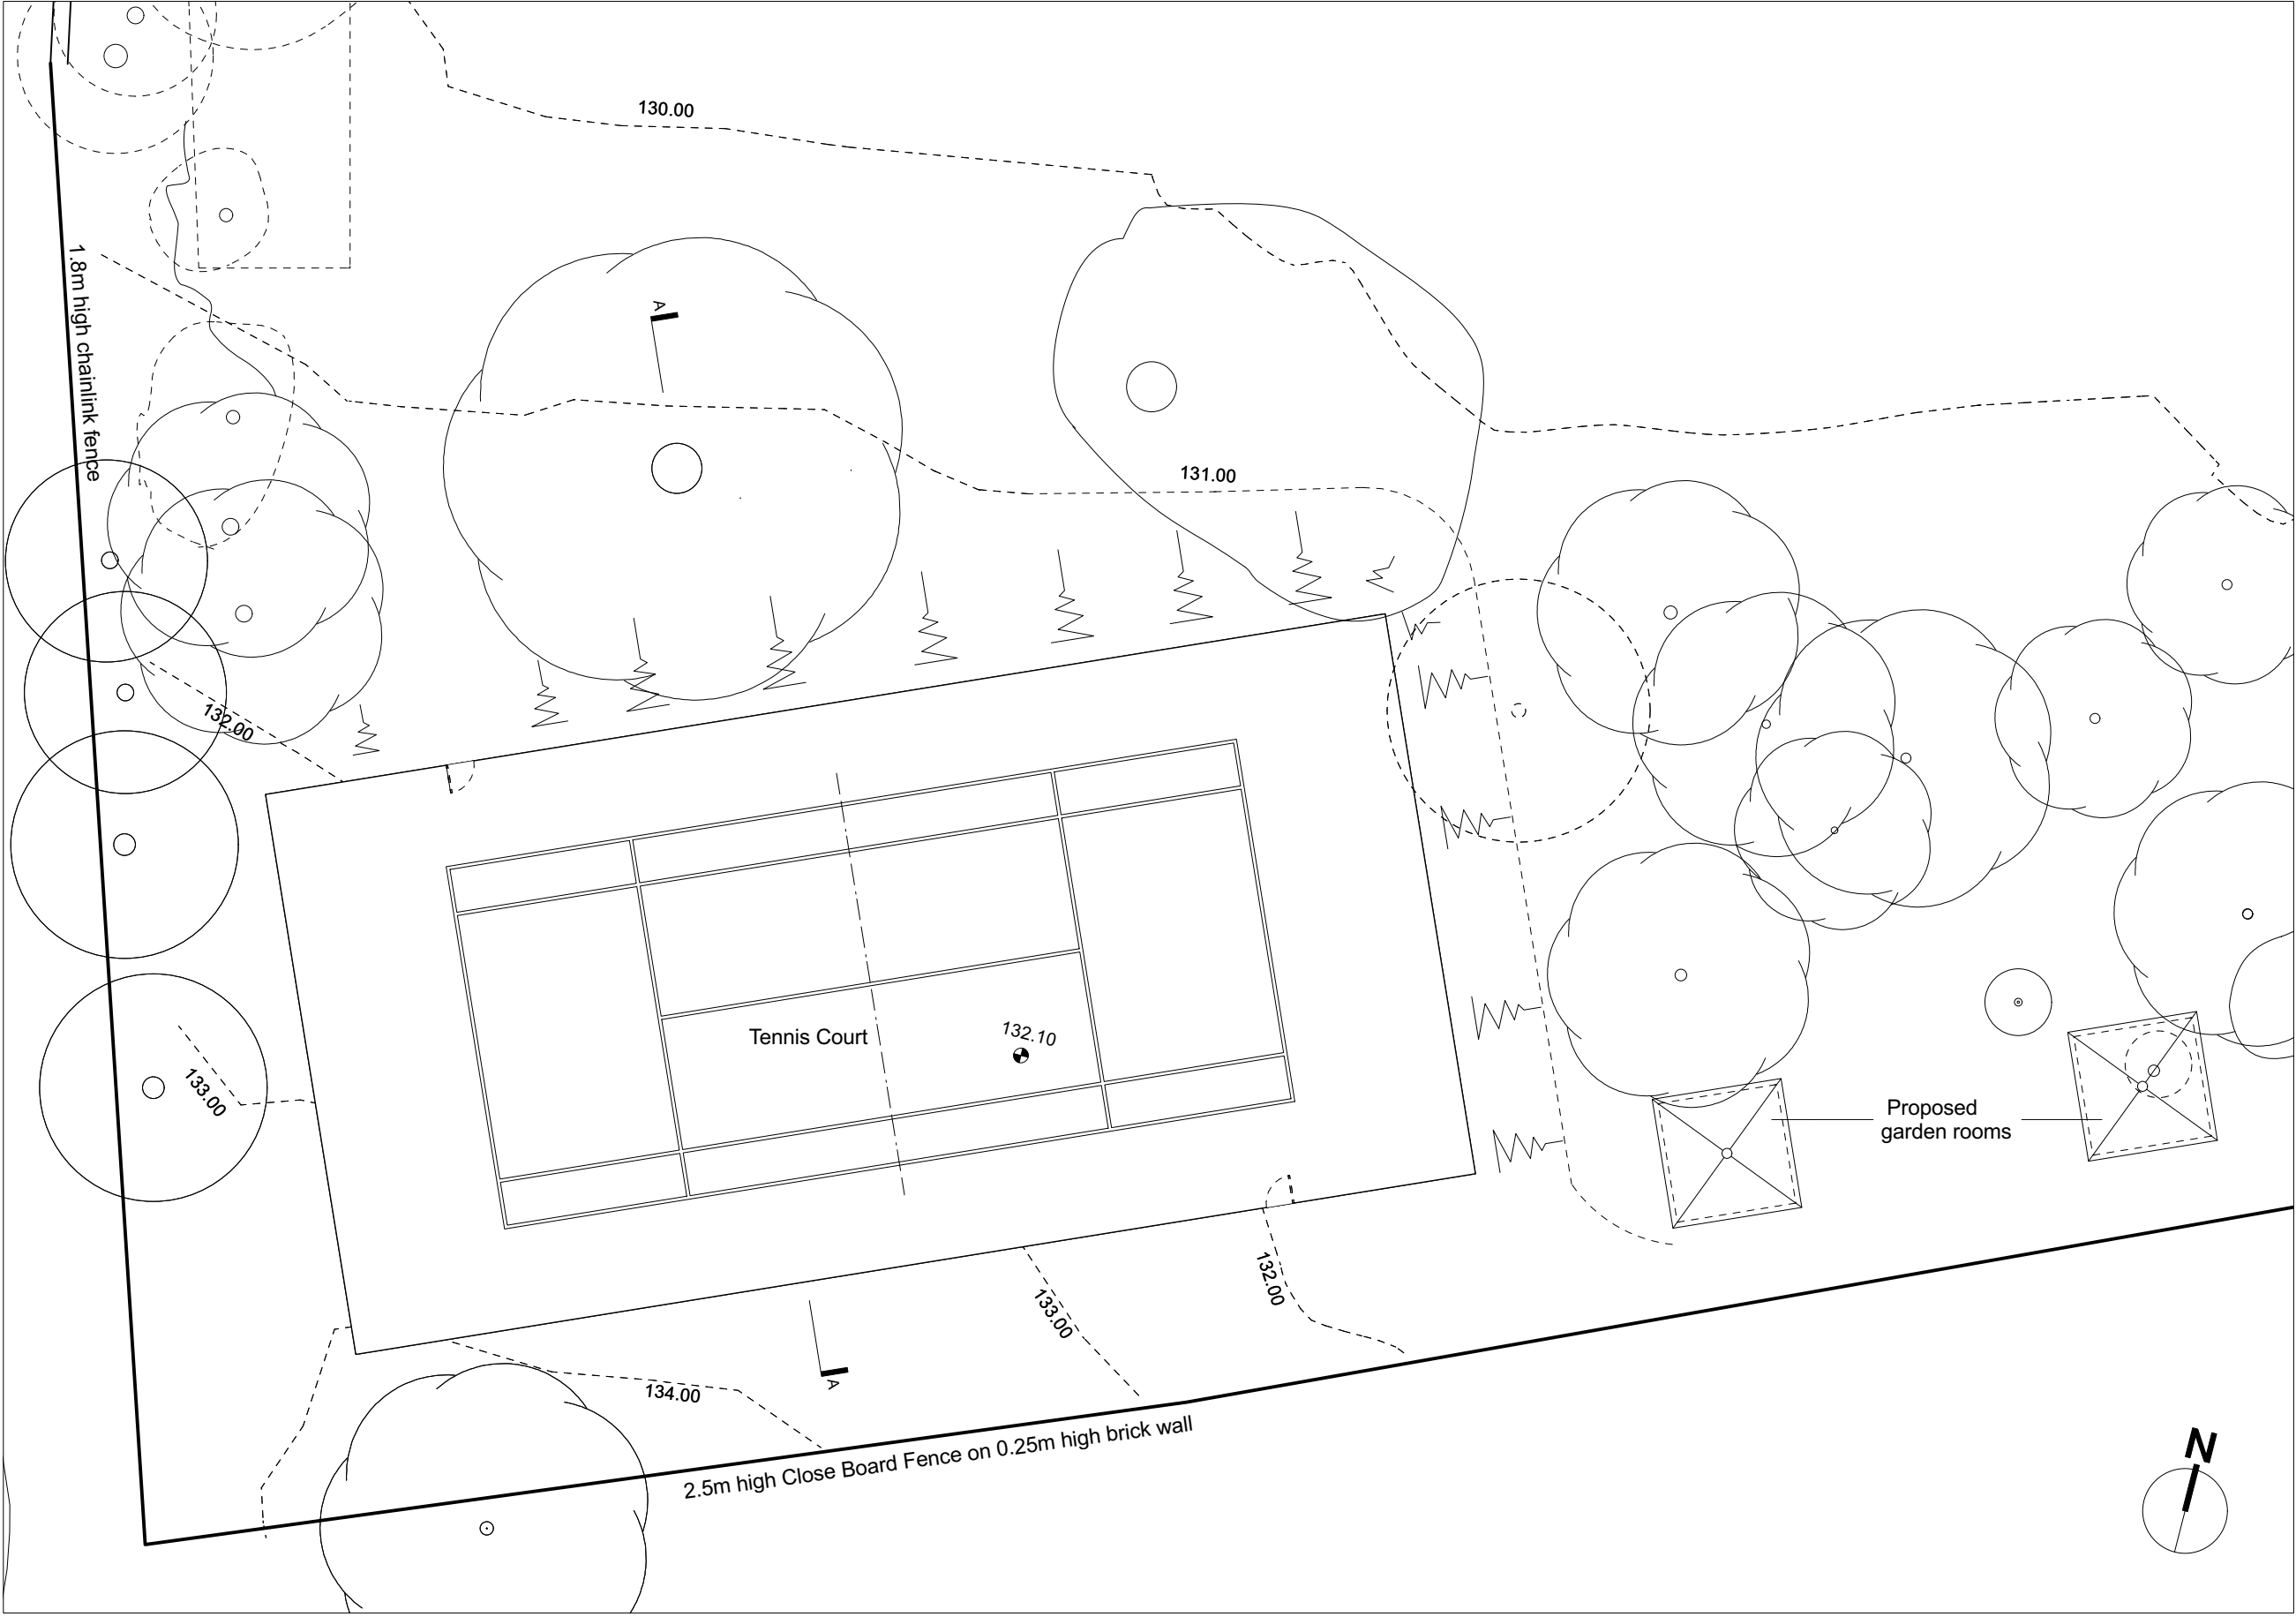



Proposed site/roof plan 1:200

 


Proposed West Elevation 1:200

Please read in the context of previously granted listed building consent to construct new garden rooms, tennis court and associated works, reference: PL/2022/03945


Please read in conjunction with Proposed Site/Roof Plan, drawing no: 2111/03_002

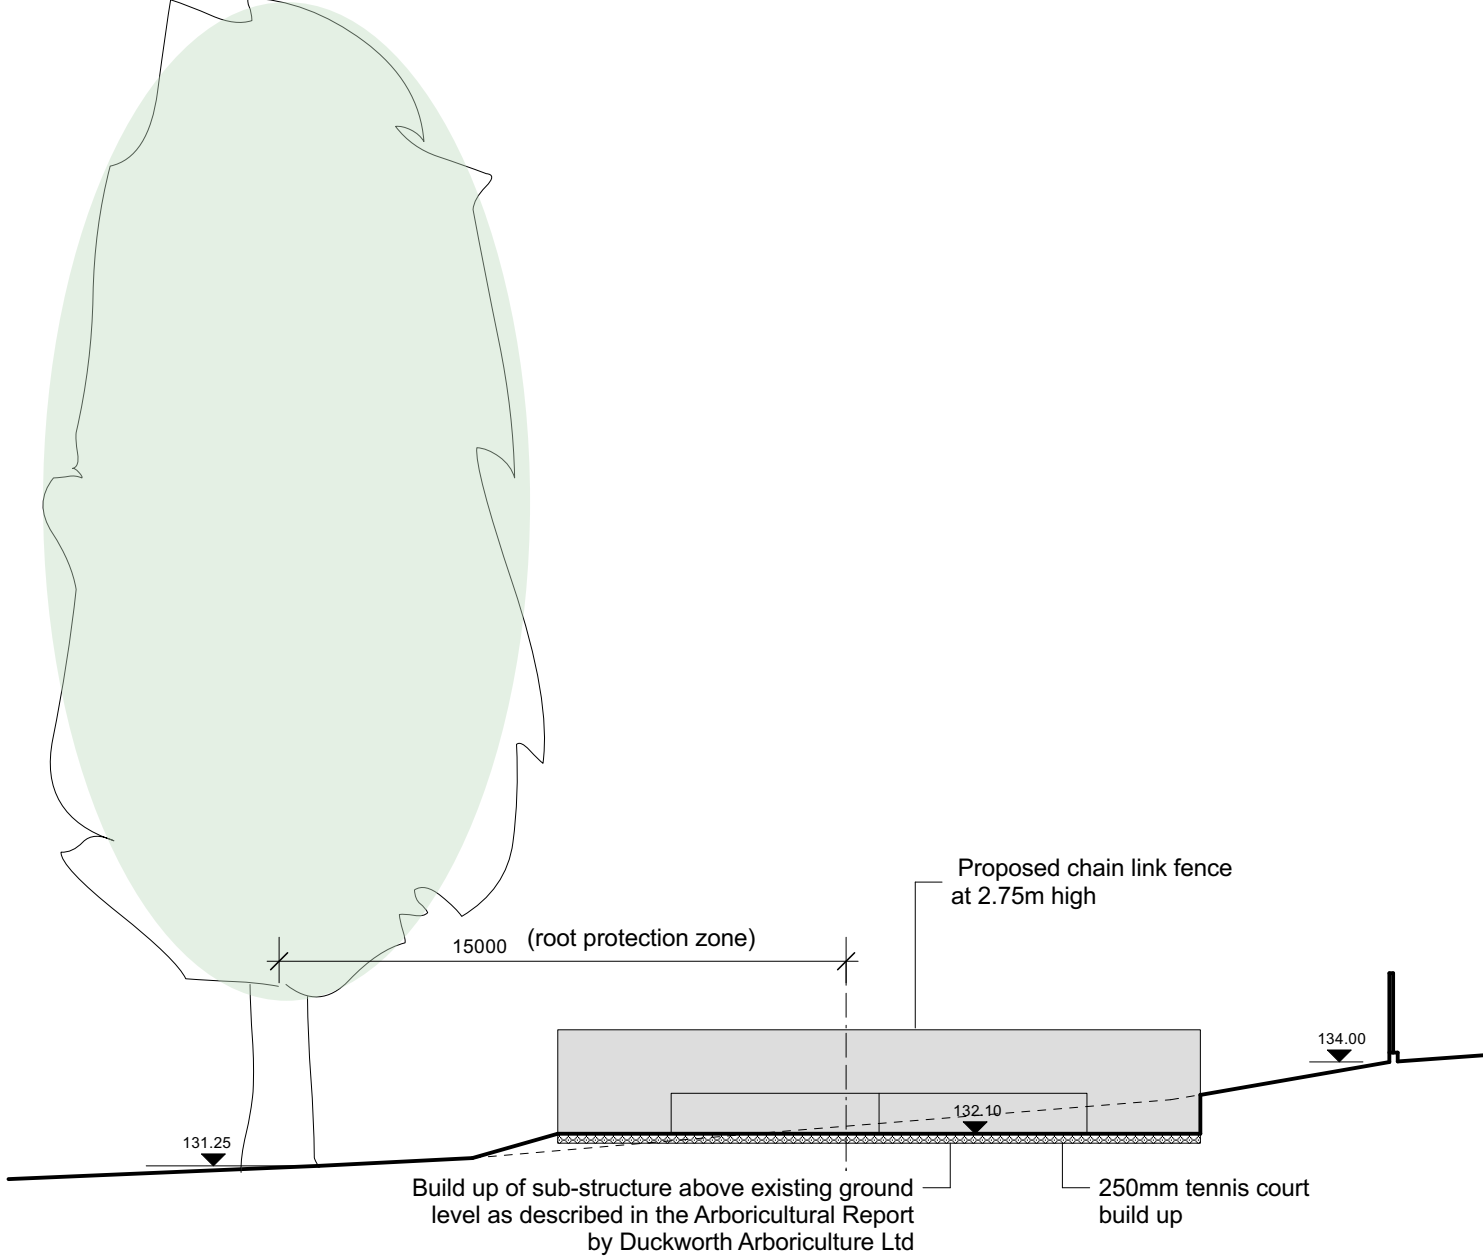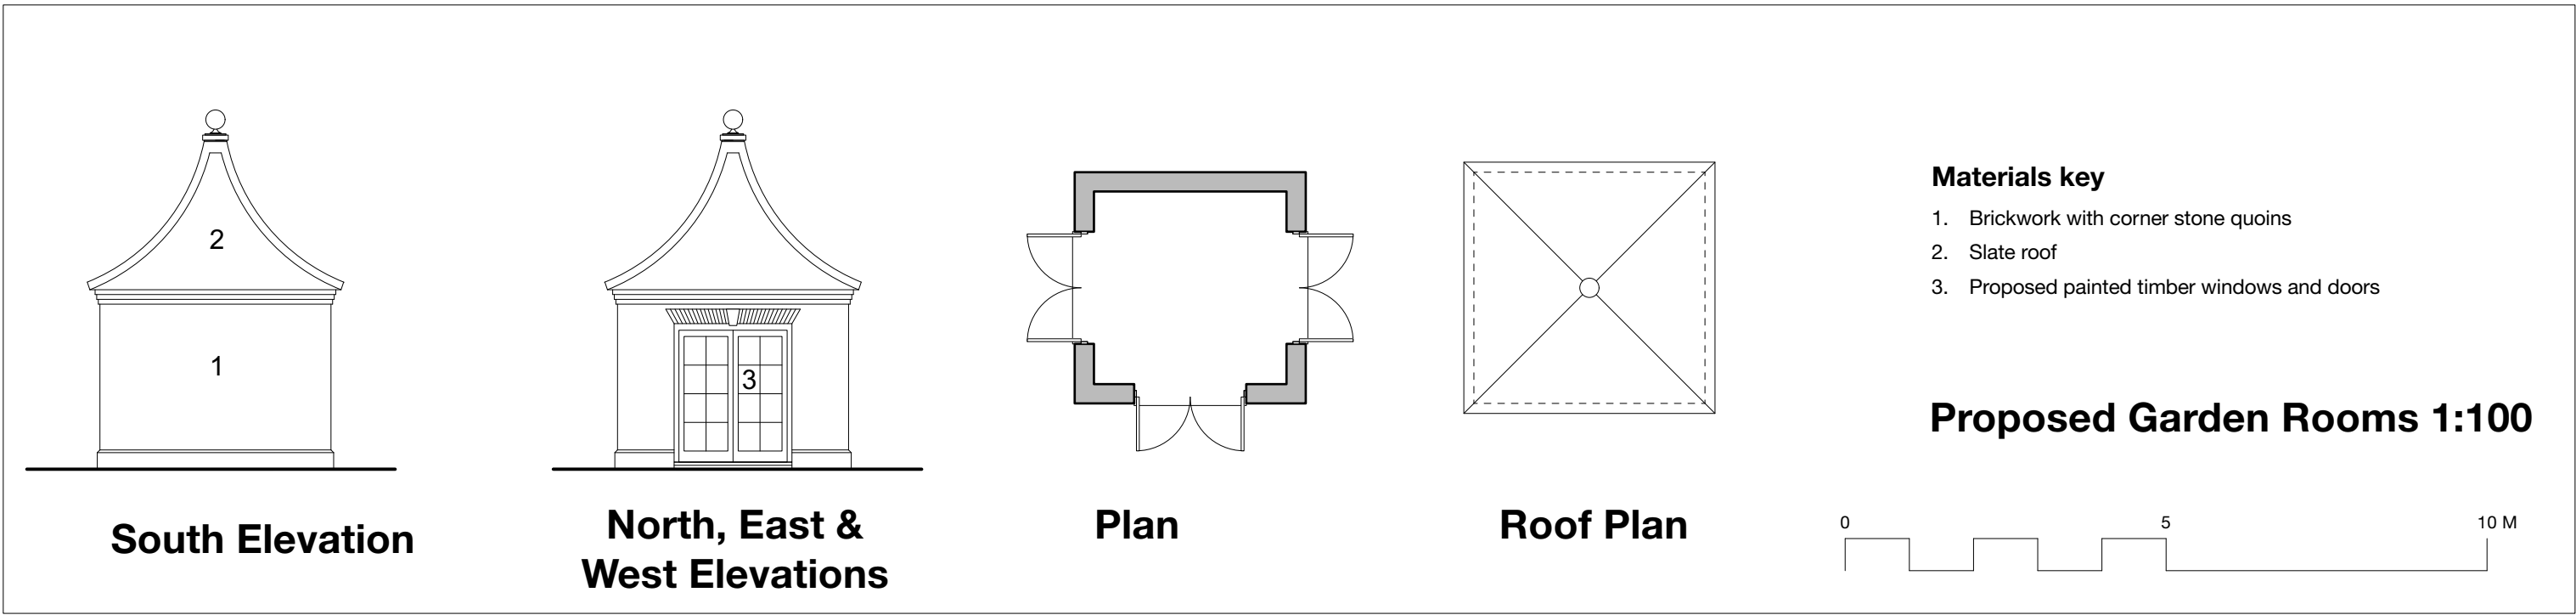

Proposed Section AA 1:200

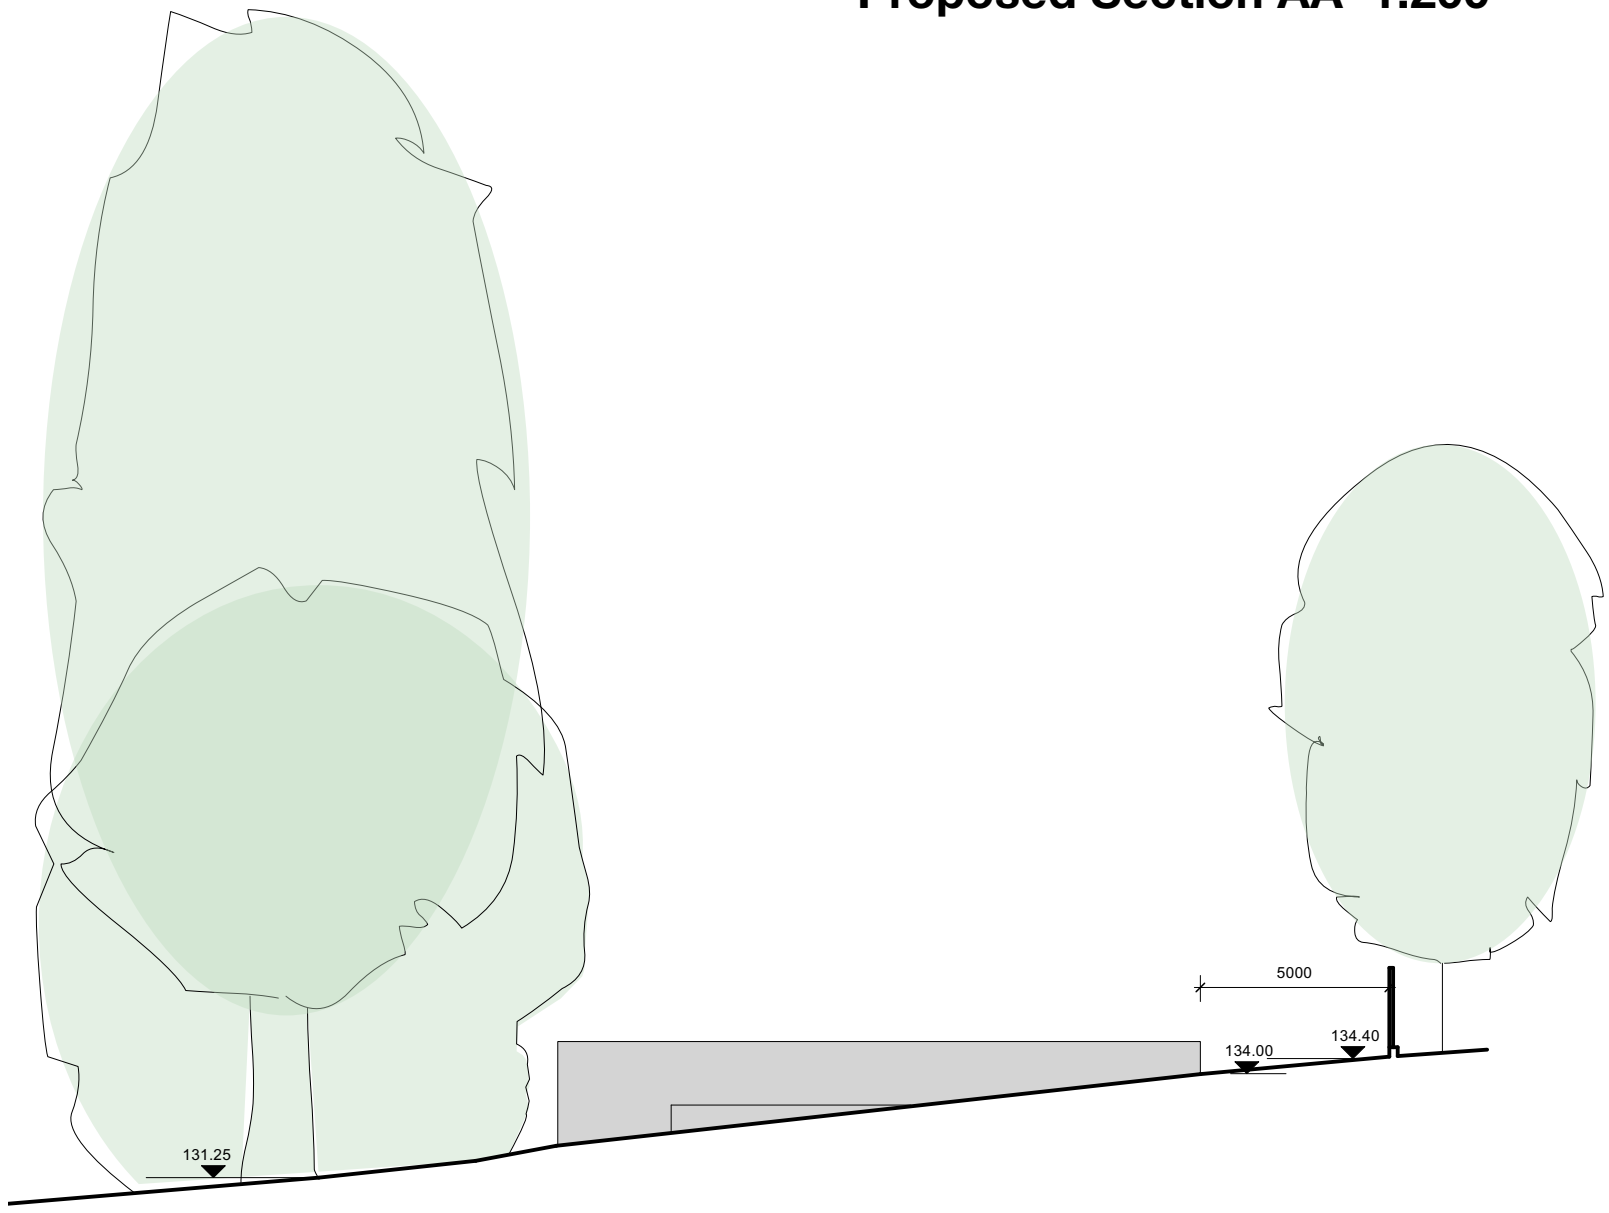

Proposed East Elevation 1:200

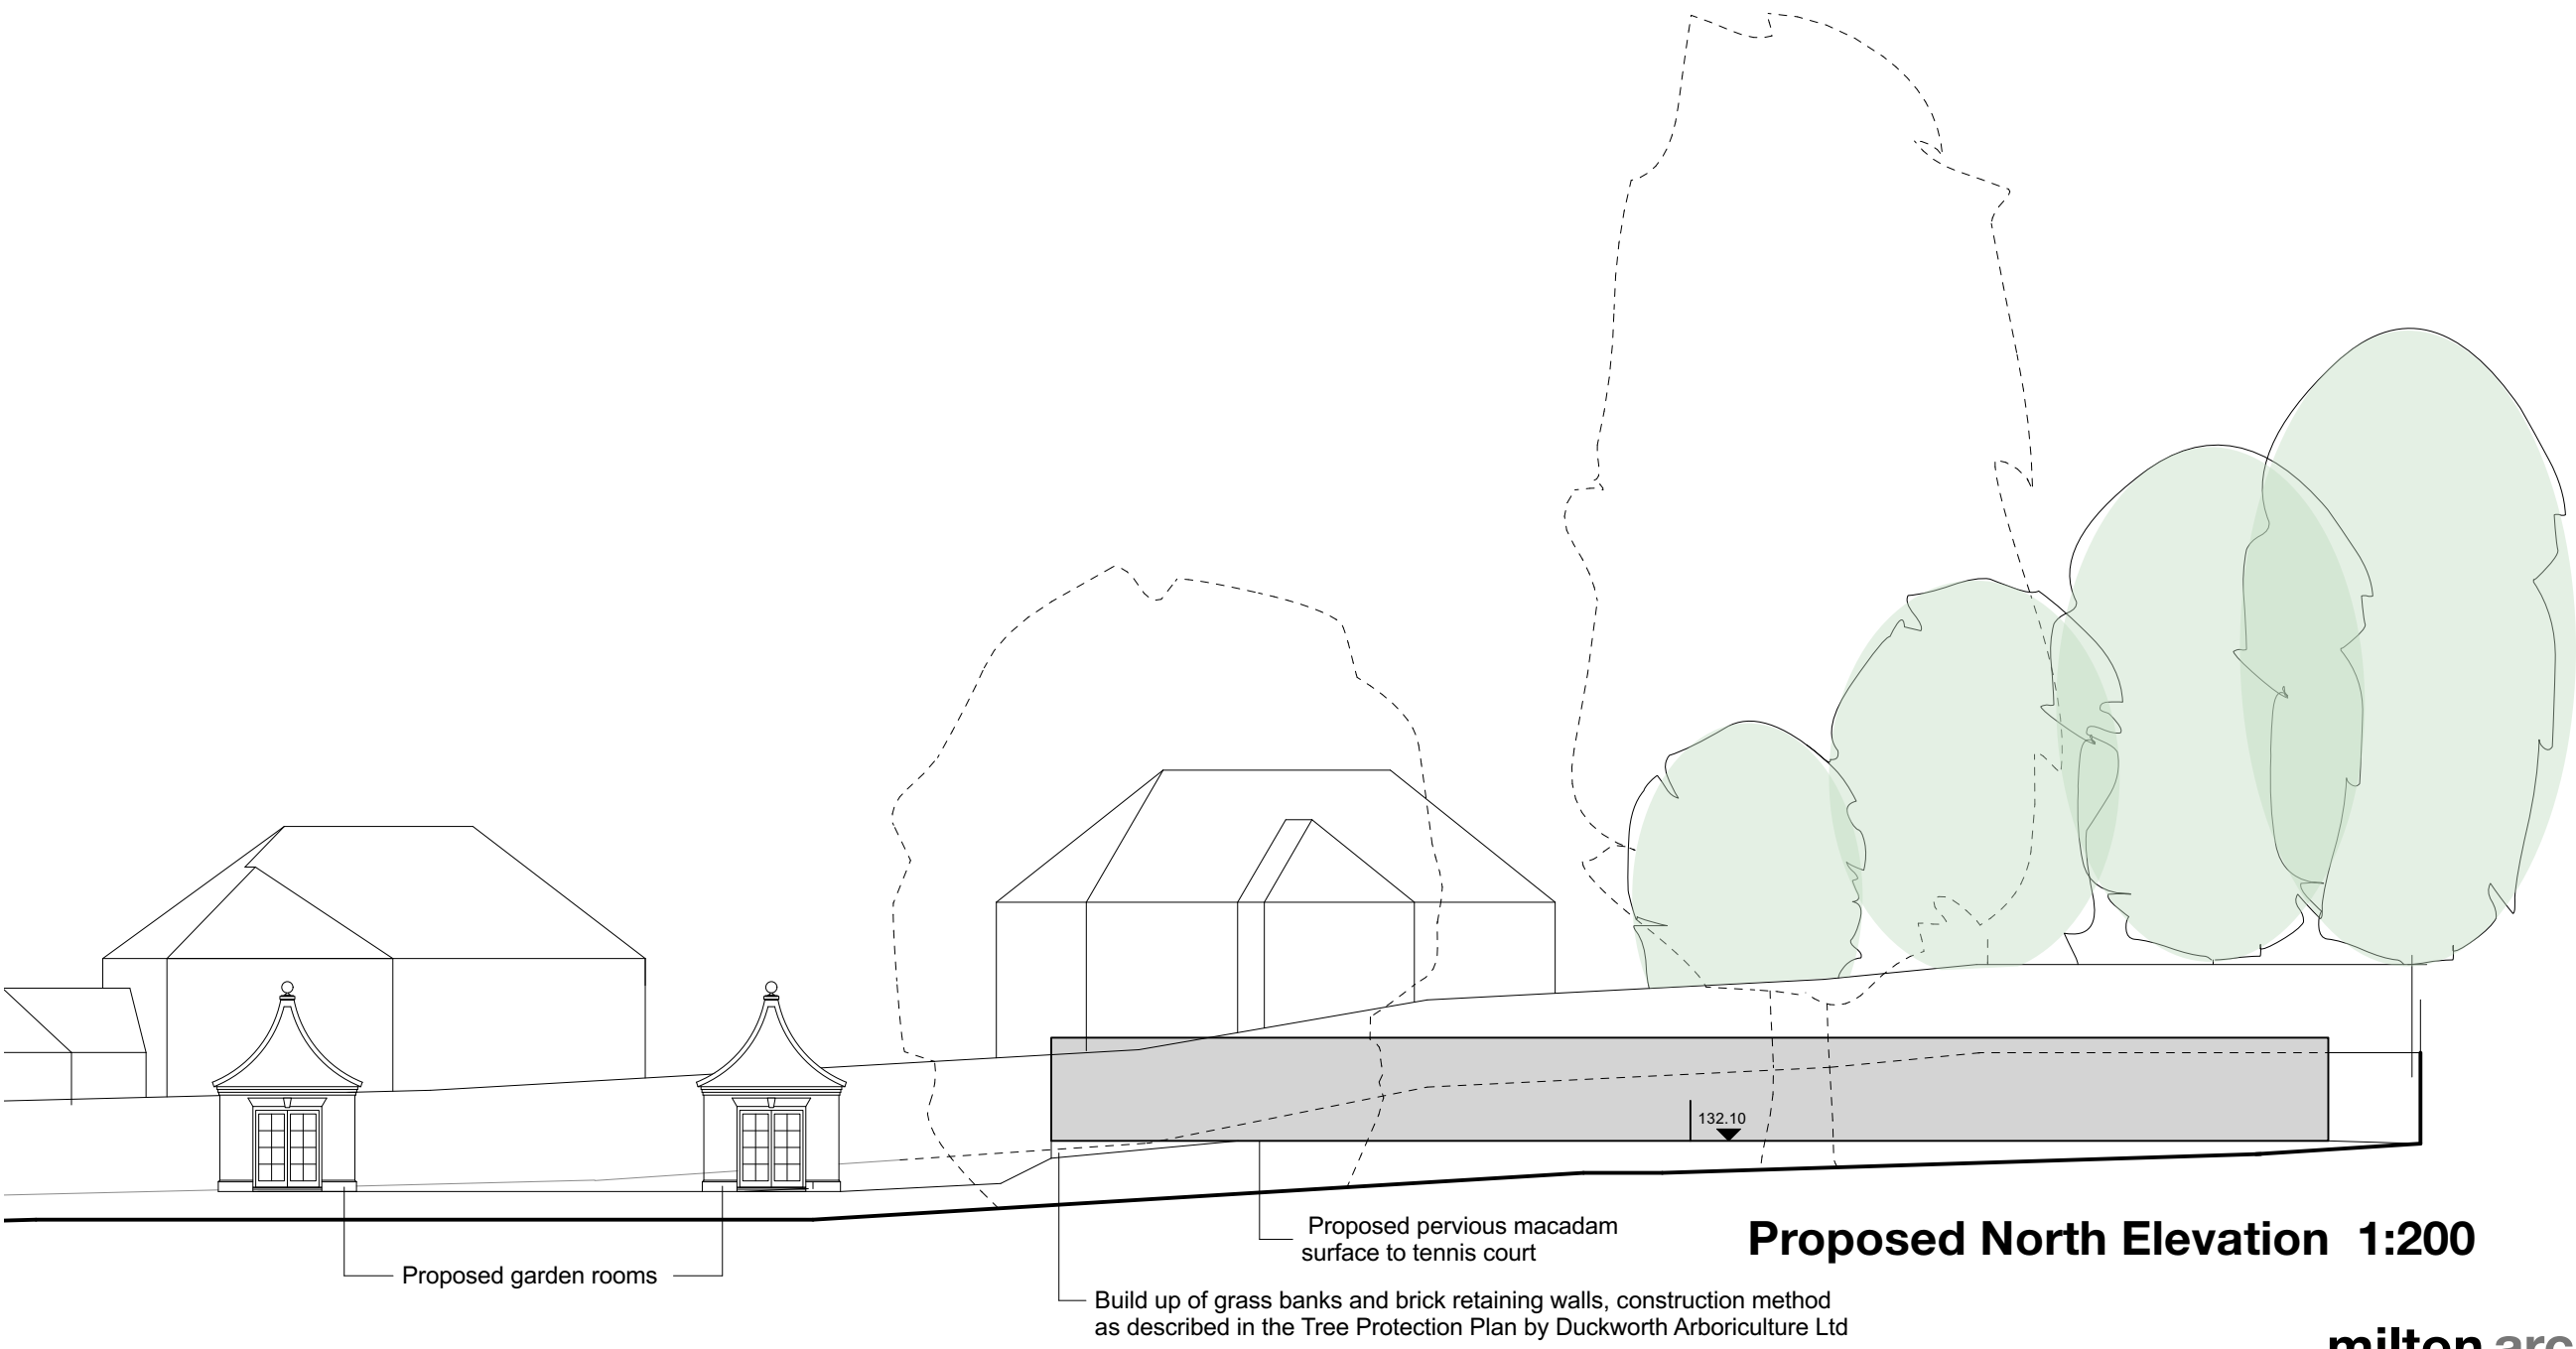

Proposed North Elevation 1:200



Milton Architects Limited
Old Stables Court The Parade
Marlborough SN8 1NE
T: 01672 514354 M: 07795 414675
mail@miltonarchitects.co.uk

Project : The Old Manor
Aldbourne
Ancillary Buildings, pool and tennis court
Contents : Proposed tennis court and garden rooms

Scale : Shown@ A1

Date : January 2026

Drawing: 2111 / 03_007