


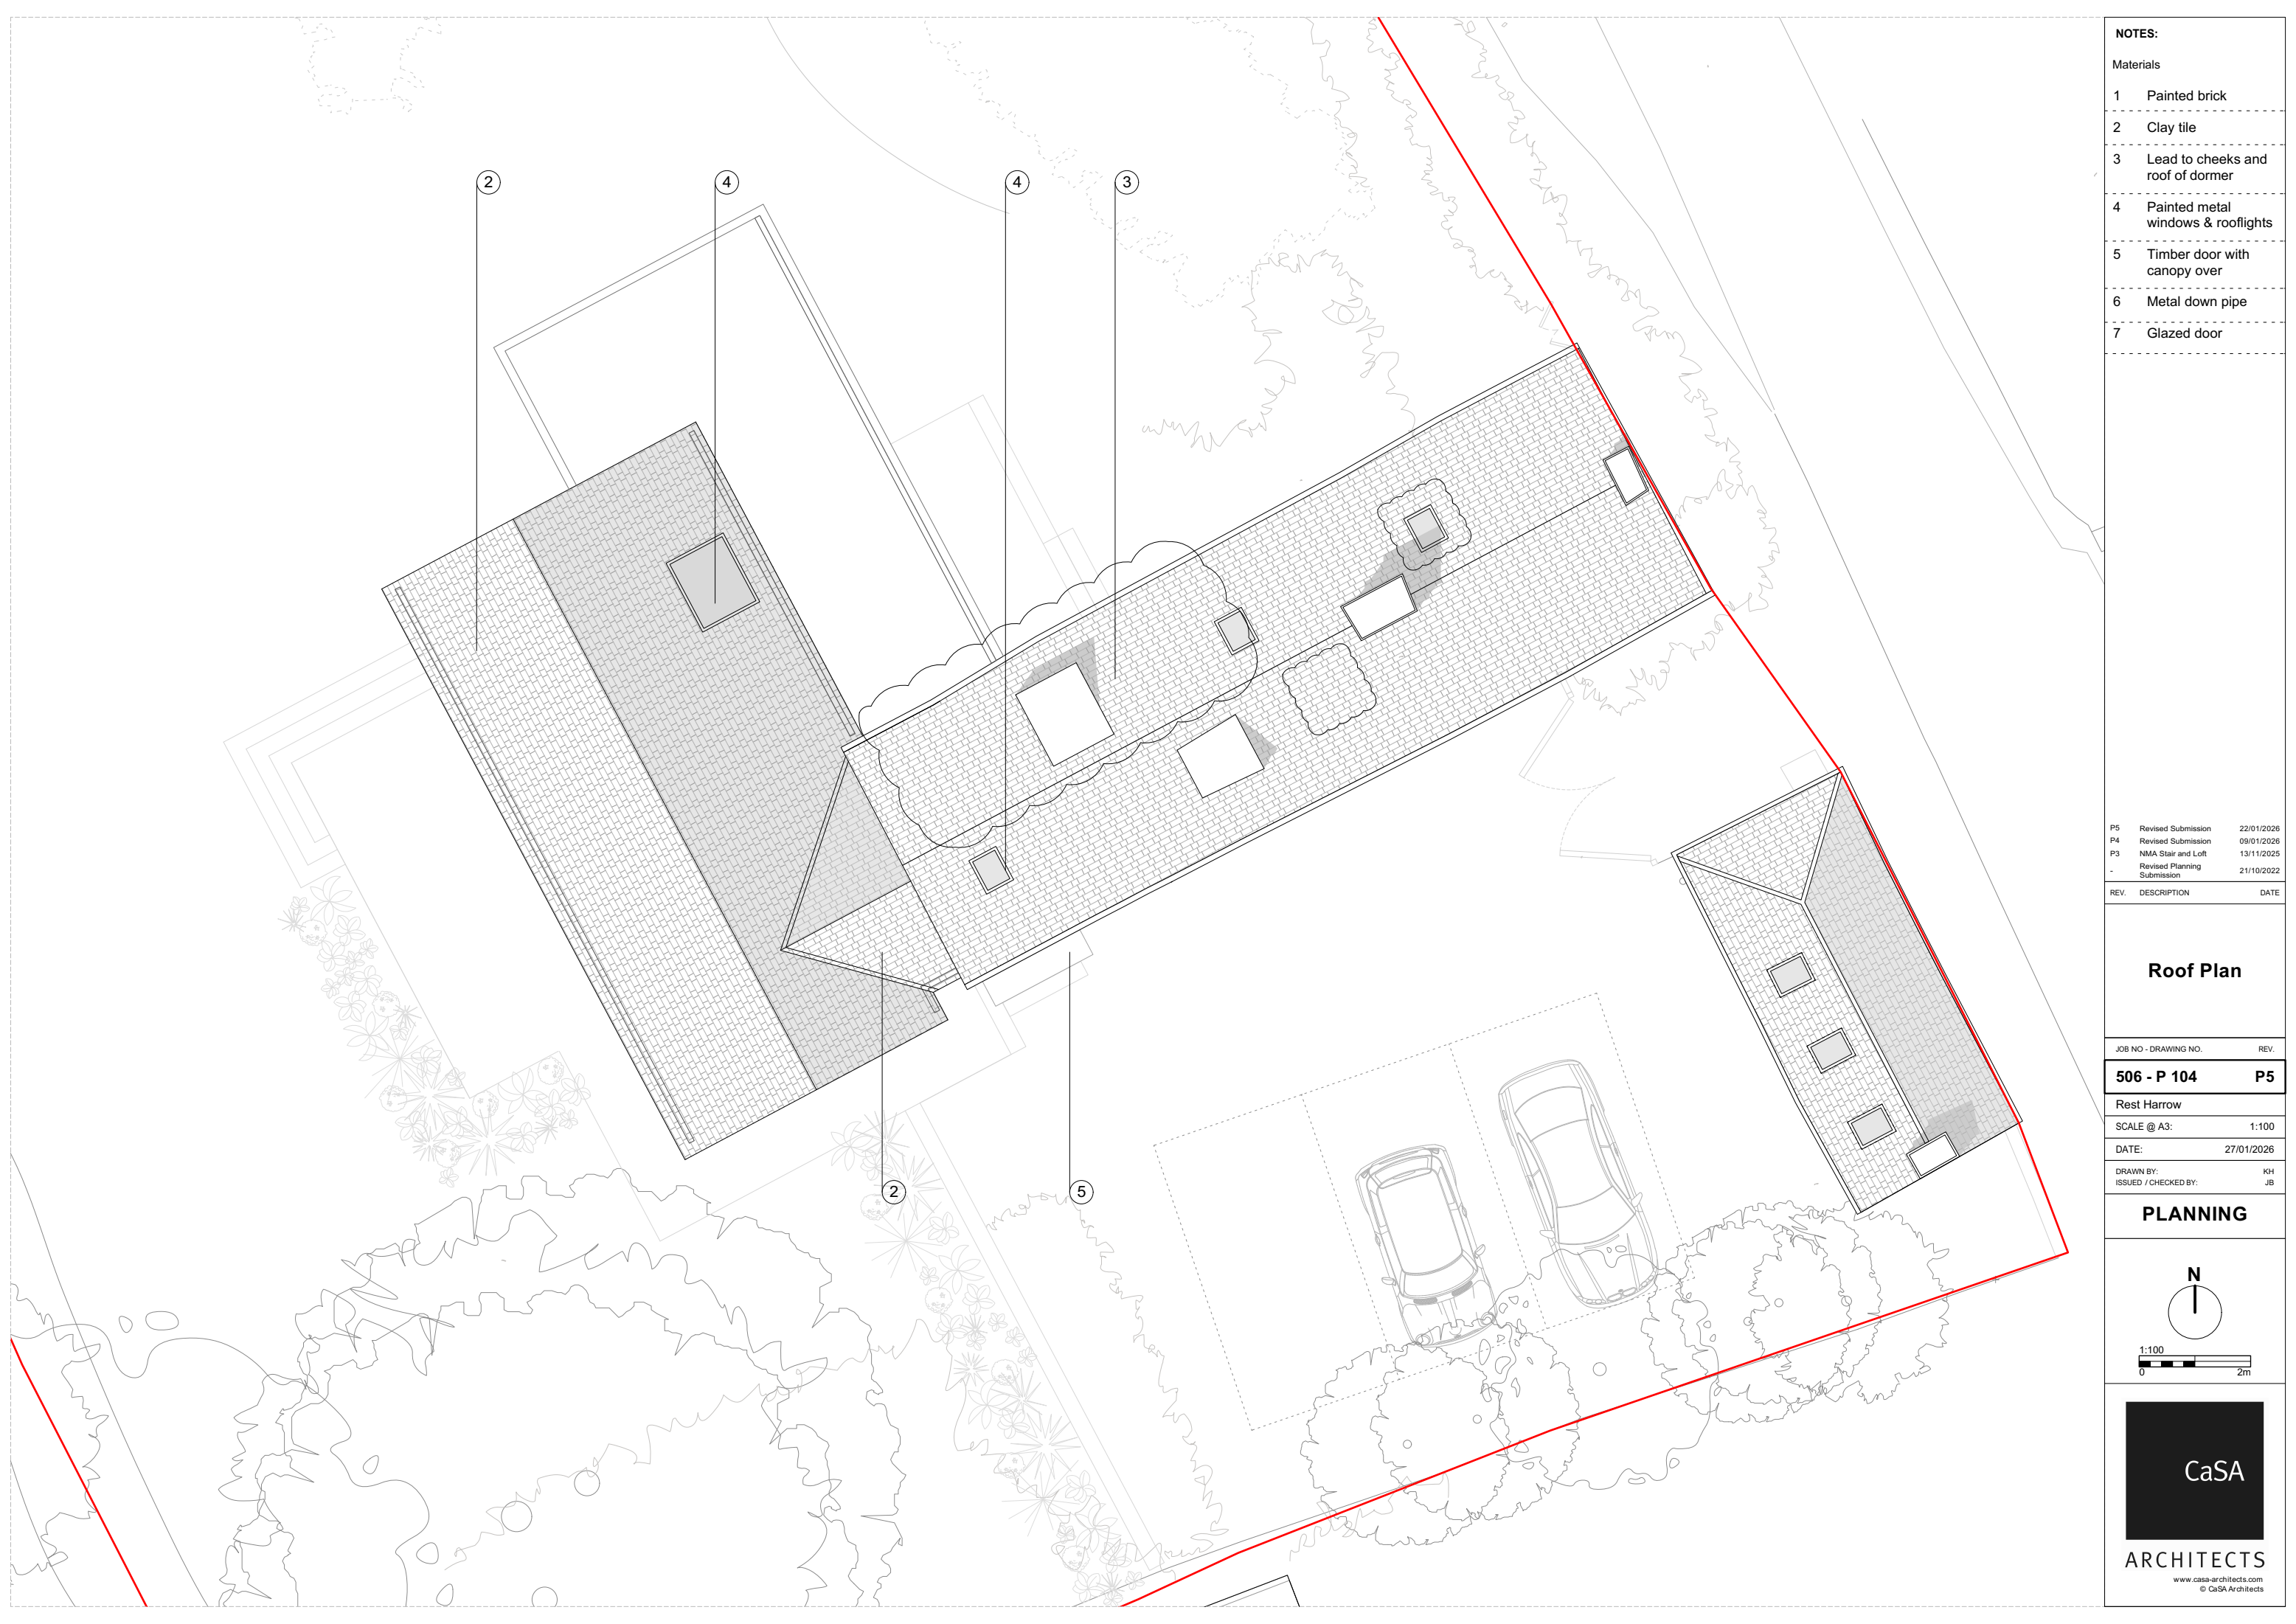

NOTES:	
Materials	
1	Painted brick
2	Clay tile
3	Lead to cheeks and roof of dormer
4	Painted metal windows & rooflights
5	Timber door with canopy over
6	Metal down pipe
7	Glazed door

P5	Revised Submission	22/01/2026
P4	Revised Submission	09/01/2026
P3	NMA Stair and Loft	13/11/2025
-	Revised Planning Submission	21/10/2022

REV.	DESCRIPTION	DATE
------	-------------	------

Roof Plan

JOB NO - DRAWING NO.	REV.
----------------------	------

506 - P 104	P5
--------------------	-----------

Rest Harrow

SCALE @ A3: 1:100

DATE: 27/01/2026

DRAWN BY: KH
ISSUED / CHECKED BY: JB

PLANNING

