


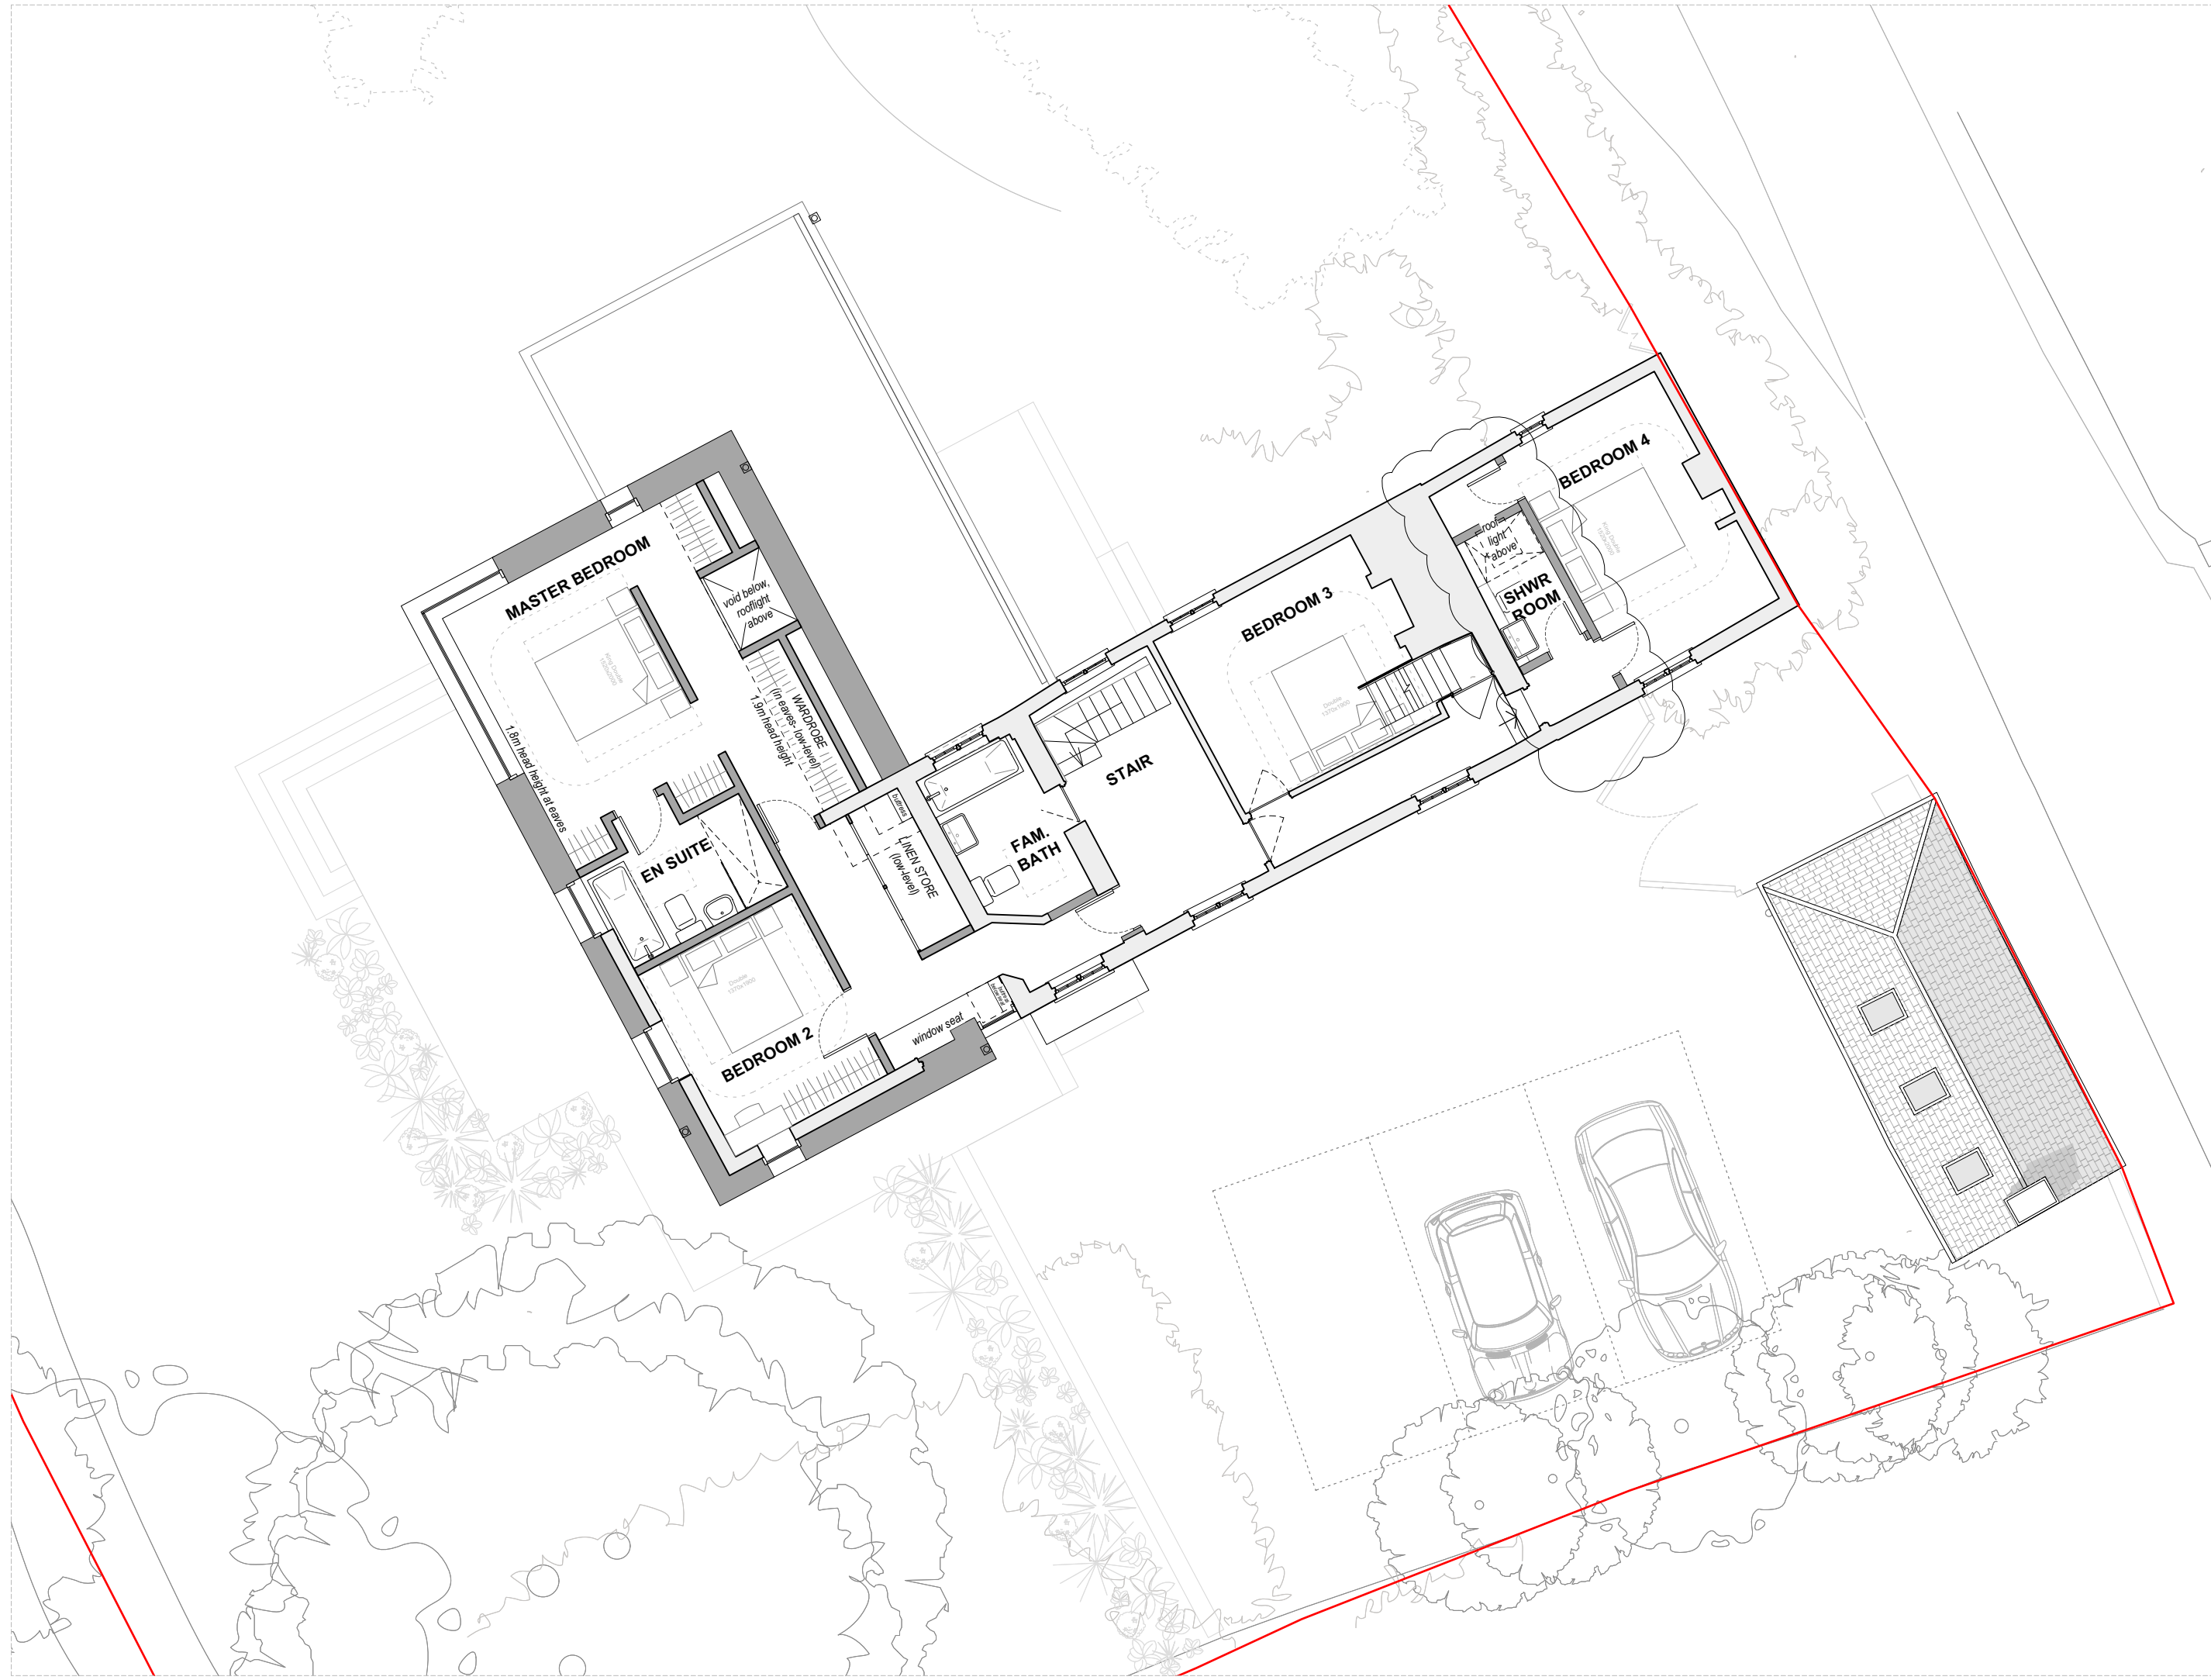

NOTES:

P5	Revised Submission	22/01/2026
P4	Revised Submission	09/01/2026
P3	NMA Stair and Loft	13/11/2025
P2	Revised Planning Submission	21/10/2022

REV.	DESCRIPTION	DATE
------	-------------	------

First Floor Plan

JOB NO - DRAWING NO.	REV.
----------------------	------

506 - P 102	P5
-------------	----



Rest Harrow

SCALE @ A3: 1:100

DATE: 27/01/2026

DRAWN BY: KH
ISSUED / CHECKED BY: JB

PLANNING

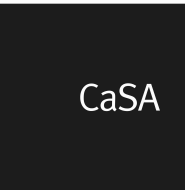 

www.casa-architects.com
© CaSA Architects