



EAST (ROAD) ELEVATION

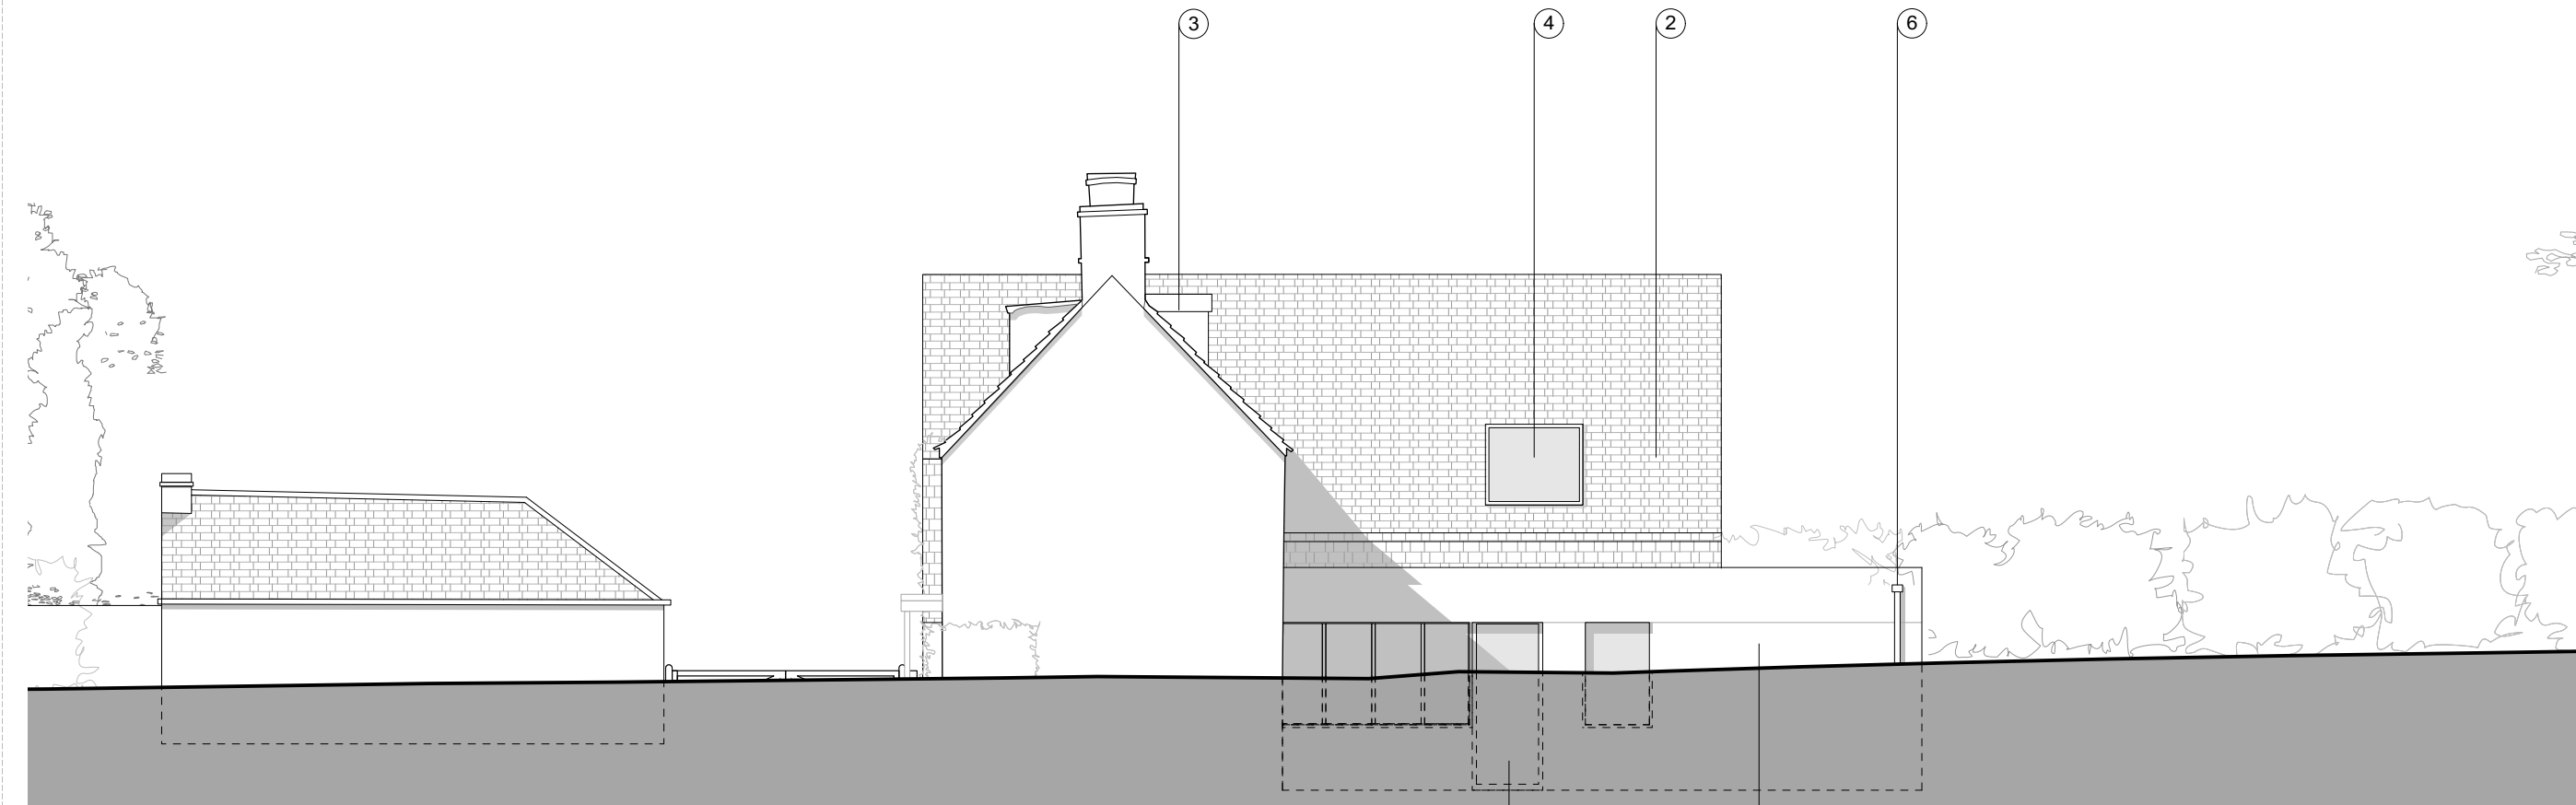

NORTH ELEVATION

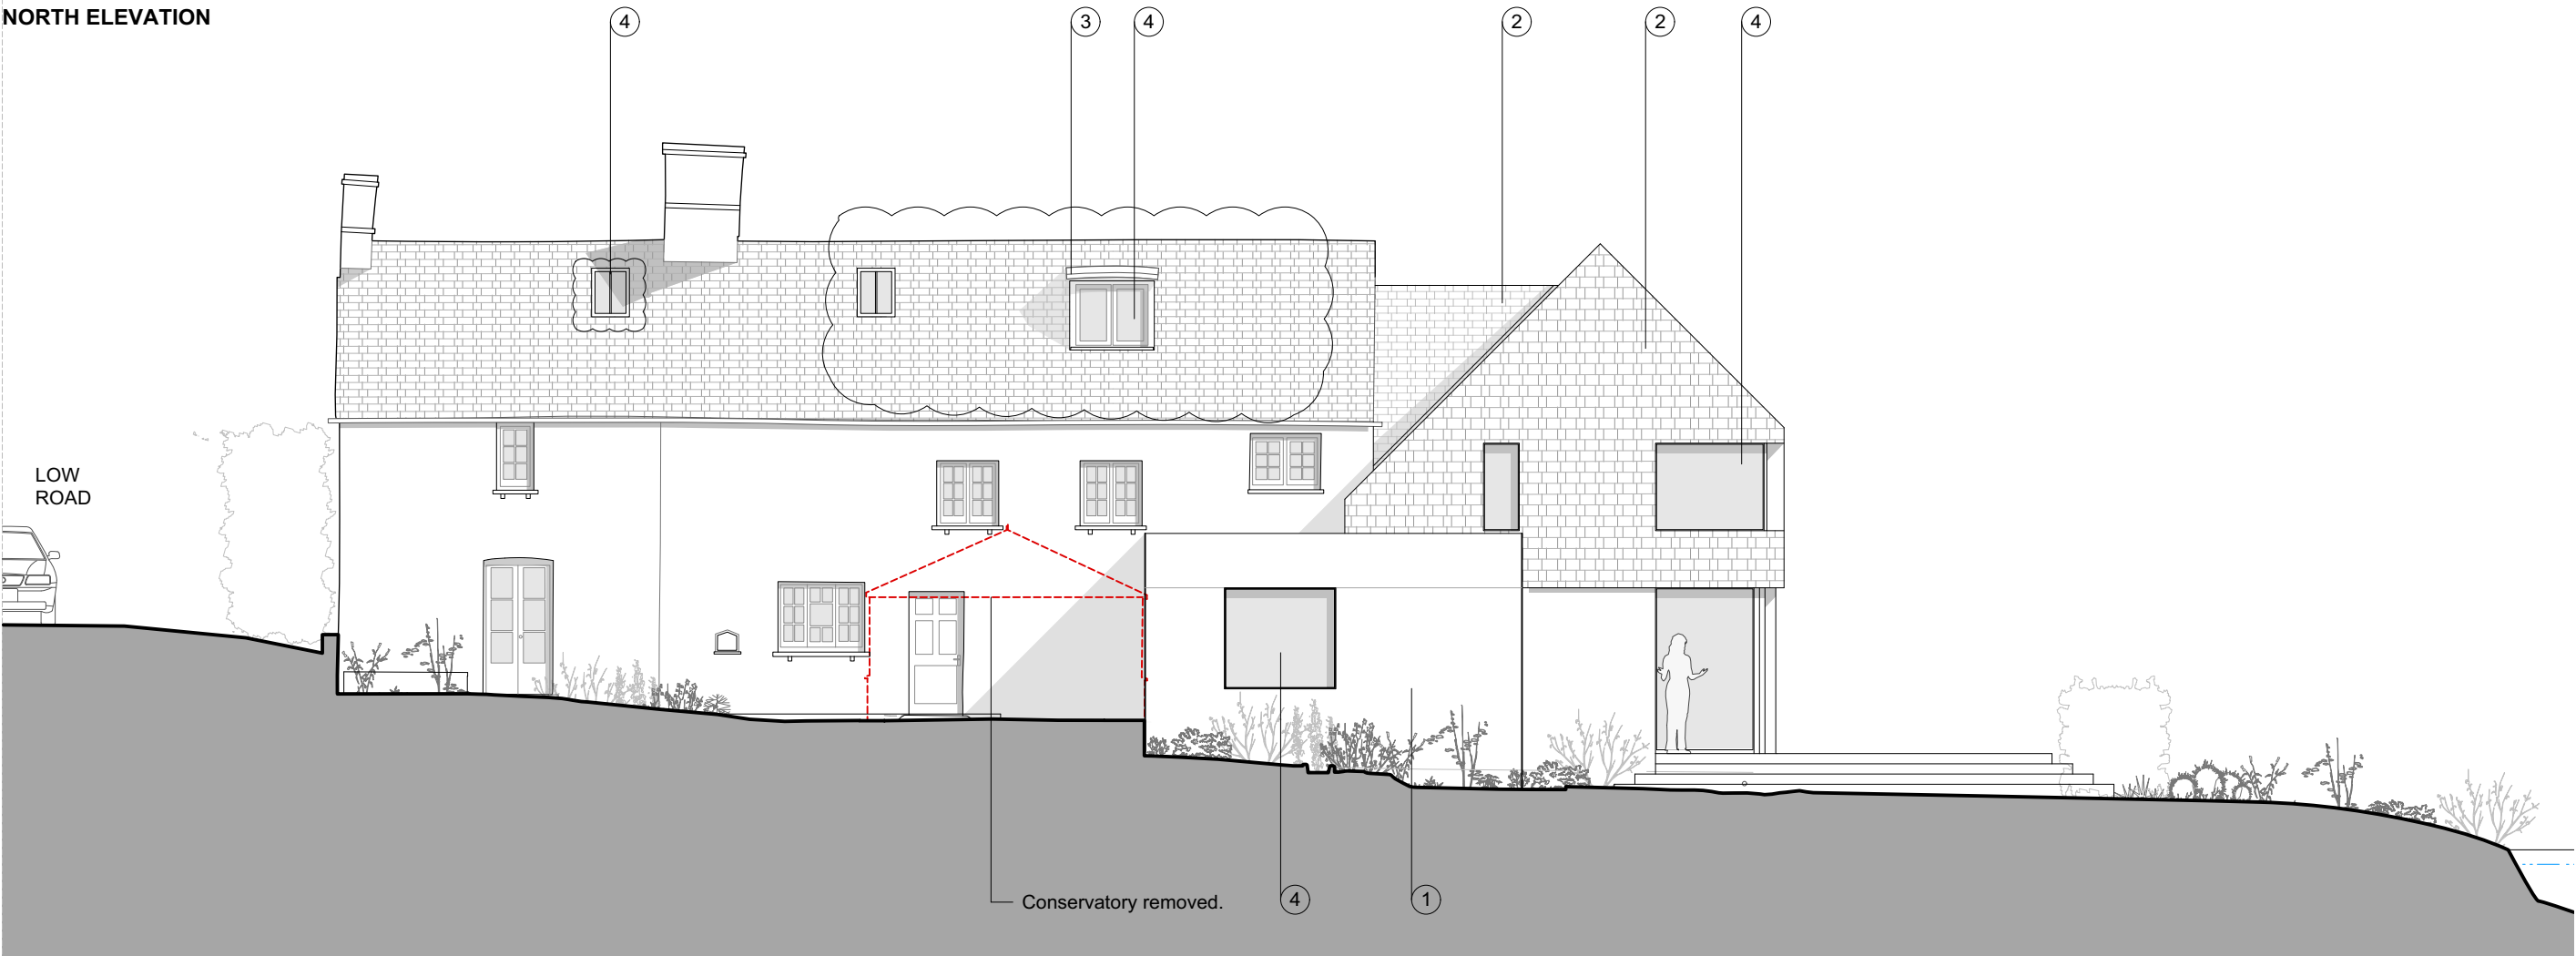

NOTES:

Materials

- 1 Painted brick
- 2 Clay tile
- 3 Lead to cheeks and roof of dormer
- 4 Painted metal windows & rooflights
- 5 Timber door with canopy over
- 6 Metal down pipe
- 7 Glazed door

P5	Revised Submission	22/01/2026
P4	Revised Submission	09/01/2026
P3	NMA Stair and Loft	13/11/2025
P2	Revised Planning Submission	21/10/2022

REV.	DESCRIPTION	DATE
------	-------------	------

Elevations

JOB NO. - DRAWING NO.	REV.
-----------------------	------

506 - P 201	P5
-------------	----

Rest Harrow


SCALE @ A3: 1:100

DATE: 27/01/2026

DRAWN BY: KH
ISSUED / CHECKED BY: JB

PLANNING

1:100
0 2m

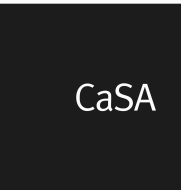

ARCHITECTS
www.casa-architects.com
© CaSA Architects