




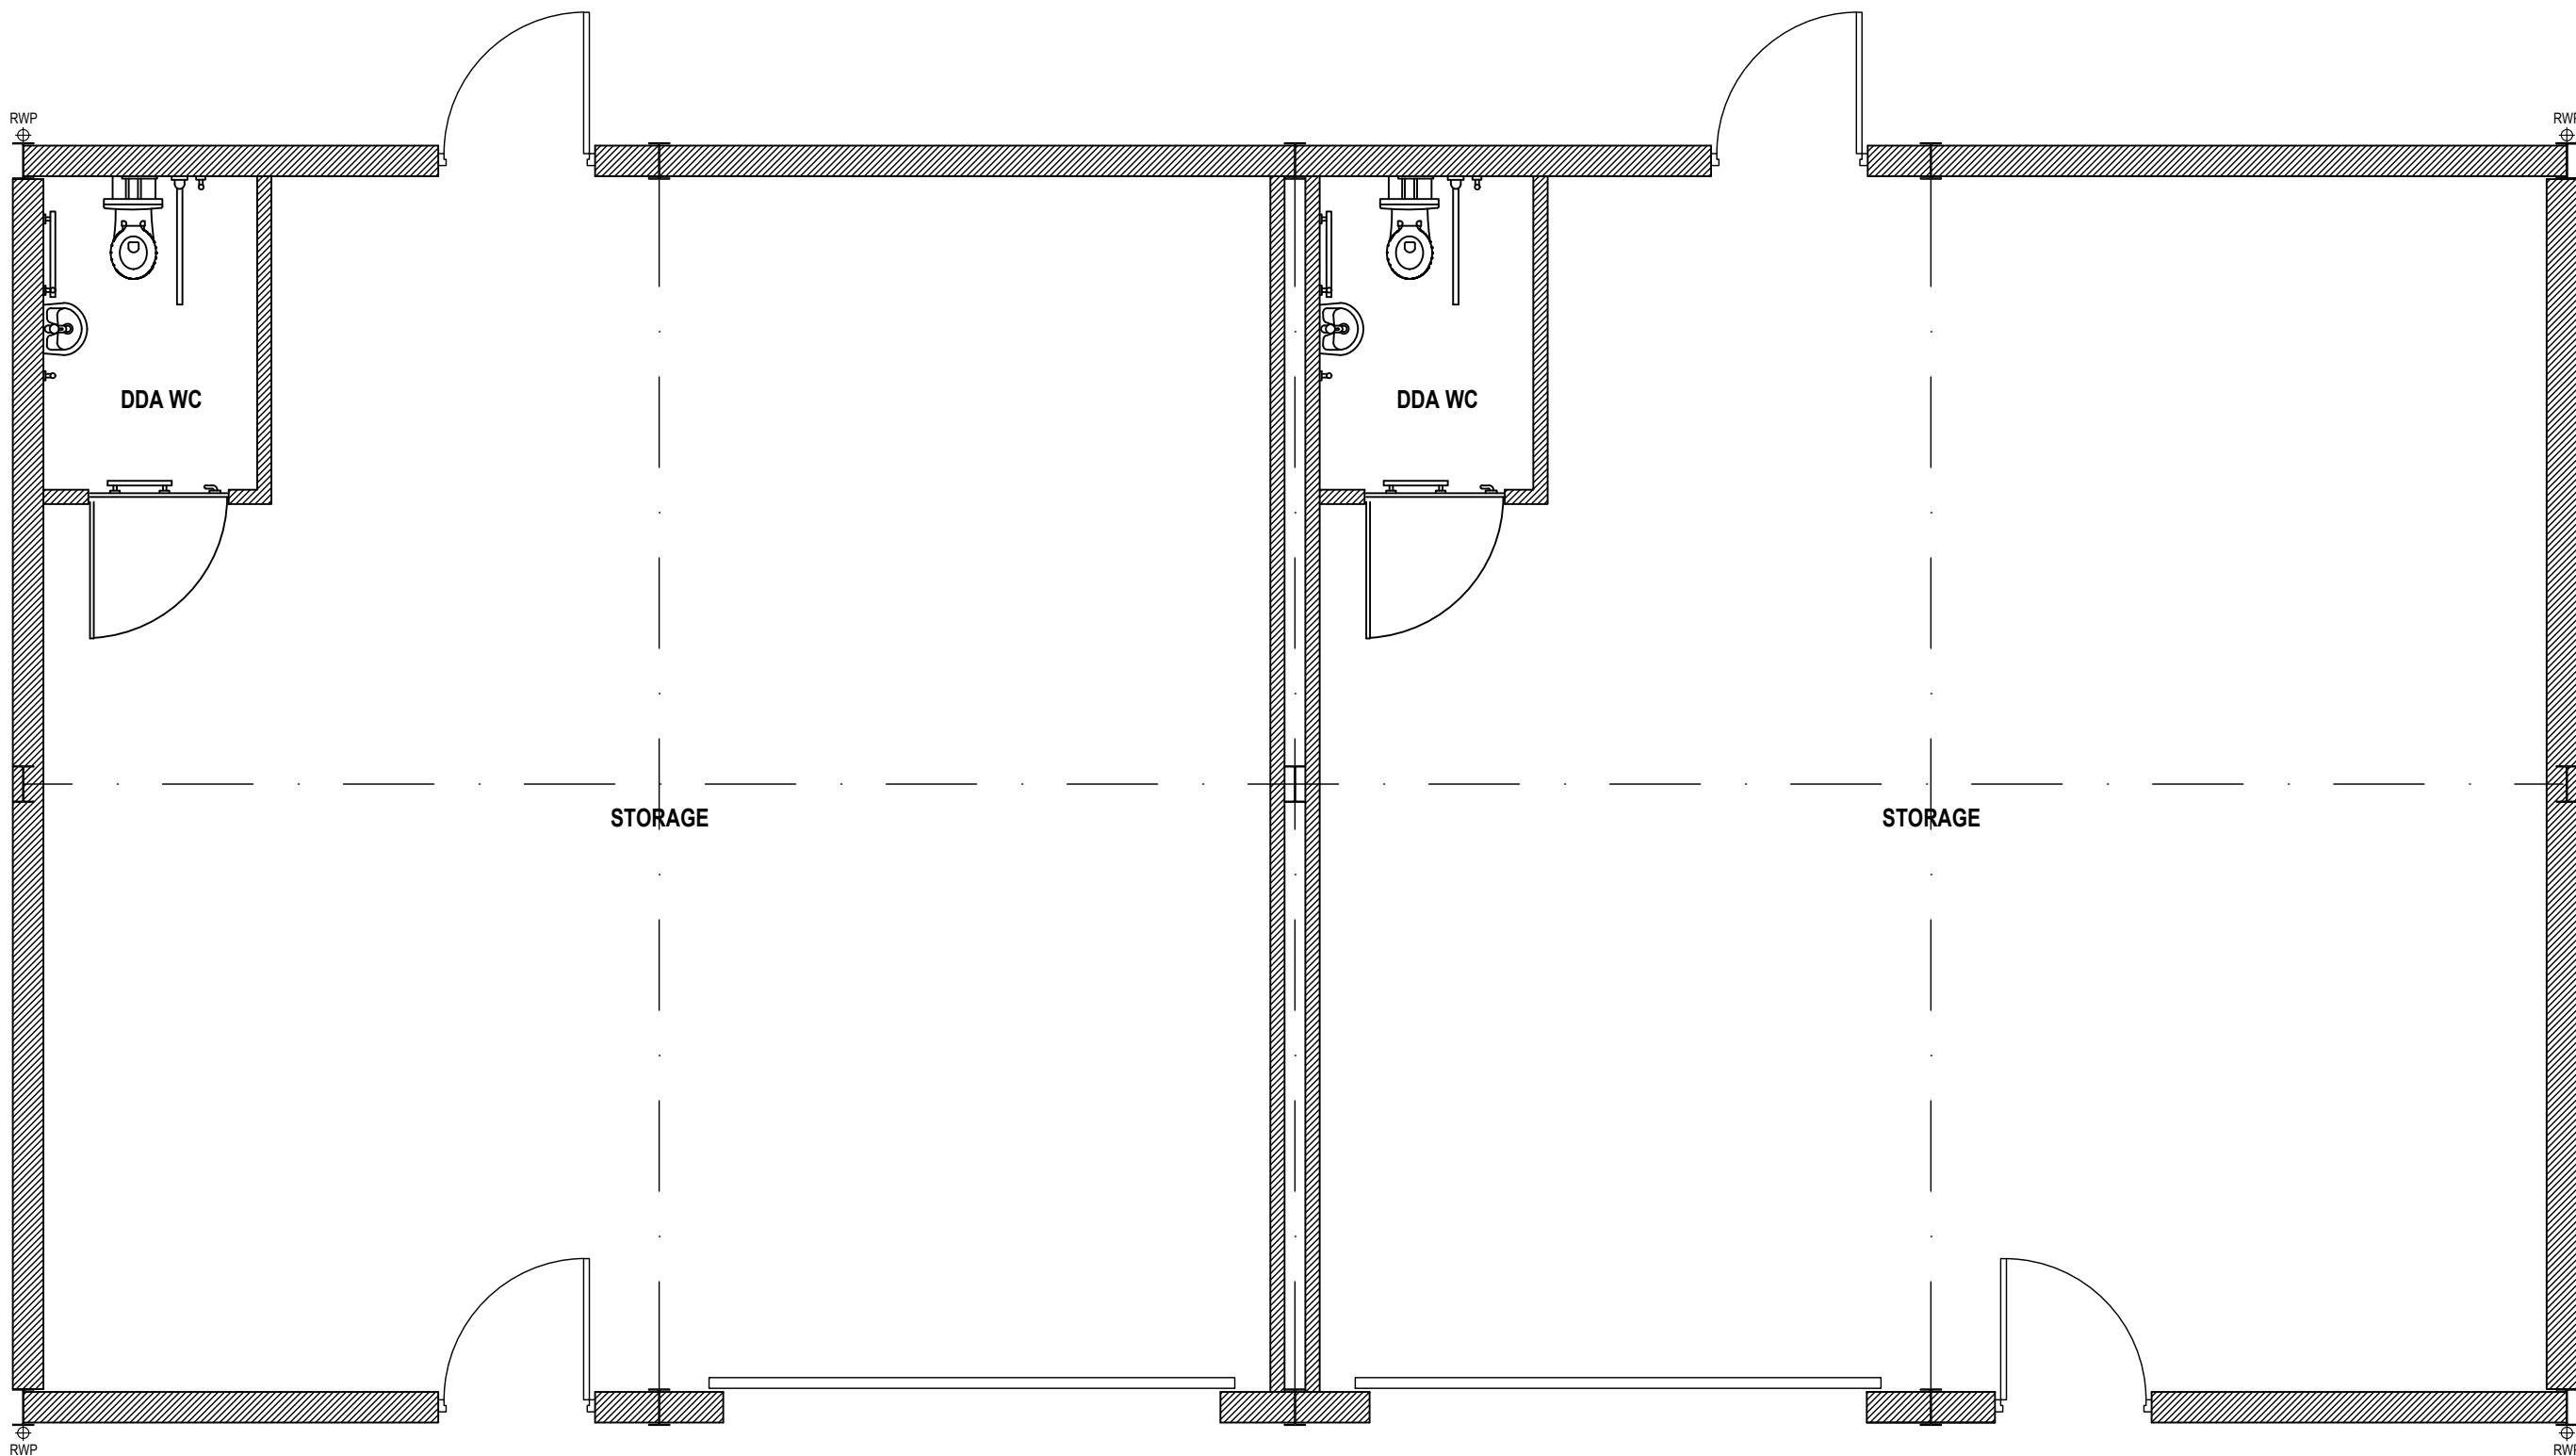

PROPOSED GROUND FLOOR PLAN

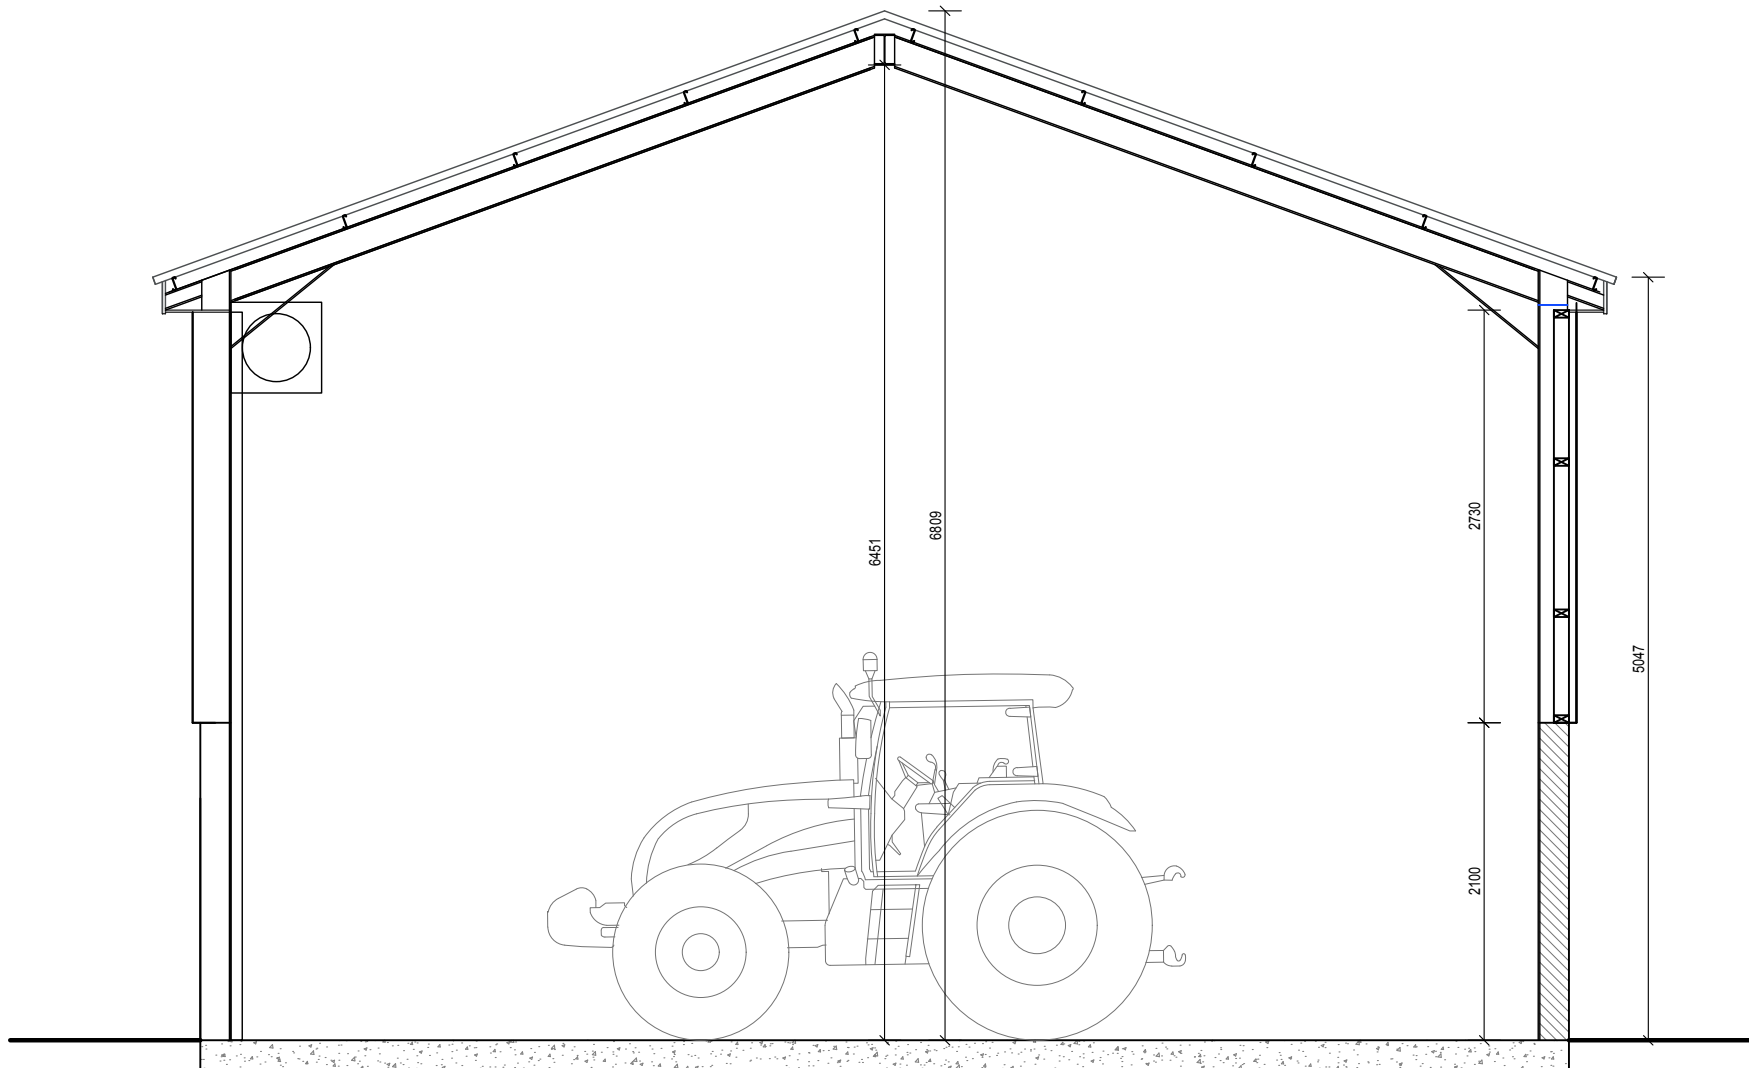


PROPOSED SECTION

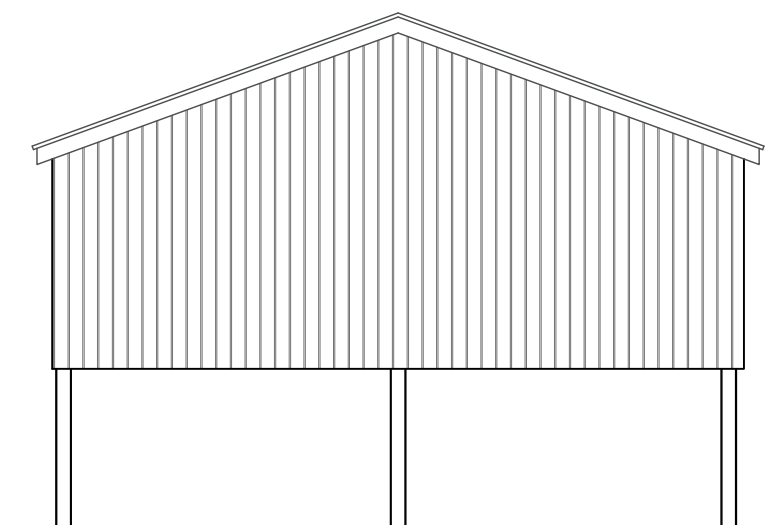


PROPOSED SOUTH ELEVATION



PROPOSED EAST ELEVATION

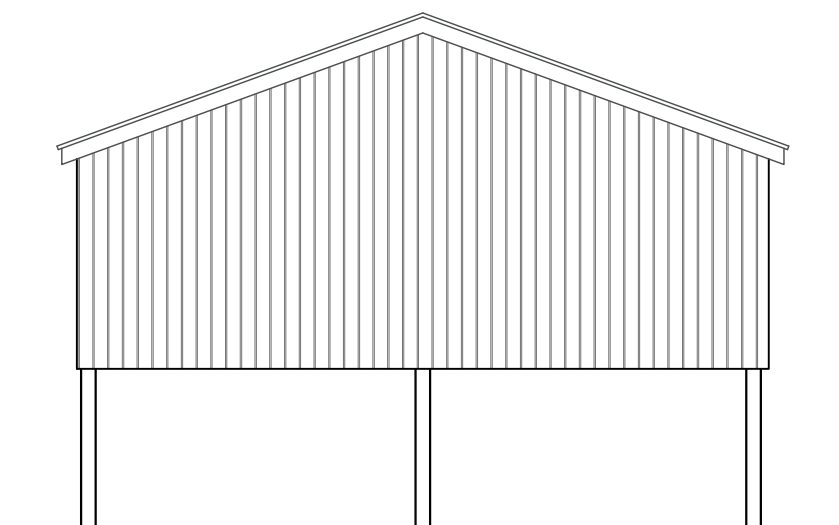

PROPOSED NORTH ELEVATION

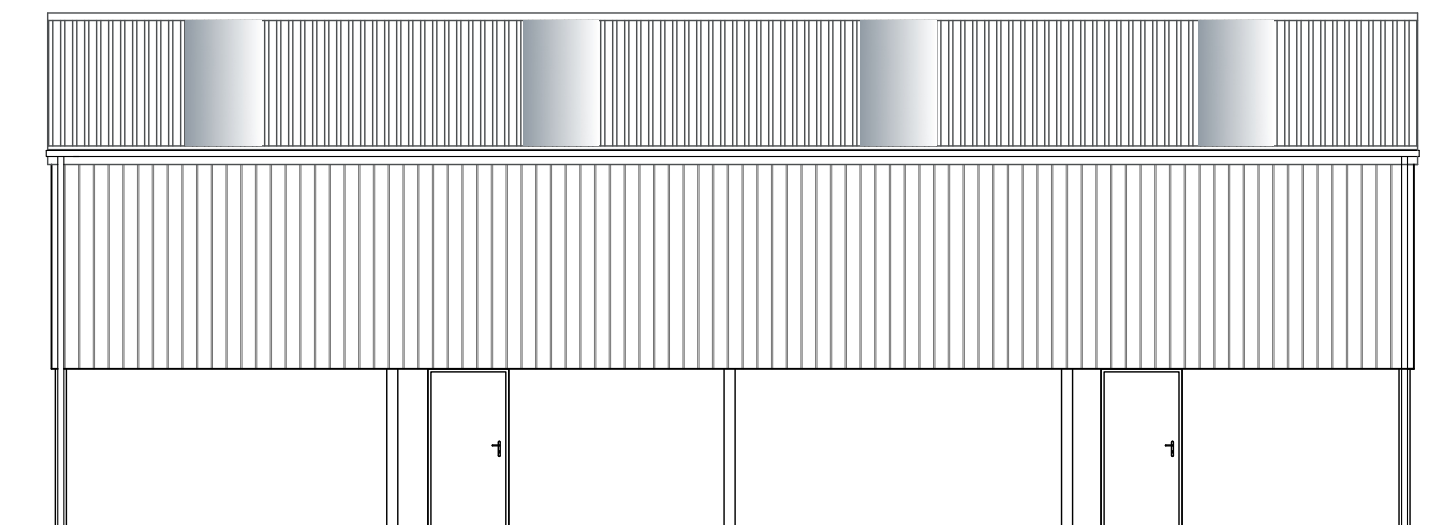

PROPOSED WEST ELEVATION

PROPOSED MATERIALS:

WALLS:
Blockwork walls, corrugated powder coated steel cladding

ROOF COVER:
Corrugated powder coated steel sheet roofing

DOORS:
Roller shutter doors and personnel doors

RAINWATER GOODS:
Steel box gutter

FASCIA / SOFFIT / BARGE BOARD:
Steel powder coated

REVISIONS	DATE
CLIENT	CARROLL HOLDINGS LIMITED
PROJECT	PROPOSED EXTENSION & RECONFIGURATION OF OFFICE WITH ADDITION OF STORAGE UNIT AT: HANGAR 45, YATESBURY, CALNE, WILTSHIRE, SN11 8FA
TITLE	PROPOSED FLOOR PLAN PROPOSED ELEVATIONS PROPOSED SECTION
DRAWN: RJ	SCALE: @ A3
CHECKED: JA	1:50, 1:100
DATE: MAY 24	REV: -
DRG No: AA/24/13/05	
THE OLD BAKEHOUSE, 21 TIMBER STREET, CHIPPENHAM, WILTSHIRE, SN14 3BS 01249 404 004 info@armstrongarchitecture.co.uk	