




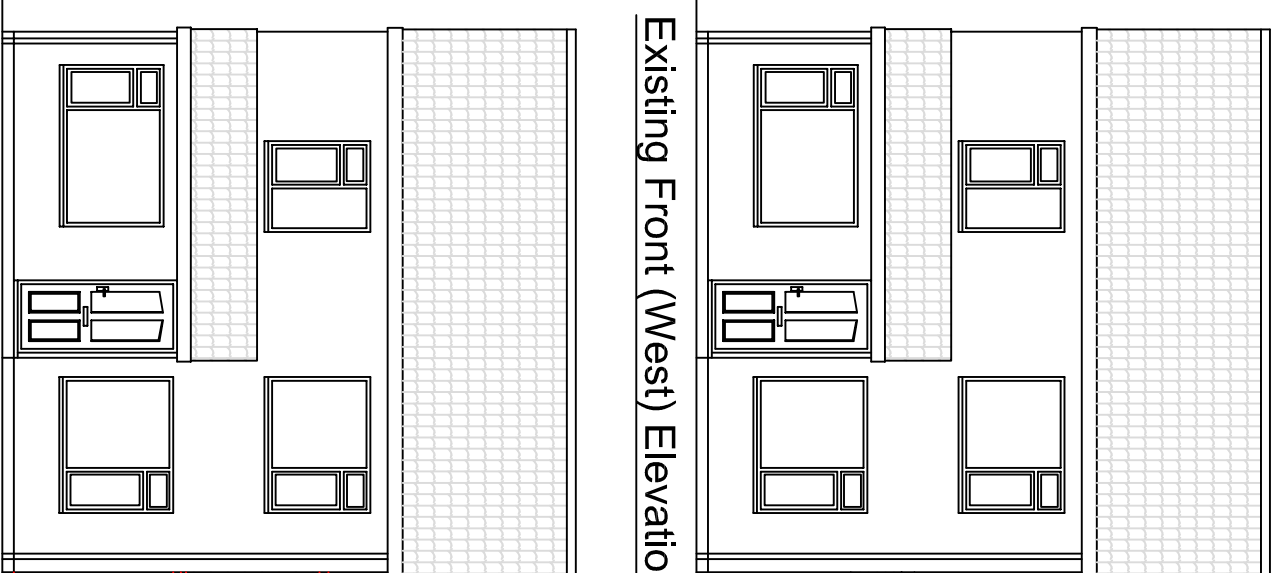


Existing Front (West) Elevation 1:100

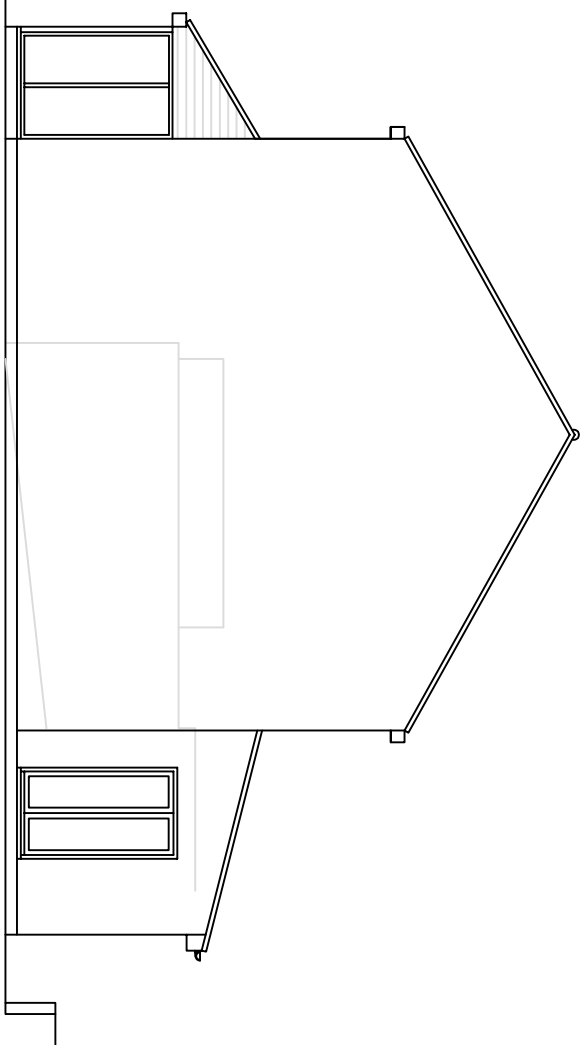


Existing Side (South) Elevation 1:100

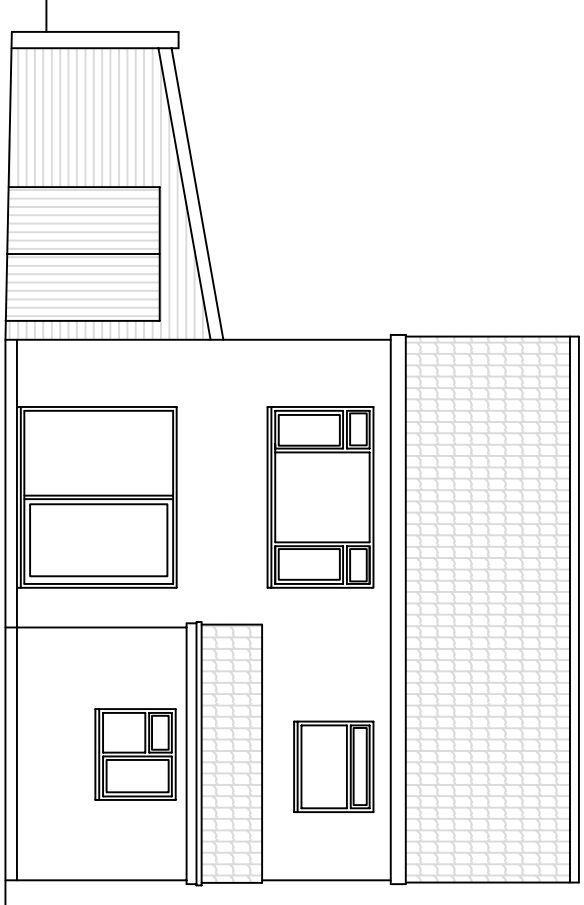


Existing Rear (East) Elevation 1:100

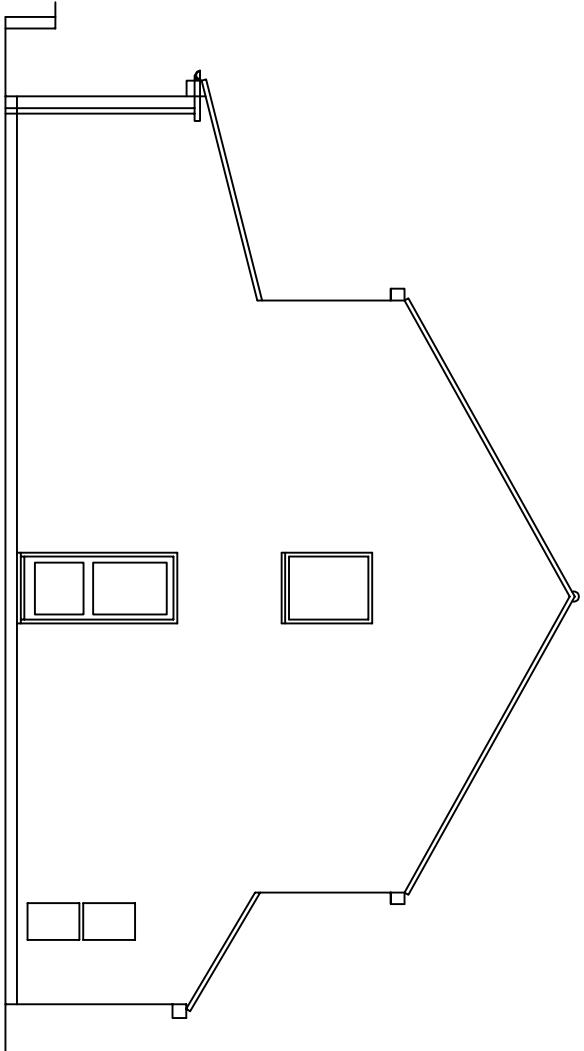


Existing Side (North) Elevation 1:100

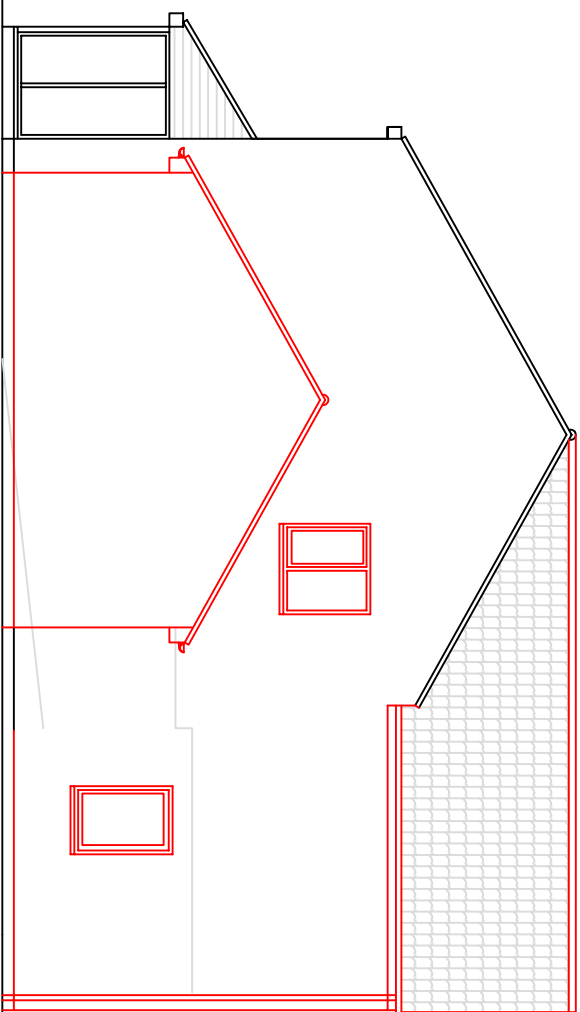

Proposed Side (South) Elevation 1:100

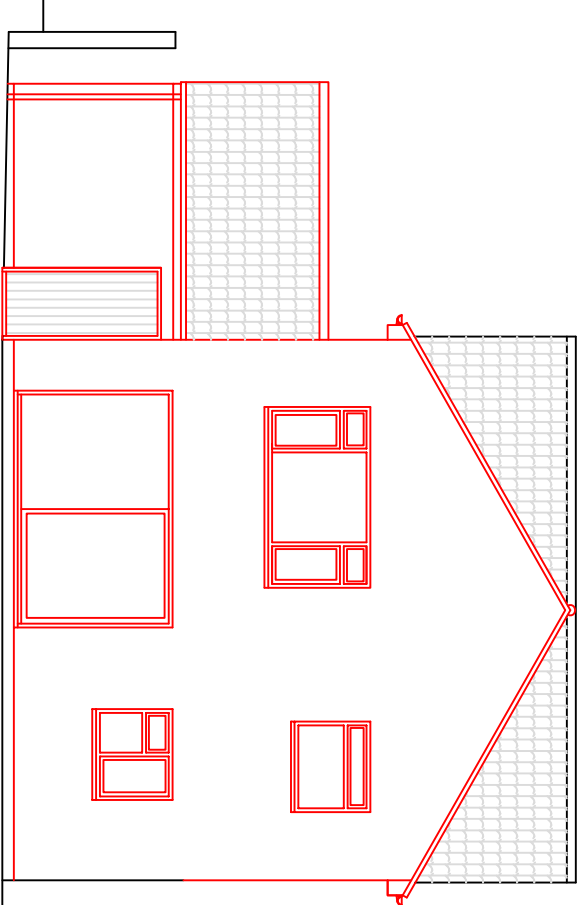


Proposed Rear (East) Elevation 1:100

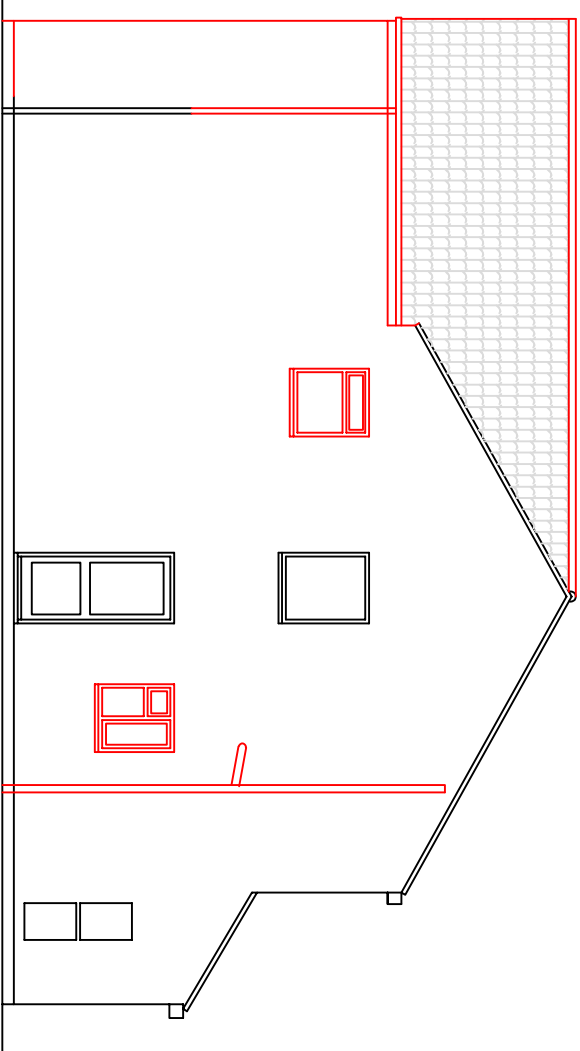



Proposed Side (North) Elevation 1:100

Proposed Front (West) Elevation 1:100

Building Materials:-
Walls:- Brick to match existing
Roof:- Profile tile to match existing
Windows & Doors:- White upvc to match existing
Rainwater Goods:- Upvc to match existing

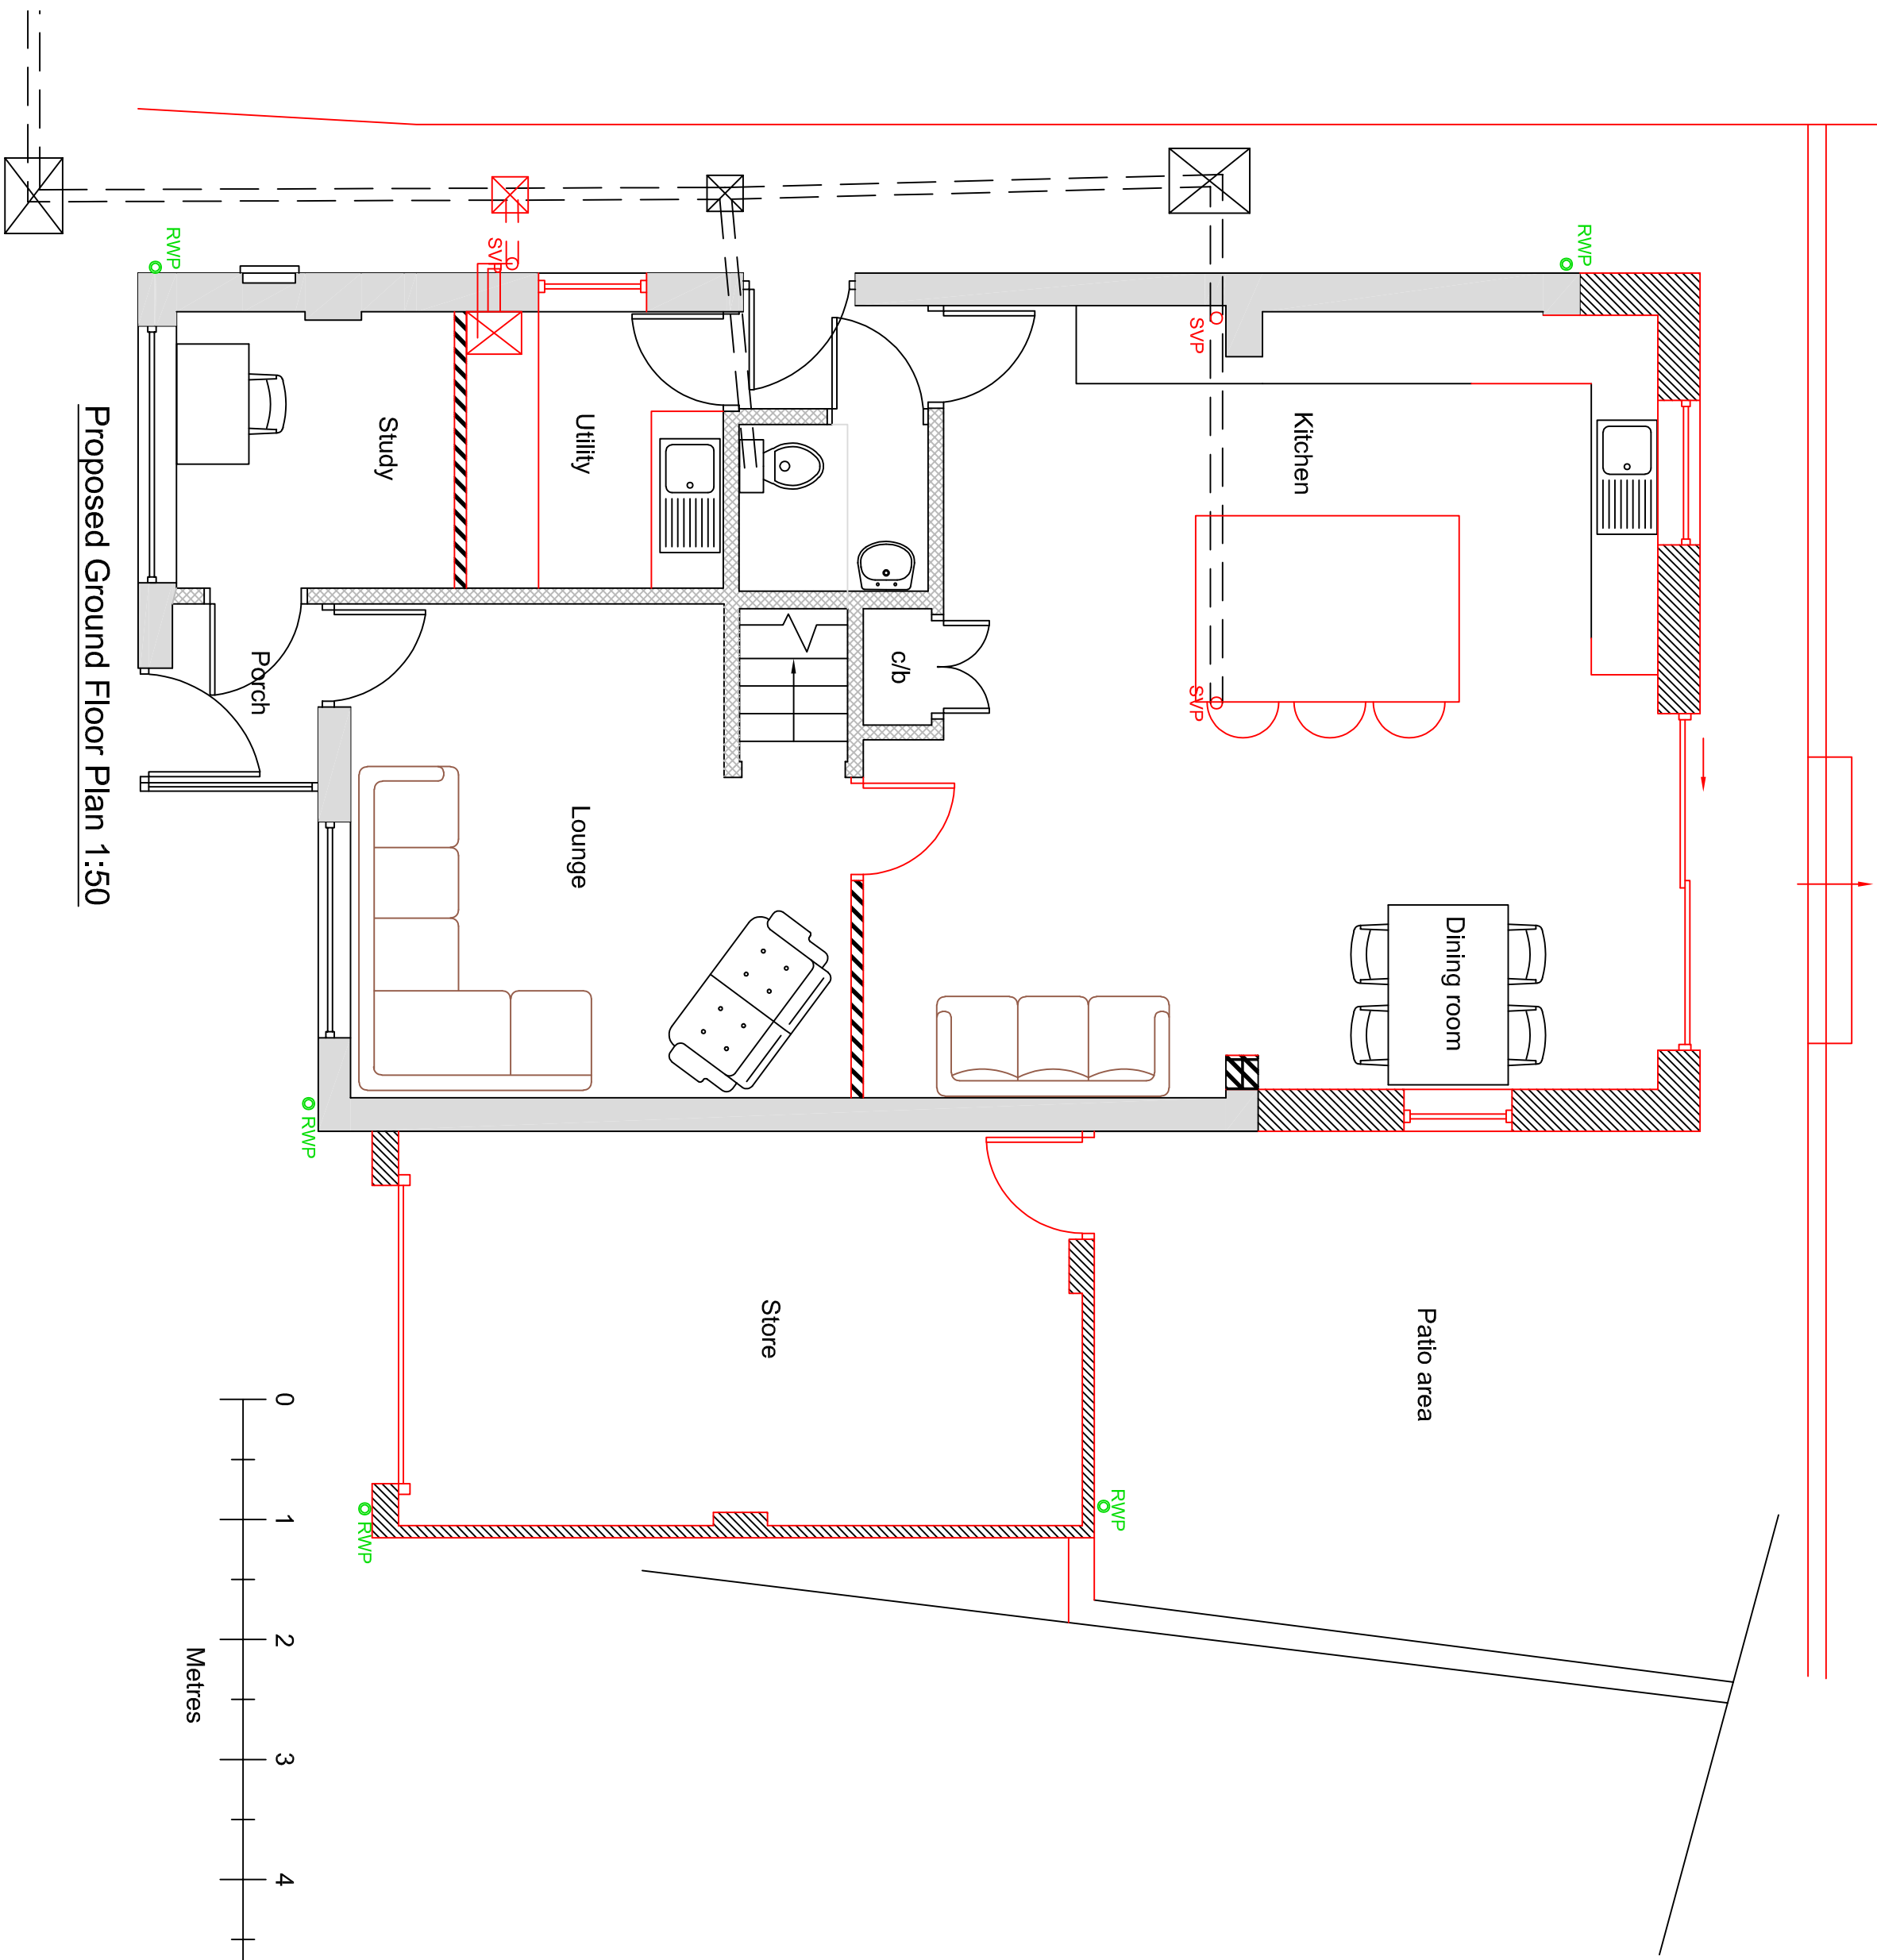

Proposed Ground Floor Plan 1:50

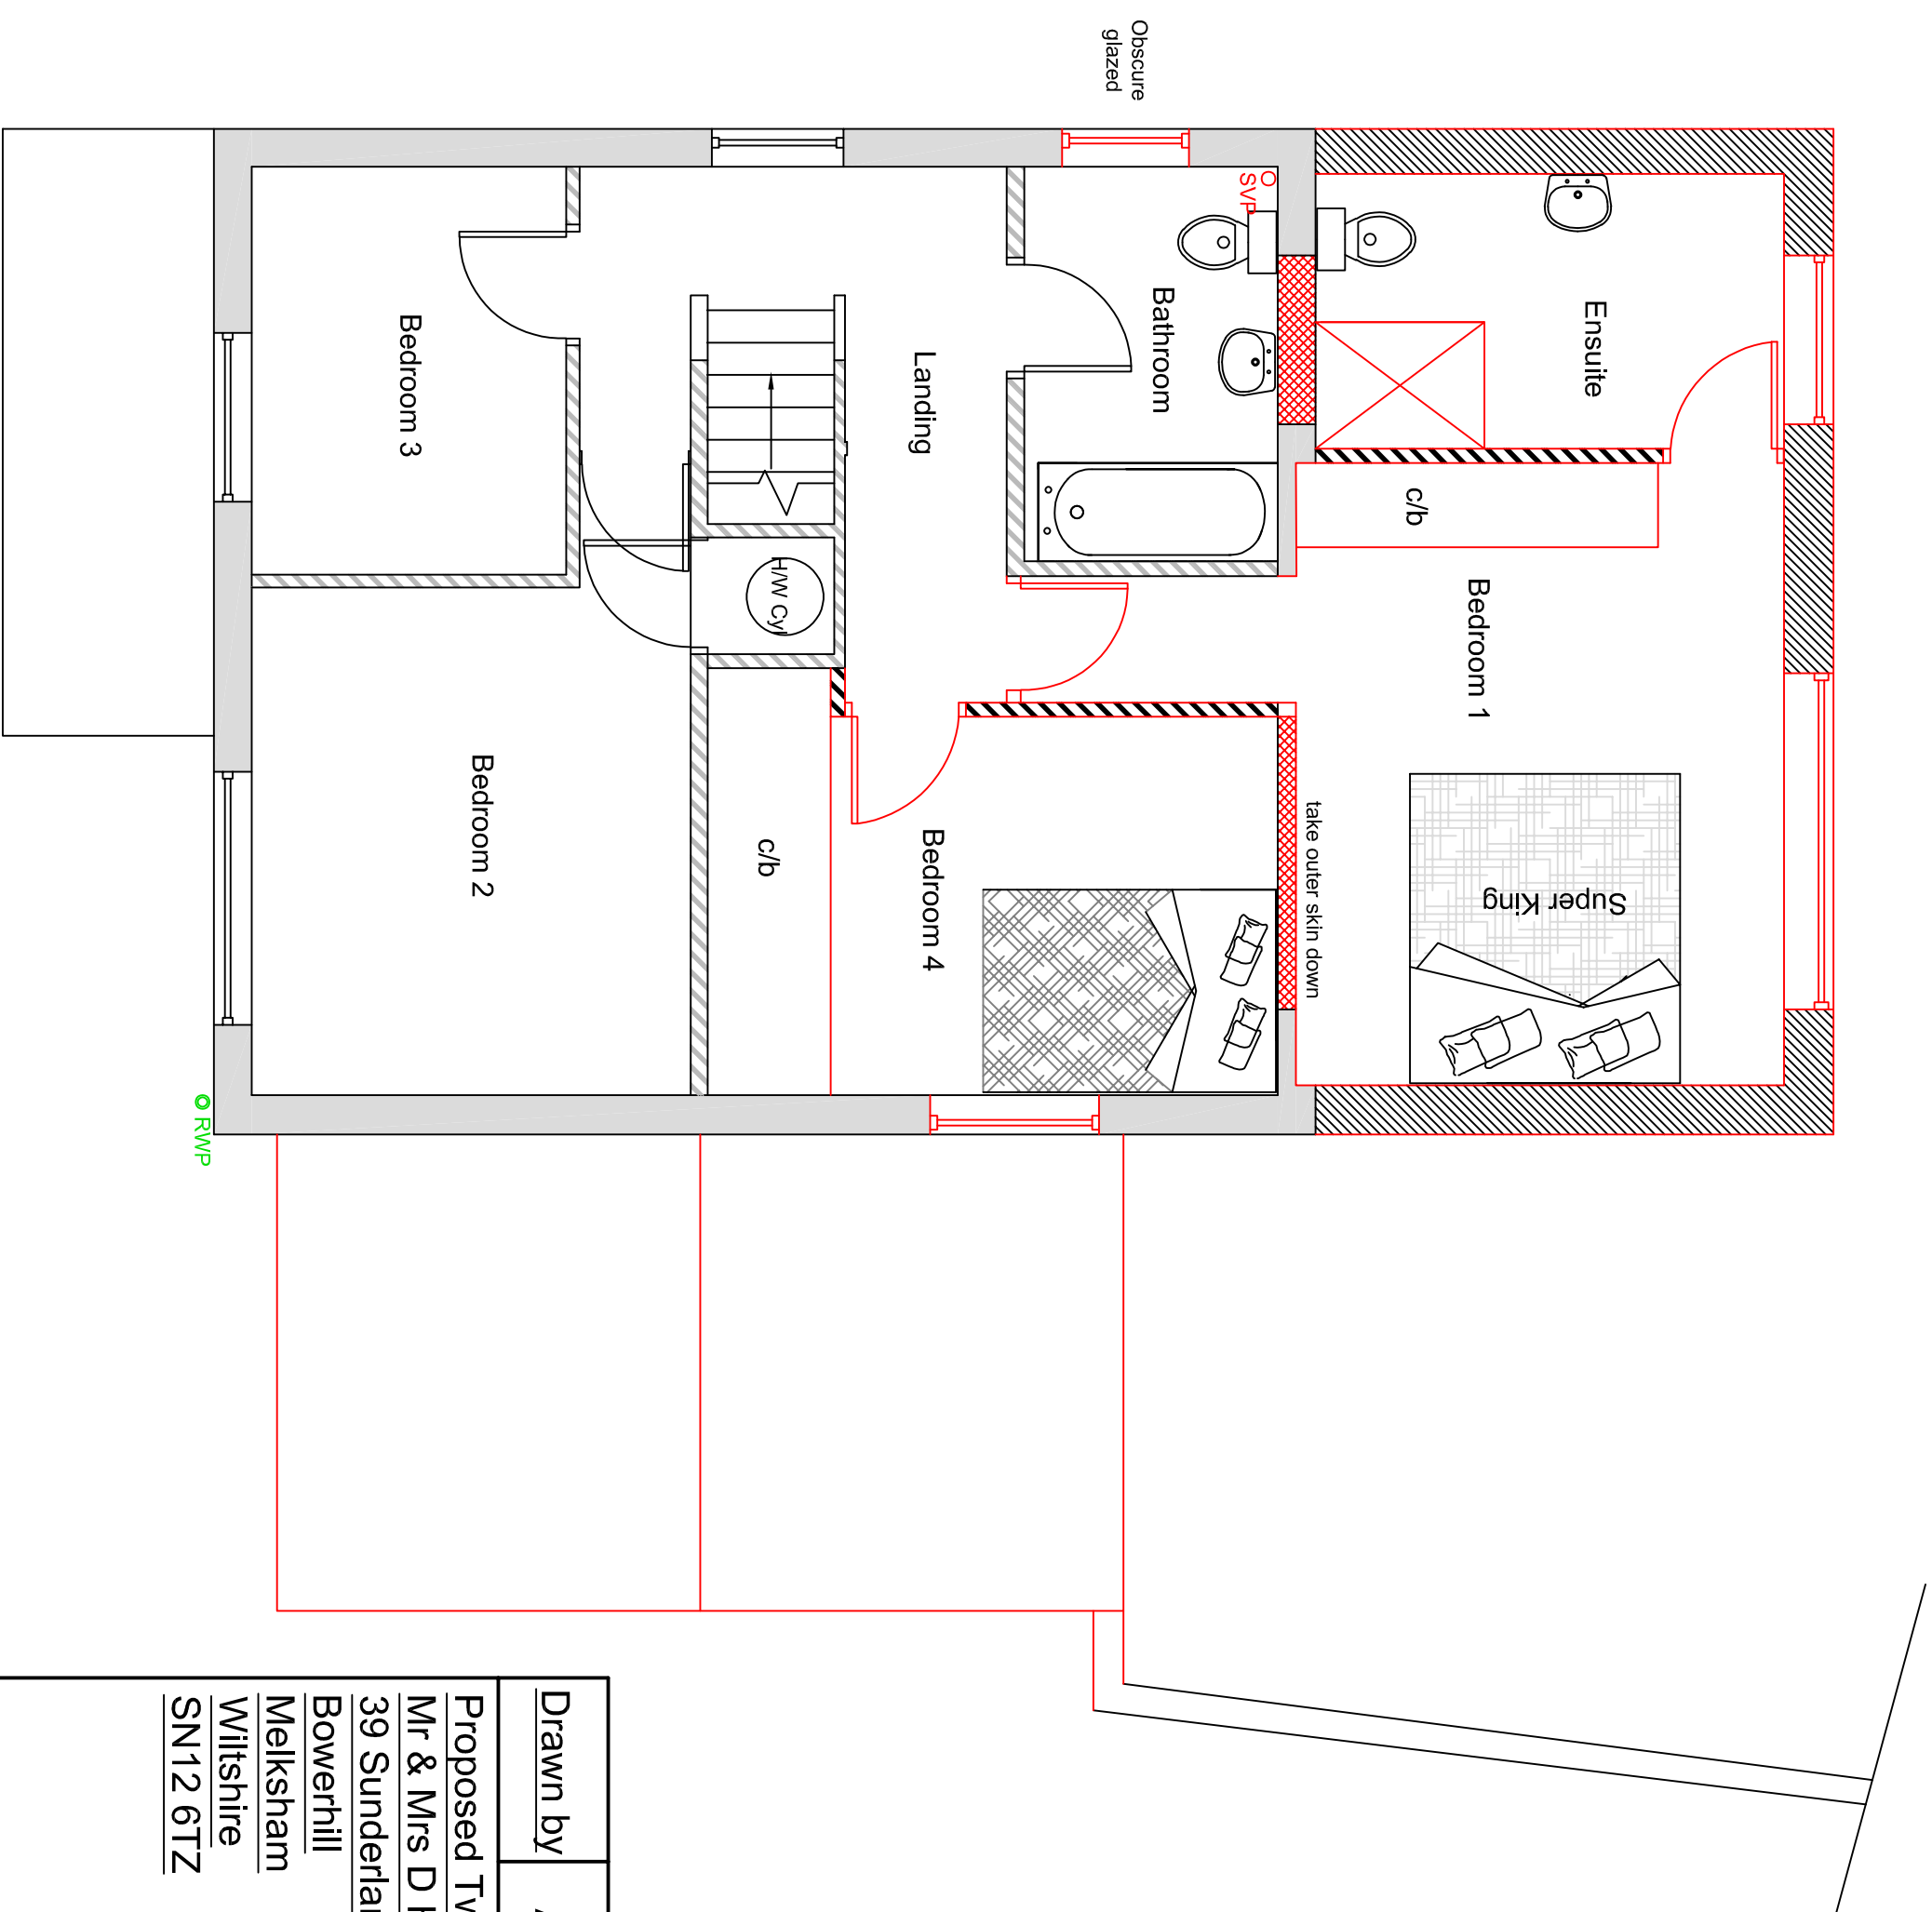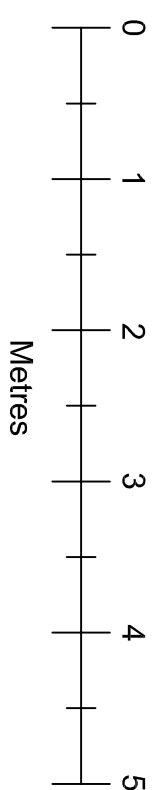

Proposed First Floor Plan 1:50

Drawn by		A Harlow & Son 01225 938329	
Proposed Two Storey Rear Extension for			
Mr & Mrs D Hunt at			
39 Sunderland Close			
Bowerhill			
Melksham			
Wiltshire			
SN12 6TZ			
A1 Papersize			
Scale	1:100, 1:50		Drawing No AH2025/85
Date	26th Jan 2026		Sheet 1 of 2