


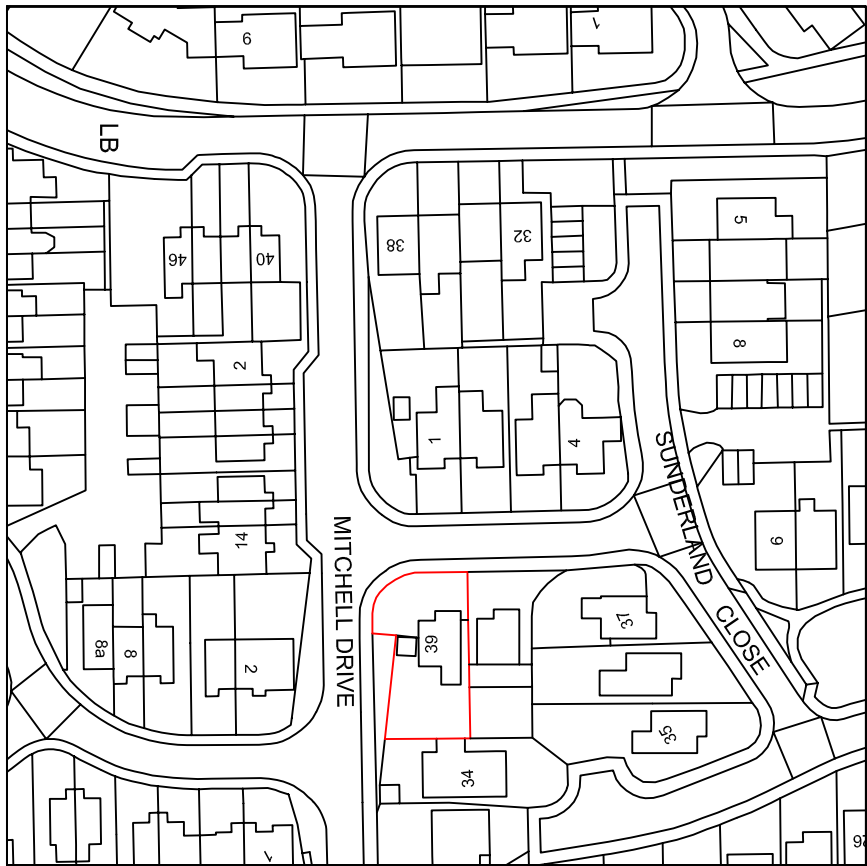
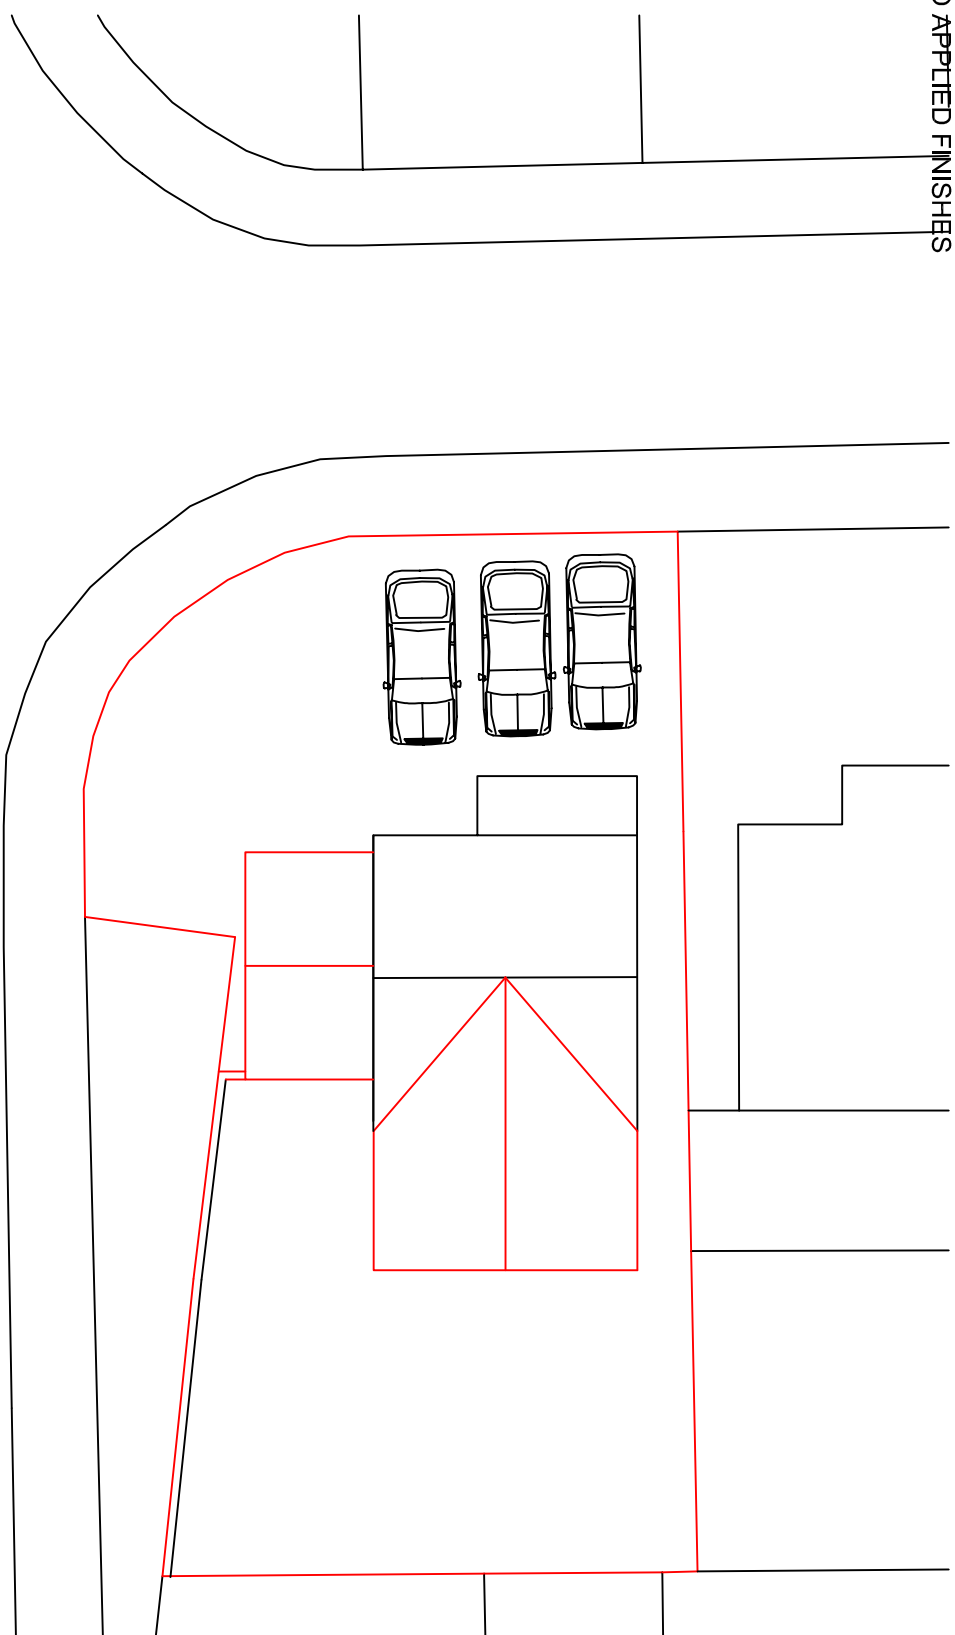


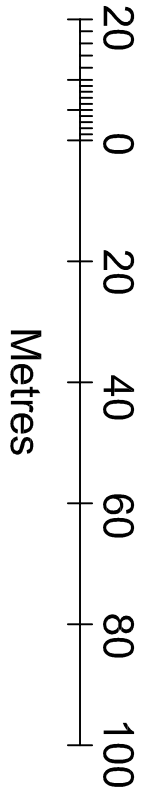



Location Plan 1:1250 North

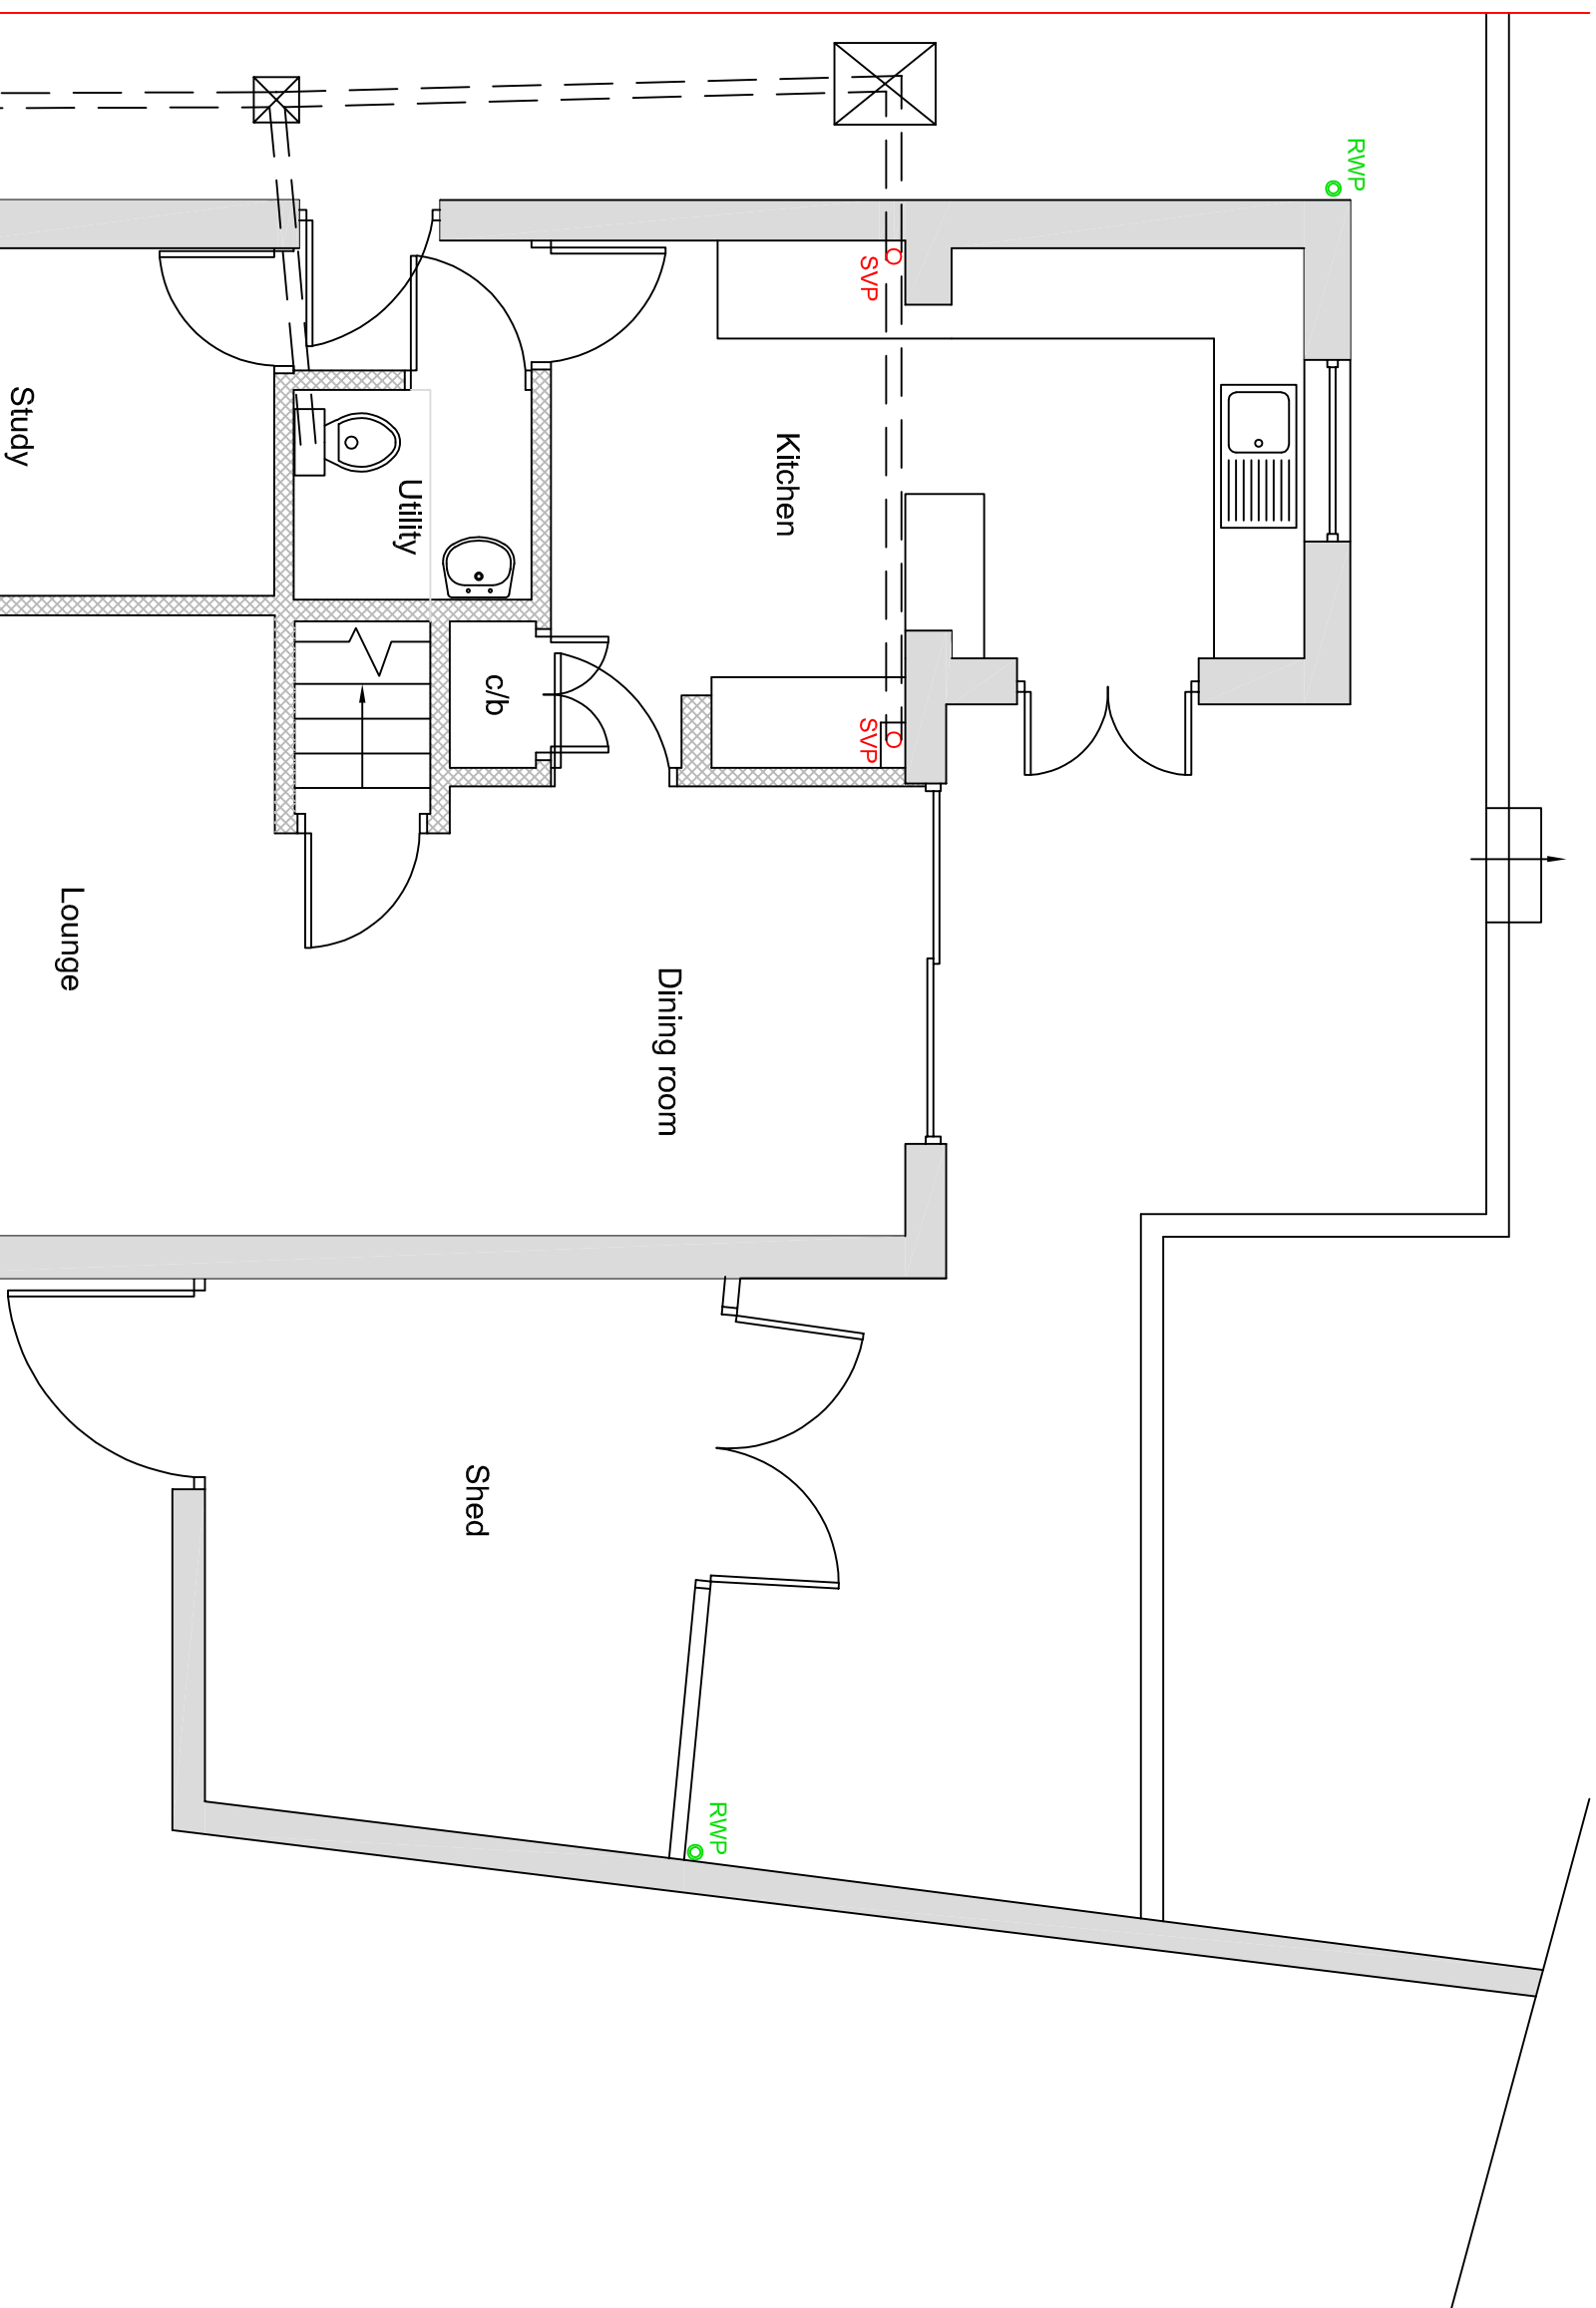


Proposed Block Plan 1:200 North

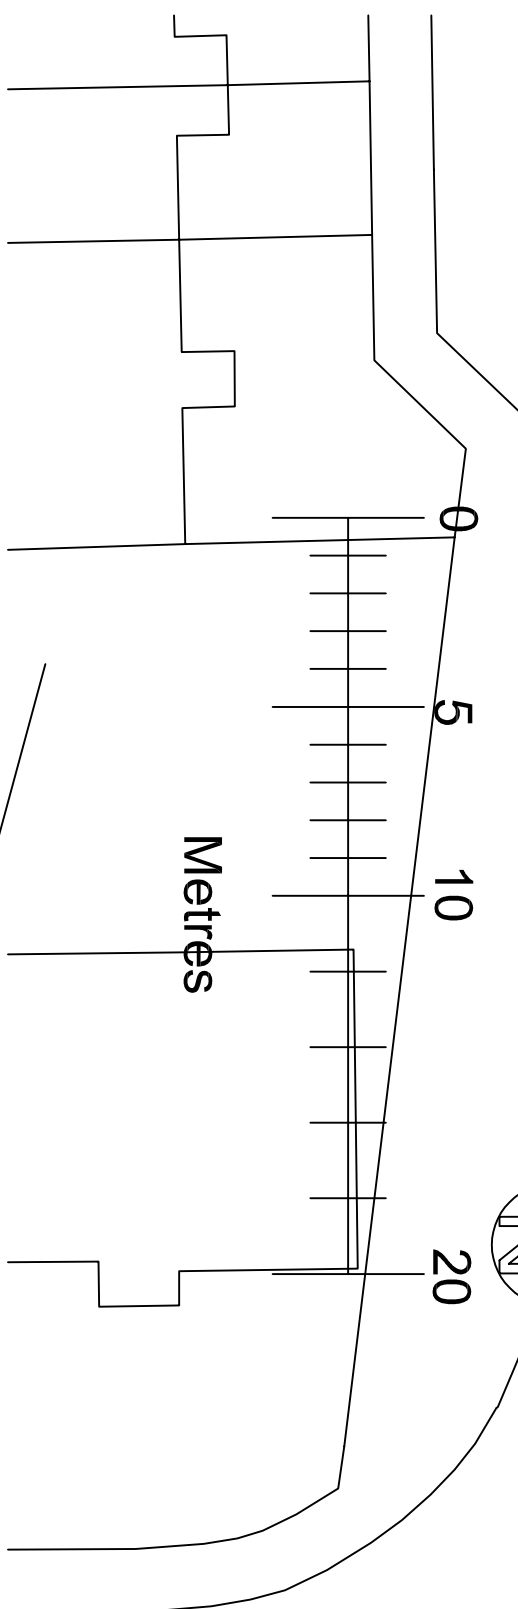

Existing Ground Floor Plan 1:50

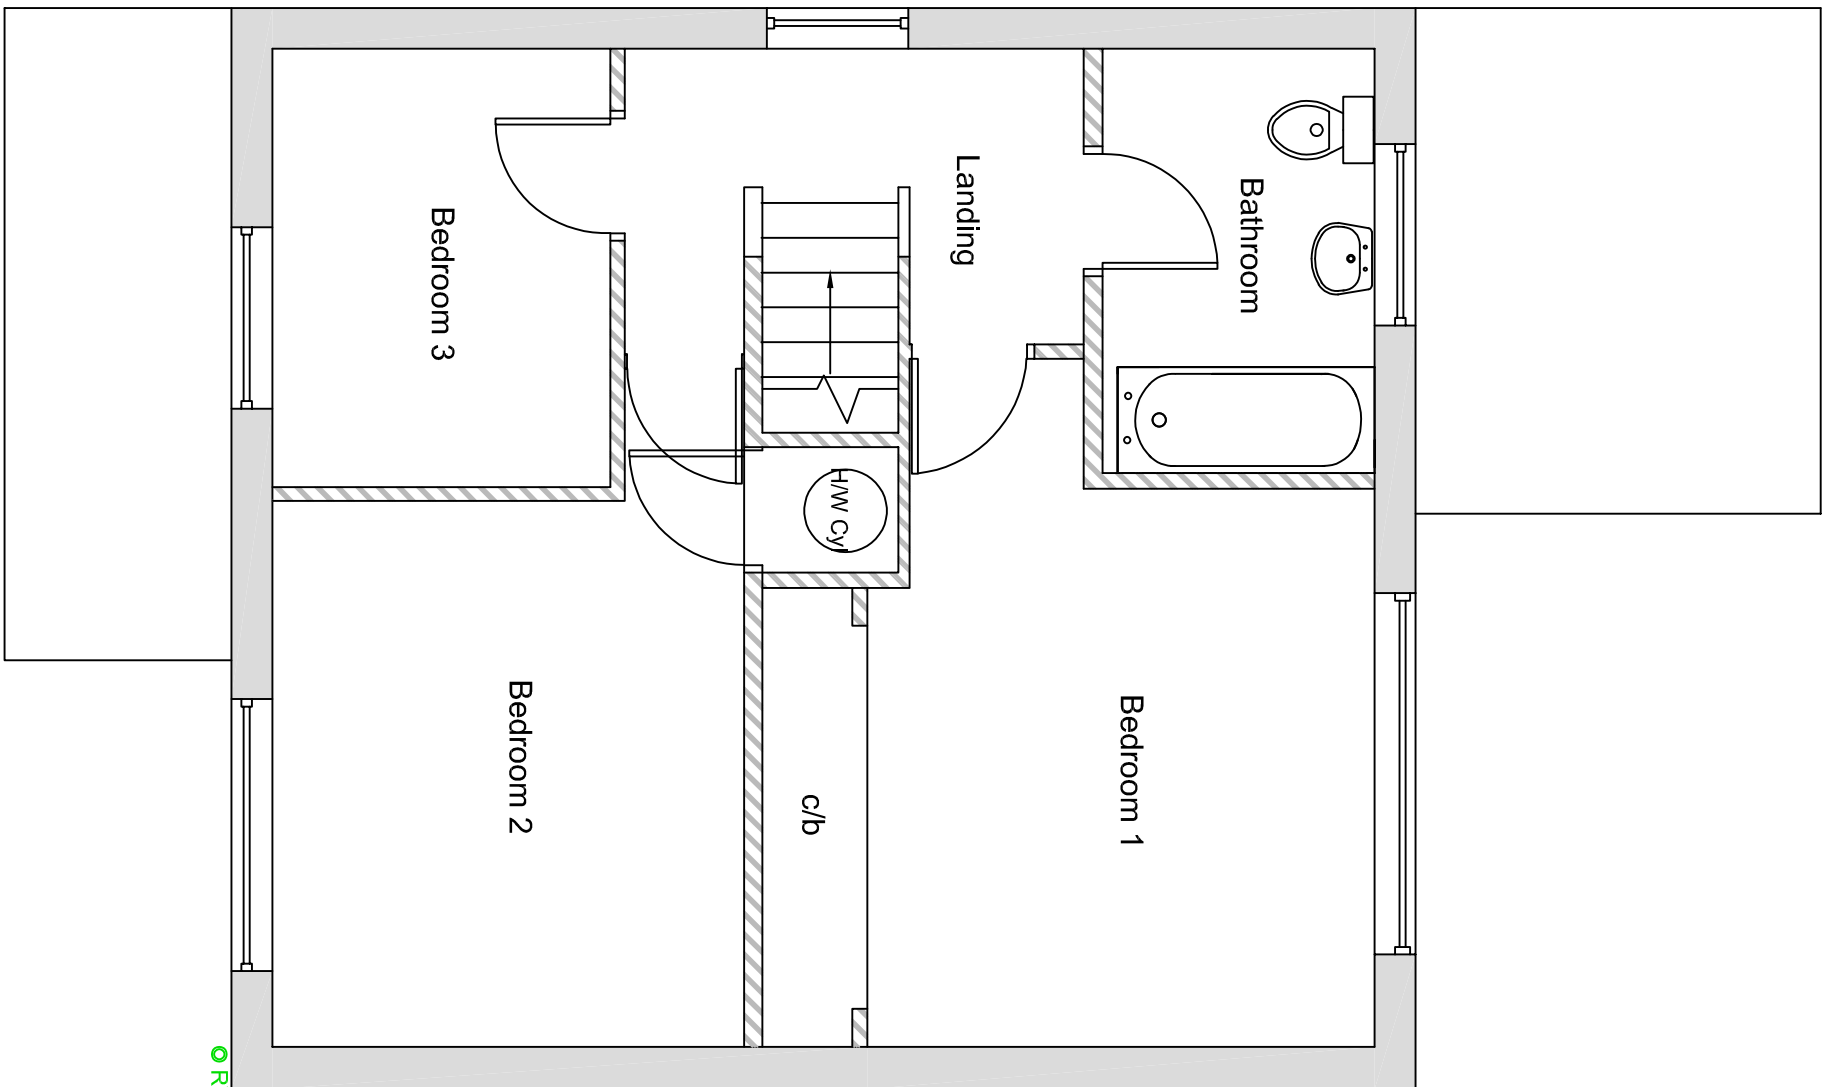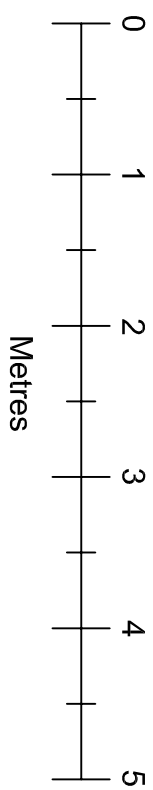

Existing First Floor Plan 1:50

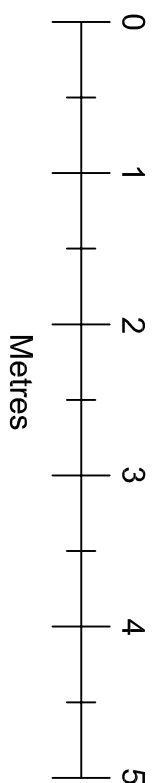

Drawn by	A Harlow & Son 01225 938329		
Proposed Two Storey Rear Extension for			
Mr & Mrs D Hunt at			
39 Sunderland Close			
Bowerhill			
Melksham			
Wiltshire			
SN12 6TZ			
A1 Papersize			
Scale	1:1250, 1:50, 1:200		
Date	26th Jan 2026		
Drawing No AH2025/85			
Sheet 2 of 2			