


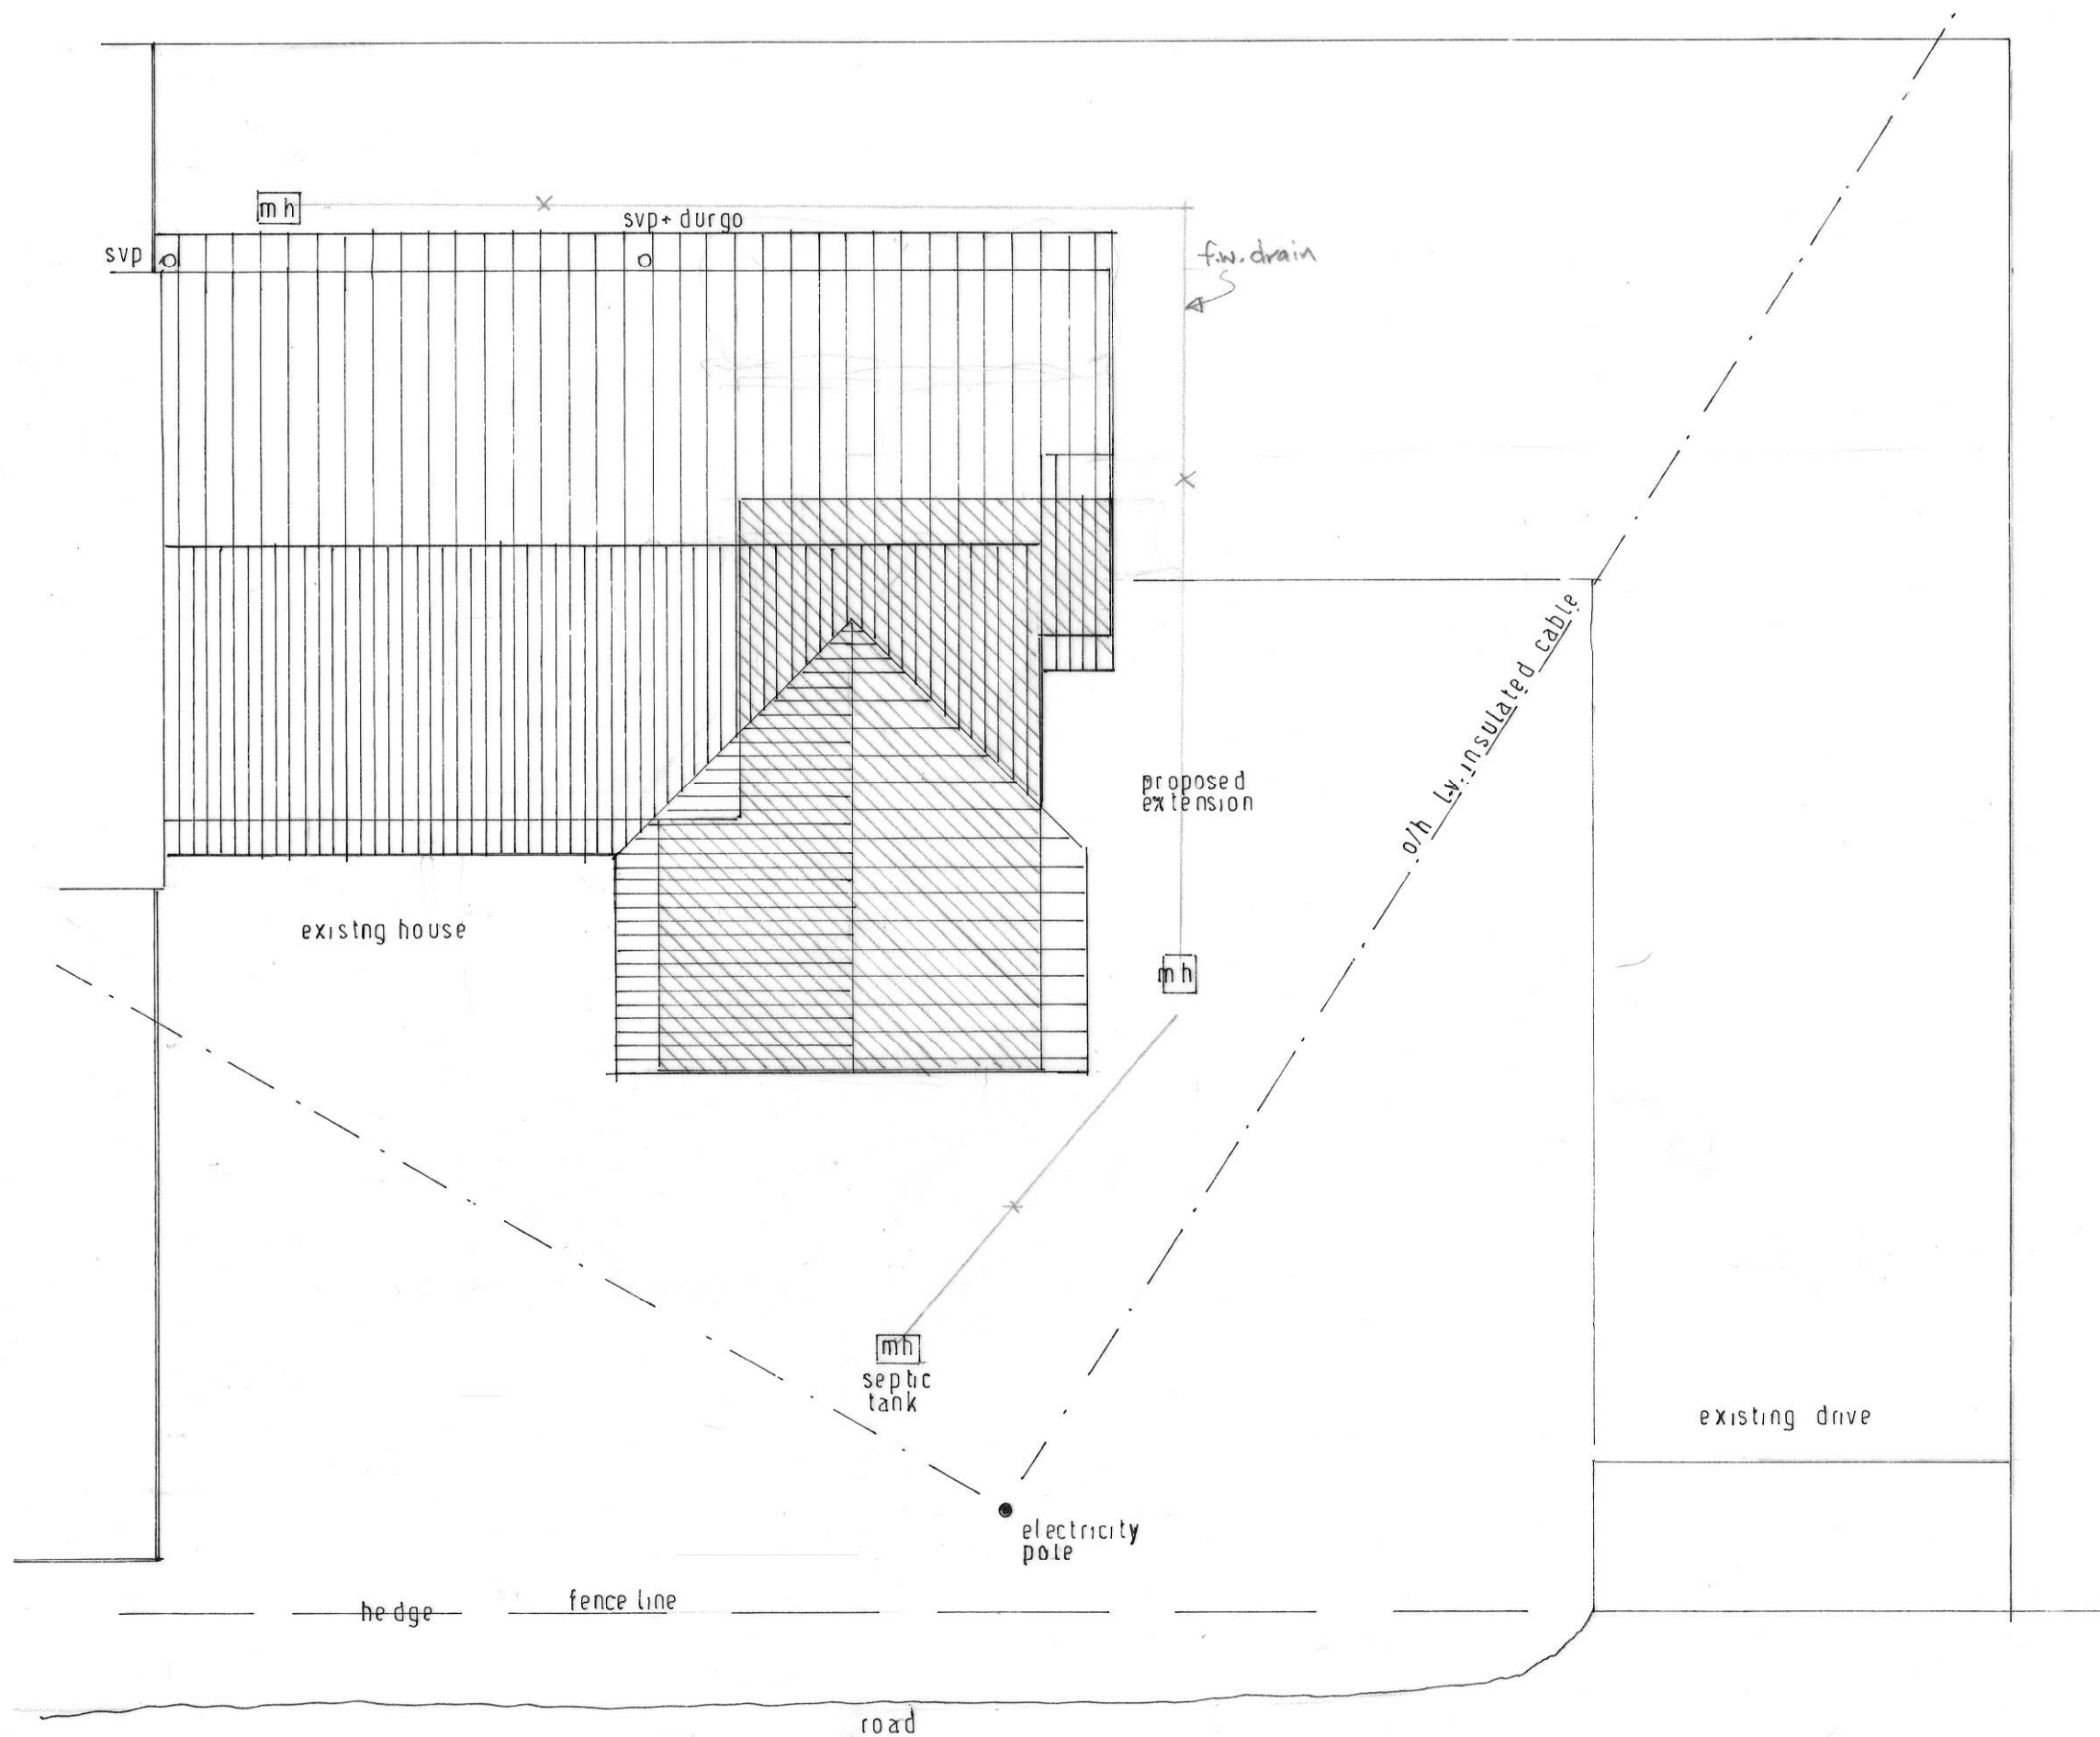

ROOF & SITE PLAN
 PROPOSED EXTENSION
 EGRET
 NUNTON DROVE
 NUNTON
 SALISBURY
 SP5 4HZ

9/2025
 page size A3
 scale 1:100

0 1 2 3 4 5 metres