




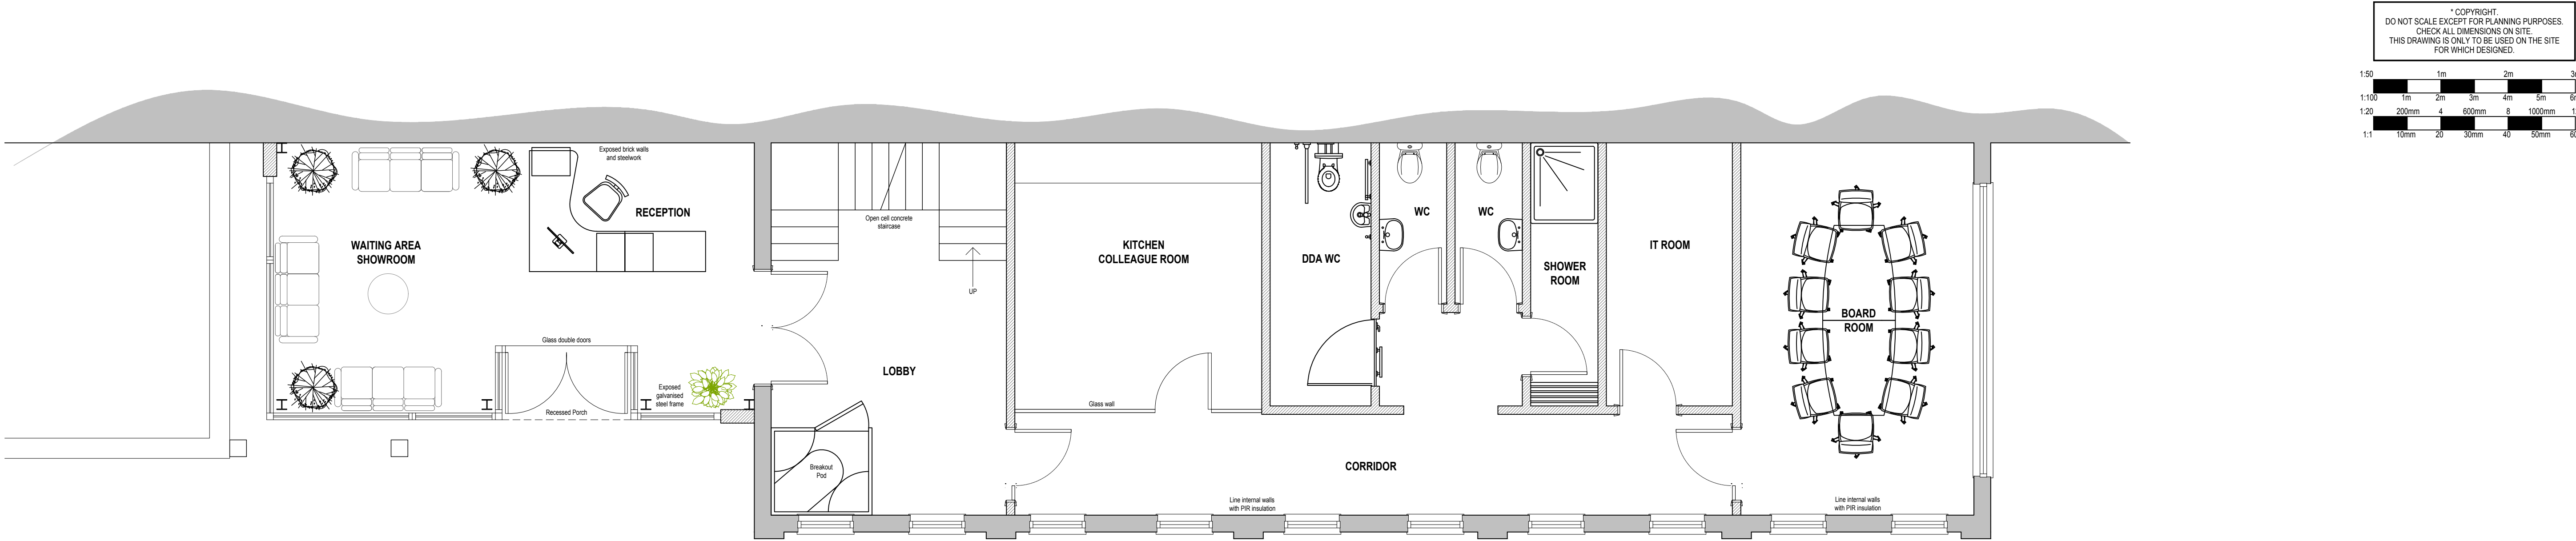

PROPOSED GROUND FLOOR PLAN

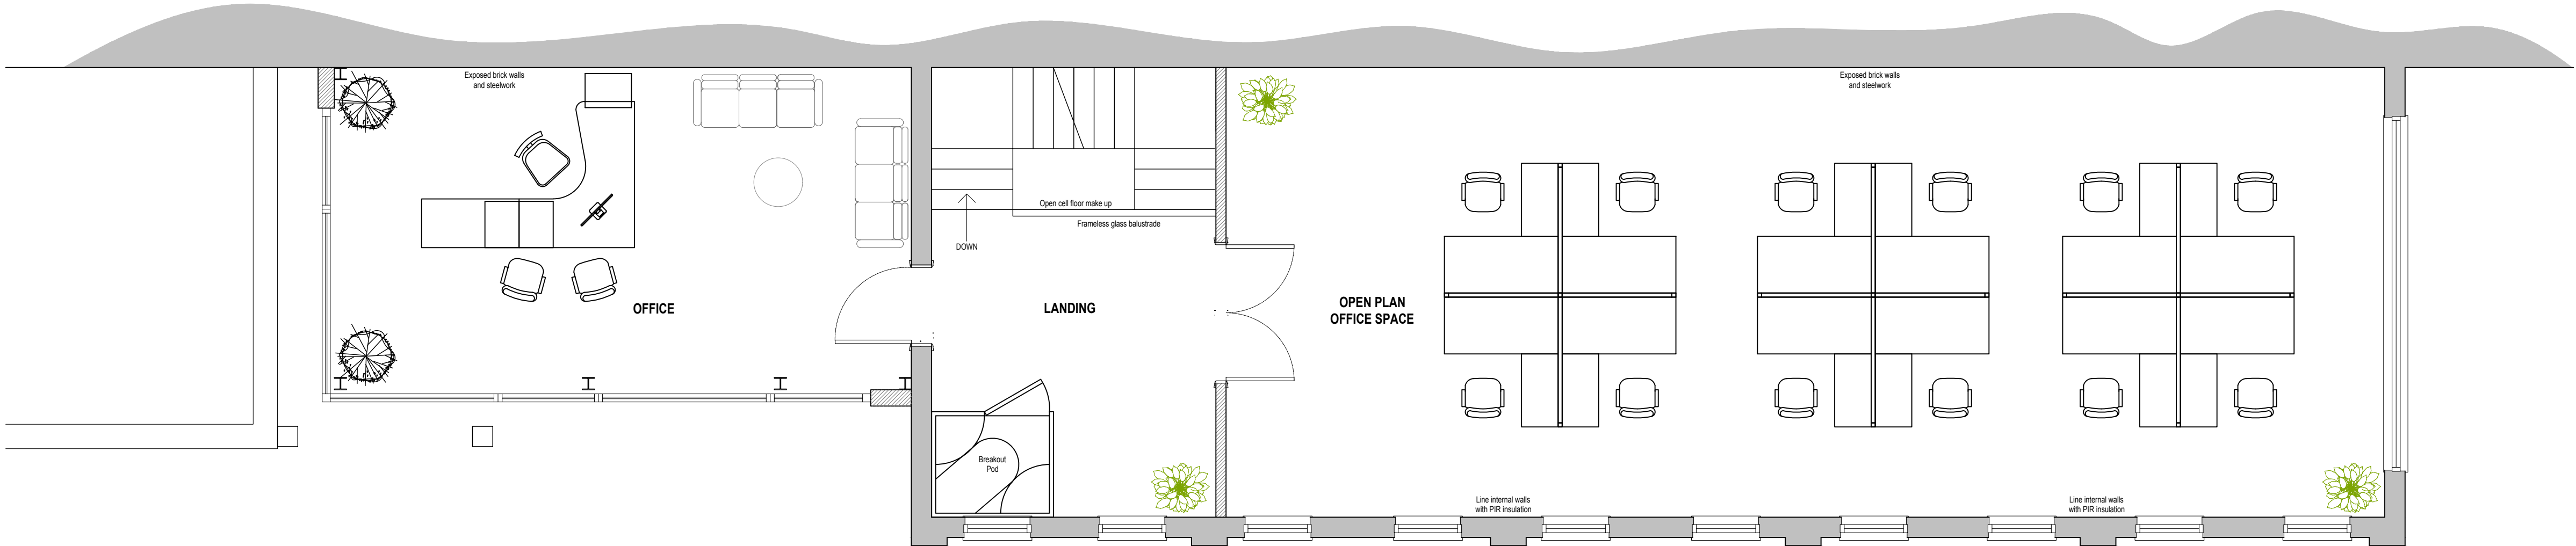

PROPOSED FIRST FLOOR PLAN

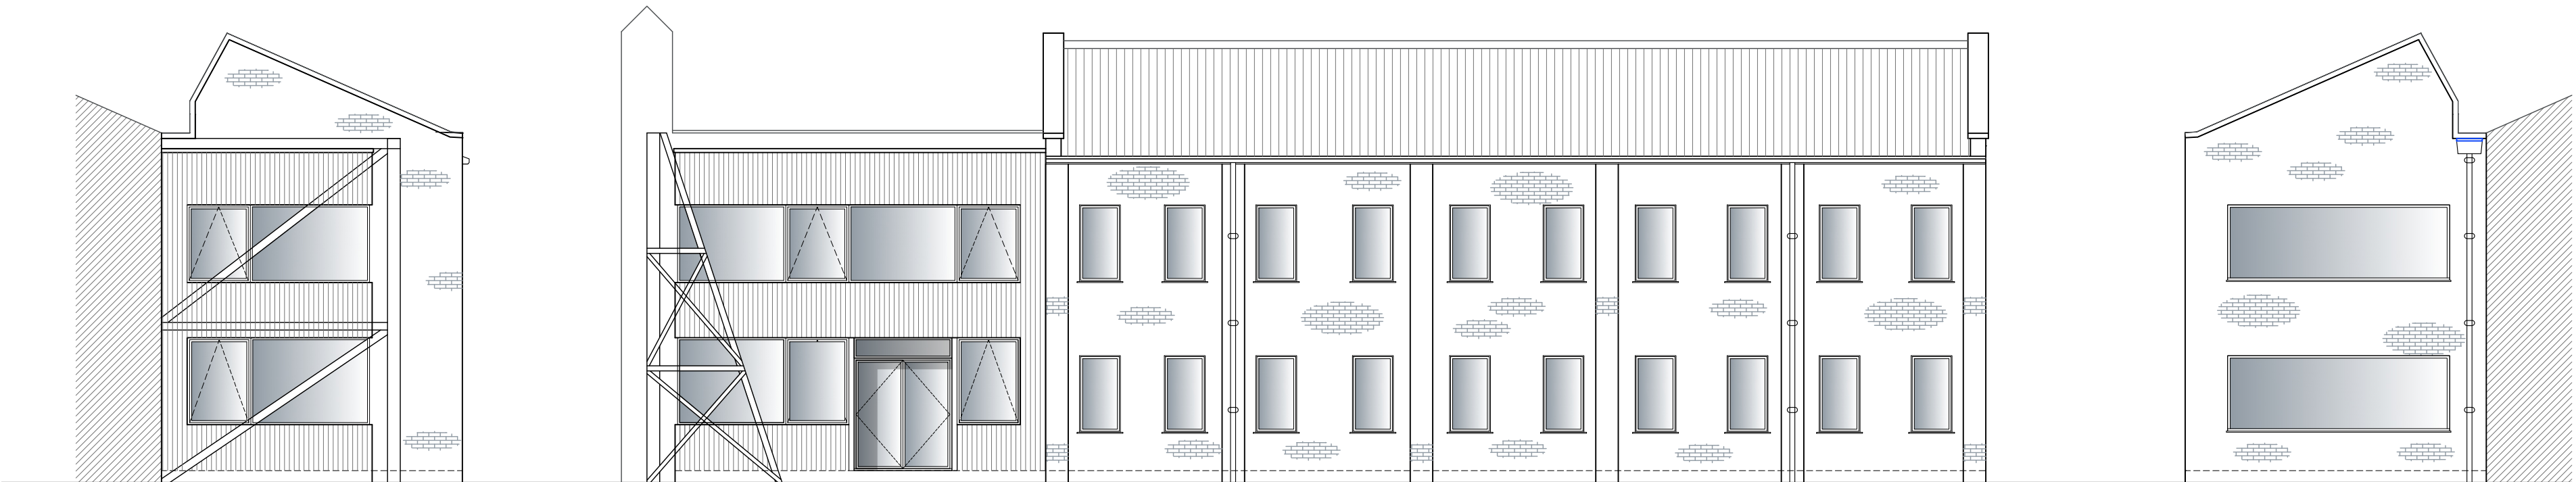

PROPOSED WEST ELEVATION

PROPOSED SOUTH ELEVATION

PROPOSED EAST ELEVATION

PROPOSED MATERIALS	
WALLS	Strip off render and re-point original red brick walls Vertical standing seam metal cladding
ROOF	Corrugated metal roof sheeting
WINDOWS	Black aluminium frame fan lights Black aluminium frame landscape windows
DOORS	Black aluminium frame french doors Black cast iron
GUTTERS & DOWNPIPES	Black cast iron
SOFFITS & FASCIAS	Coping stones to parapet wall
HEADS / CILLS	-

REVISIONS	DATE
CLIENT:	CARROLL HOLDINGS LIMITED
PROJECT:	PROPOSED EXTENSION & RECONFIGURATION OF OFFICE WITH ADDITION OF STORAGE UNIT AT: HANGAR 45, YATTSBURY, CALNE, WILTSHIRE, SN11 8FA
TITLE:	PROPOSED GROUND FLOOR PLAN PROPOSED FIRST FLOOR PLAN PROPOSED ELEVATIONS
DRAWN: RJ	SCALE: B A3
CHECKED: JA	1:50, 1:100
DATE: MAY 24	
DWG No: AA/24/13/04	REV: -
<i>Armstrong</i> architecture	
THE OLD BAKEHOUSE, 31 TIMBER STREET, CHIPPENHAM, WILTSHIRE, SN15 3BS 01249 404 004 info@armstrongarchitecture.co.uk	