

1:50

1m

2m

3m

1:100

1m

2m

3m

4m

5m

6m

1:20

200mm

4

600mm

8

1000mm

12

1:1

10mm

20

30mm

40

50mm


60

* COPYRIGHT.


DO NOT SCALE EXCEPT FOR PLANNING PURPOSES.

CHECK ALL DIMENSIONS ON SITE.


THIS DRAWING IS ONLY TO BE USED ON THE SITE FOR WHICH DESIGNED.

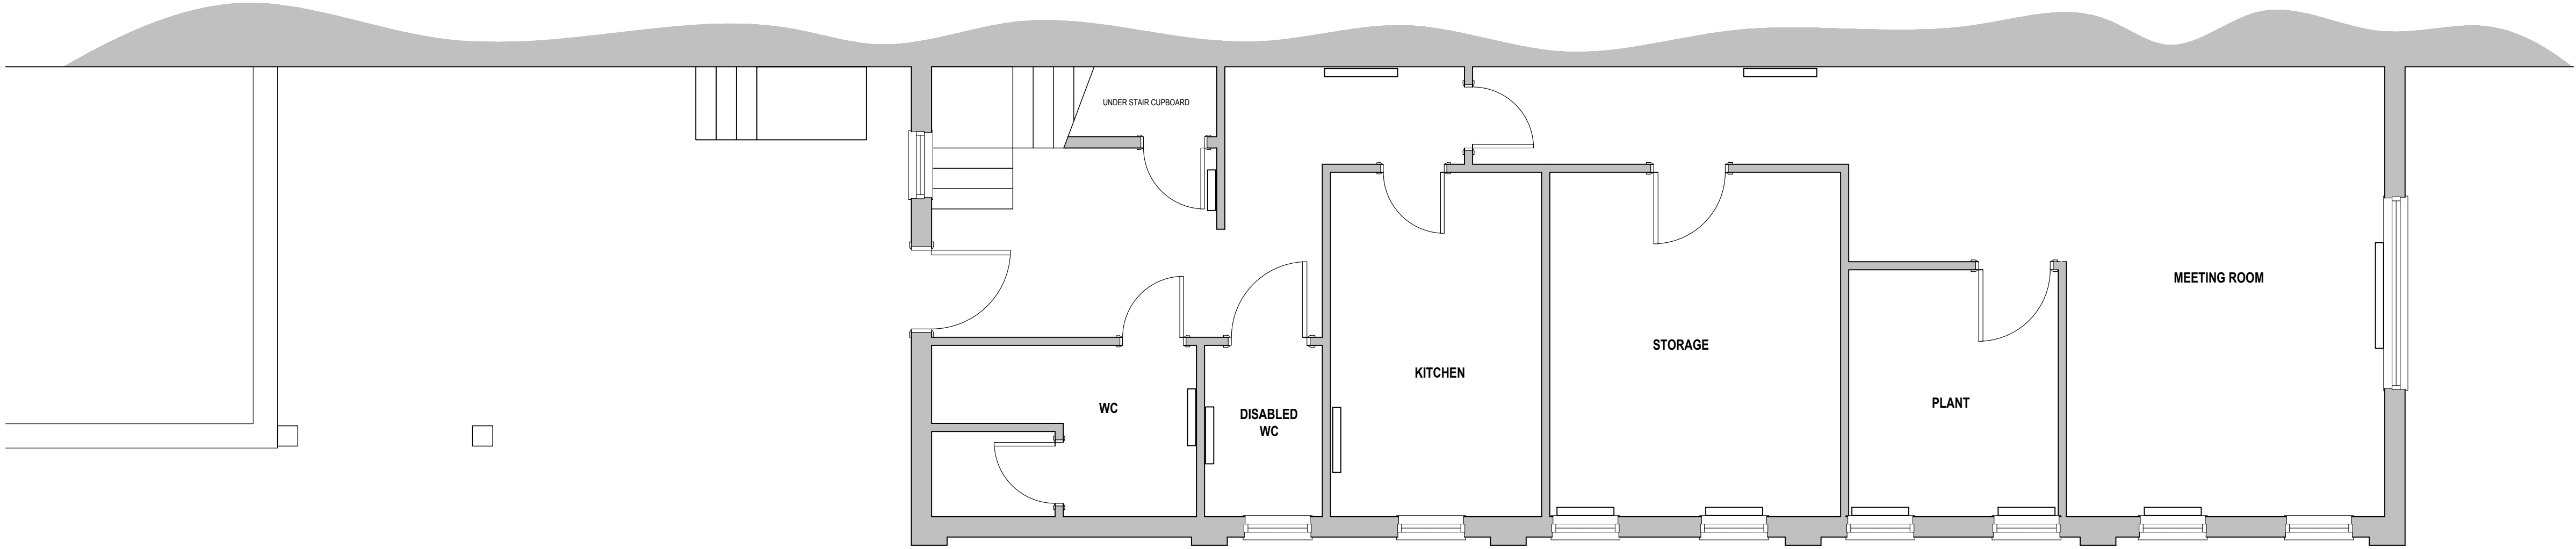

EXISTING GROUND FLOOR PLAN

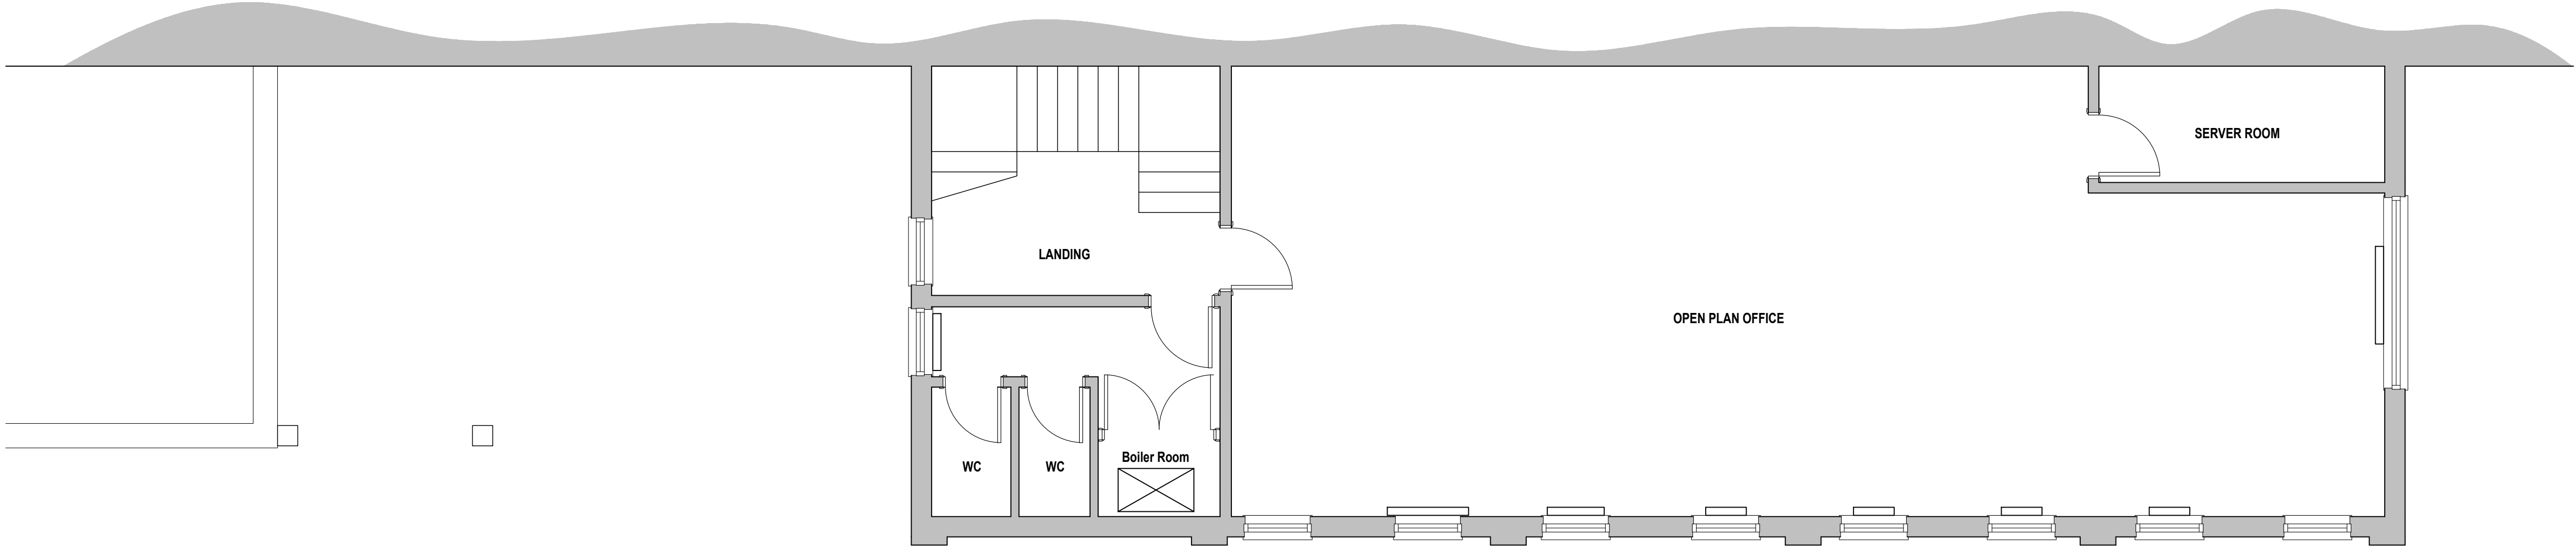

EXISTING FIRST FLOOR PLAN

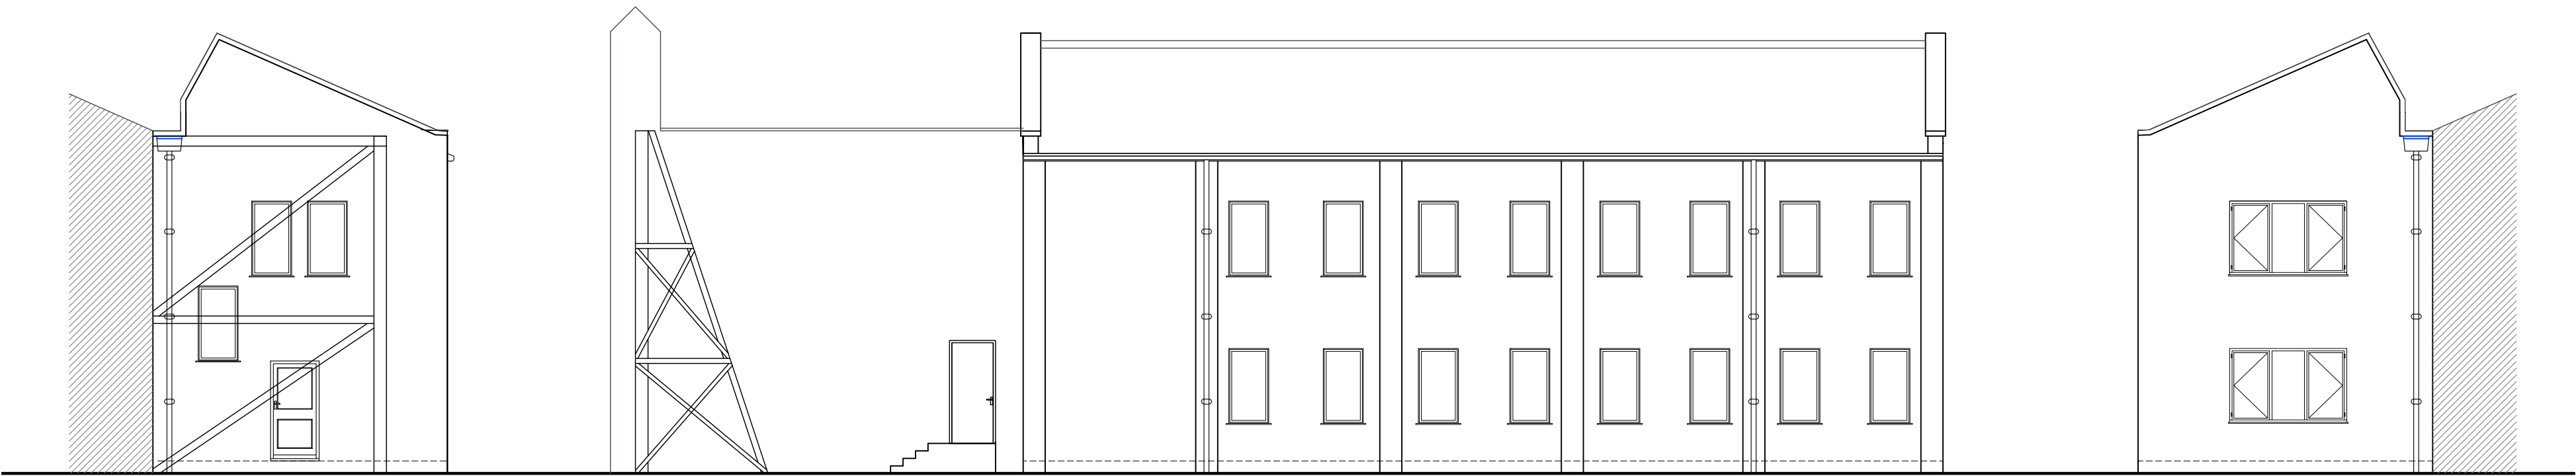

EXISTING WEST ELEVATION

EXISTING SOUTH ELEVATION

EXISTING EAST ELEVATION

EXISTING MATERIALS

WALLS

Clay coloured render

red brick below DPC

ROOF

Corrugated metal roof sheeting

WINDOWS

Brown aluminium frame fan lights

DOORS

White uPVC glazed door

GUTTERS & DOWNPIPES

Brown cast iron

SOFFITS & FASCIAS

Coping stones to parapet wall

HEADS / CILLS

-

REVISIONS		DATE
CLIENT:	CARROLL HOLDINGS LIMITED	
PROJECT:	PROPOSED EXTENSION & RECONFIGURATION OF OFFICE WITH ADDITION OF STORAGE UNIT AT: HANGAR 45, YATTESSURY, CALNE, WILTSHIRE, SN11 8FA	
TITLE:	EXISTING GROUND FLOOR PLAN EXISTING FIRST FLOOR PLAN EXISTING ELEVATIONS	
DRAWN: RJ	SCALE: B A3	
CHECKED: JA	1:50, 1:100	
DATE: MAY 24		
DSG No: AA/24/13/03	REV: -	

Armstrong

architecture

THE OLD BAKEHOUSE, 31 TIMBER STREET,

CHIPPENHAM, WILTSHIRE, SN15 3BS

01249 404 004 info@armstrongarchitecture.co.uk