



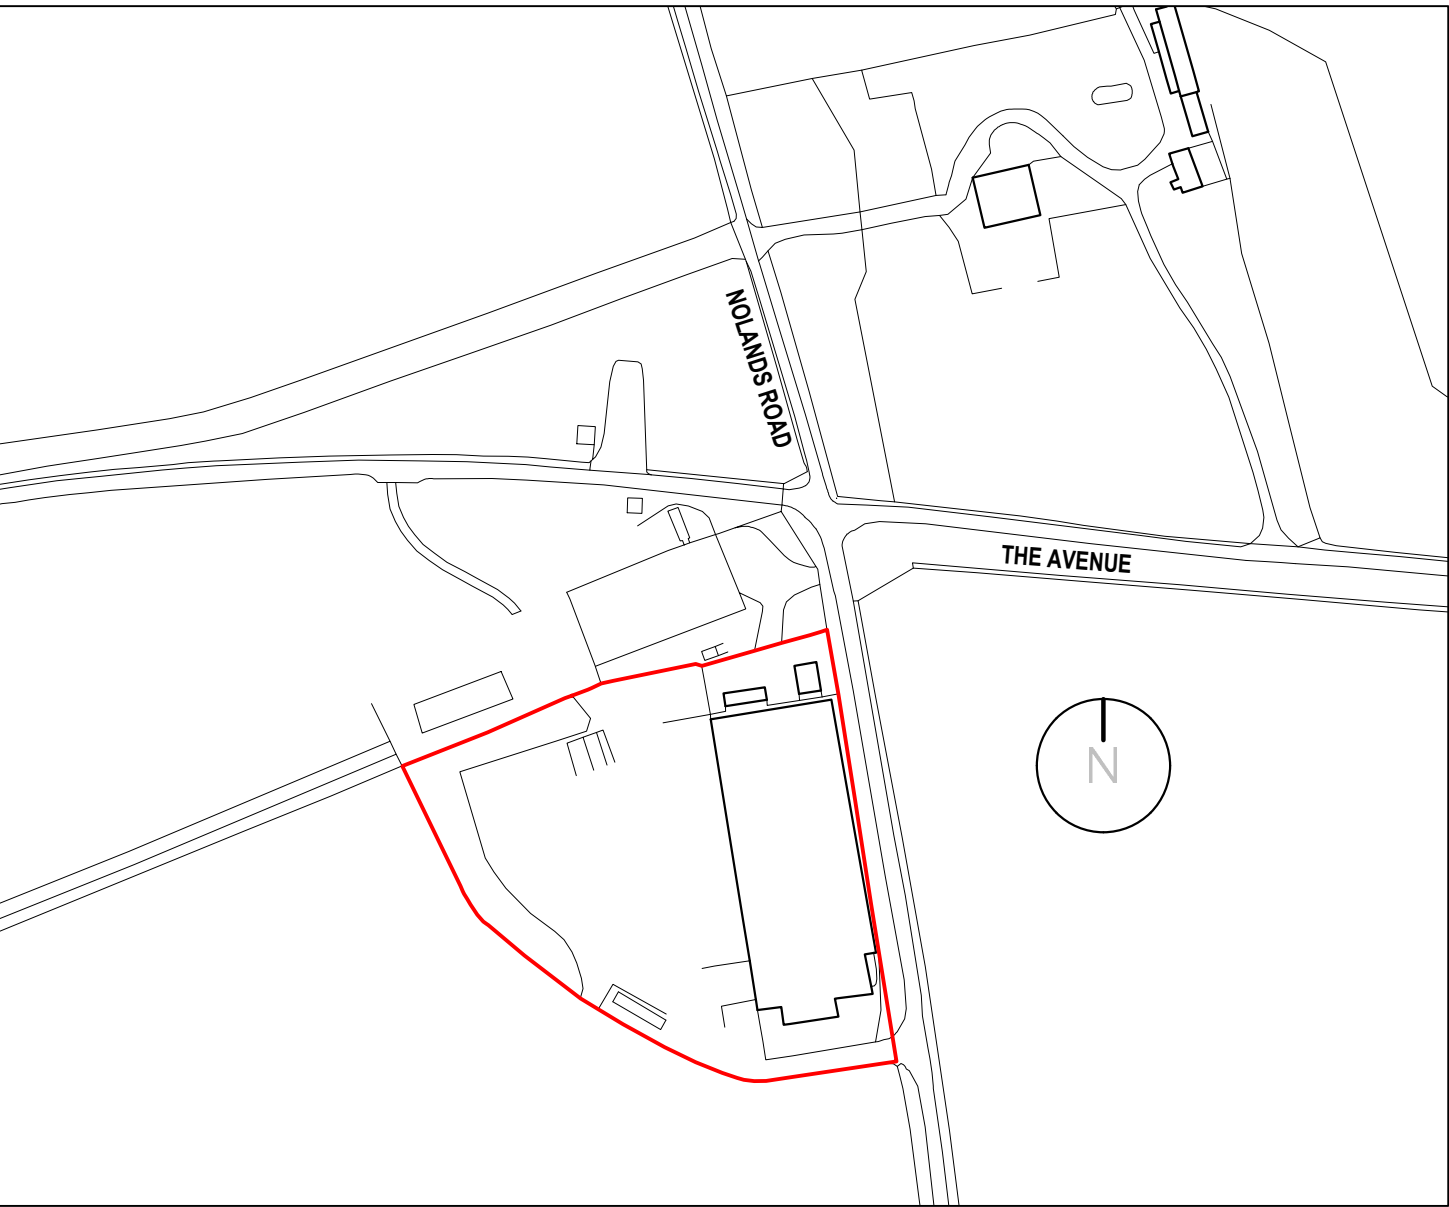

SITE LOCATION PLAN

 

* COPYRIGHT.
DO NOT SCALE EXCEPT FOR PLANNING PURPOSES.
CHECK ALL DIMENSIONS ON SITE.
THIS DRAWING IS ONLY TO BE USED ON THE SITE
FOR WHICH DESIGNED.

REVISIONS		DATE
CLIENT:	CARROLL HOLDINGS LIMITED	
PROJECT:	PROPOSED EXTENSION & RECONFIGURATION OF OFFICE WITH ADDITION OF STORAGE UNIT AT: HANGAR 45, YATESBURY, CALNE, WILTSHIRE, SN11 8FA	
TITLE:	EXISTING SITE PLAN SITE LOCATION PLAN	
DRAWN: RJ	SCALE: B A1	
CHECKED: JA	1:200, 1:2500	
DATE: MAY 24		
ORD No: AA/24/13/01	REV: -	
<i>Armstrong</i> architecture		
THE OLD BAKHOUSE, 21 TIMBER STREET, CHIPPENHAM, WILTSHIRE, SN15 3RS 01249 404 004 #6ajarmstrongarchitecture.co.uk		