


N

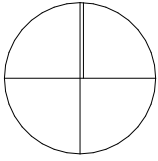


1:1250

0 12.5 25 37.5 50 62.5 m

1:500

0 5 10 25 20 25 m

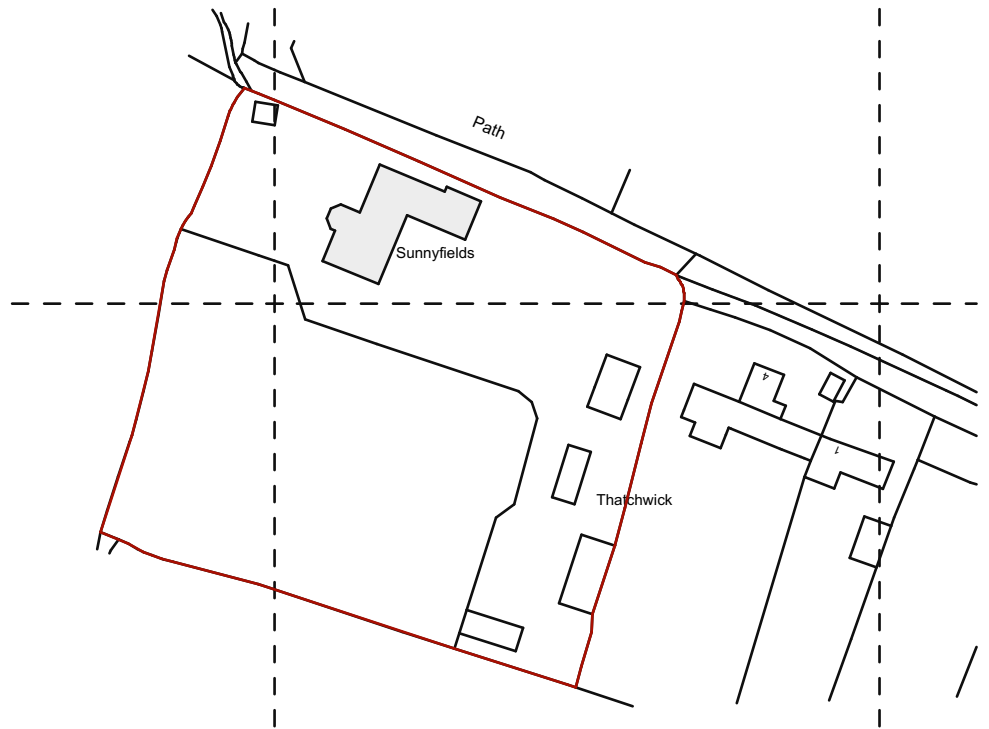


Mapping contents © Crown copyright and database rights 2025 Ordnance Survey

PR-O3

Existing Location Plan

1:1250

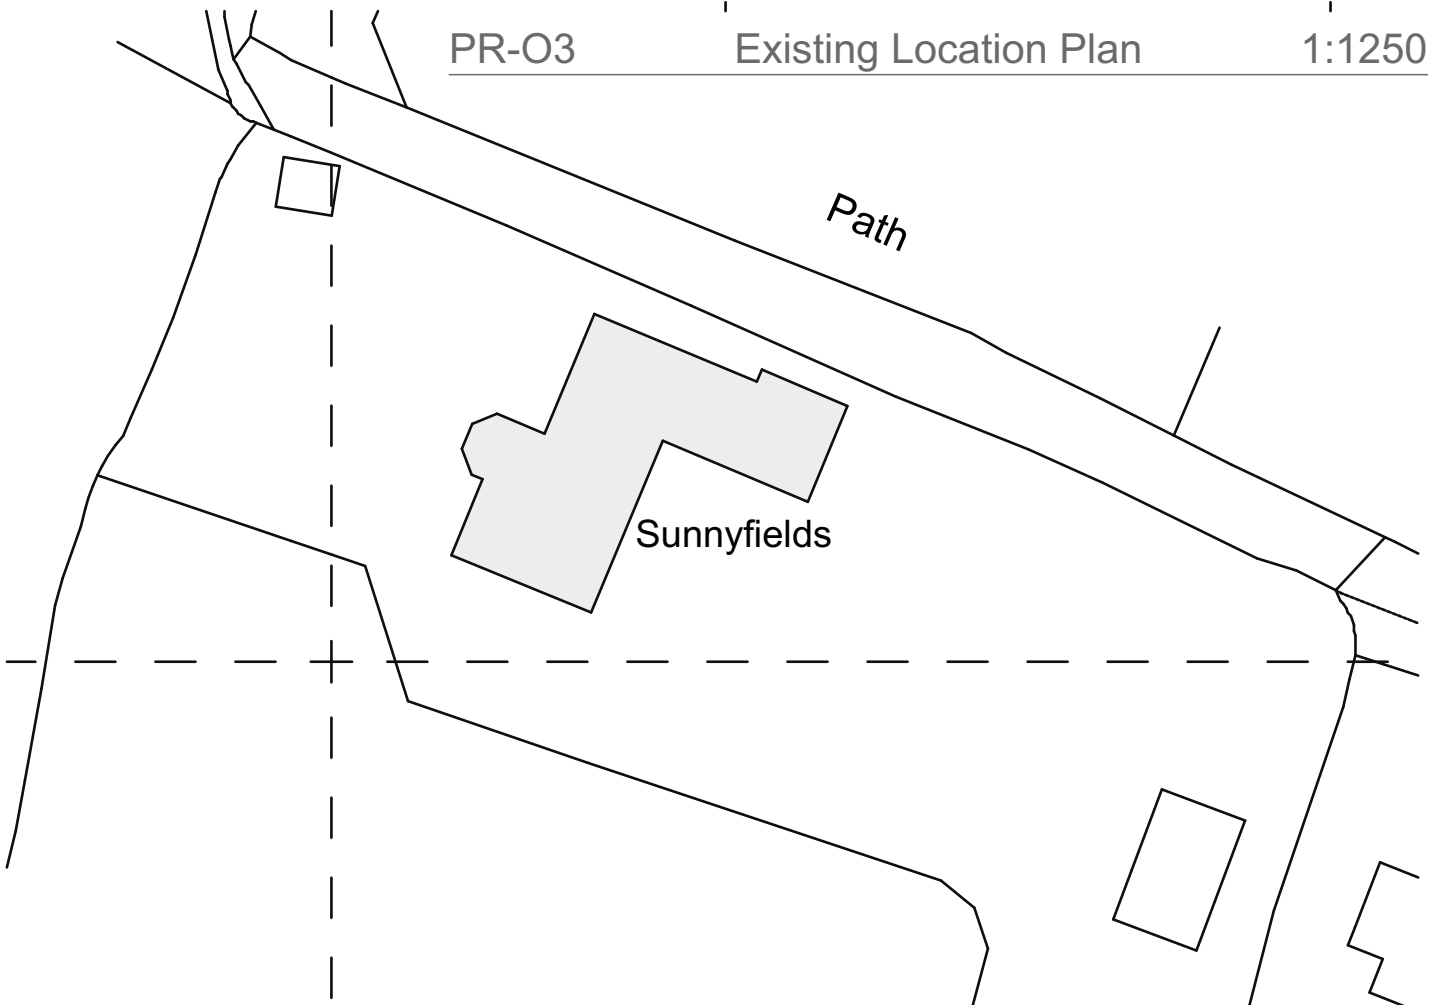

Site Plan Existing 1:500

0563 0563 - Sunnyfields
Mr & Mrs Chudleigh

Sunnyfields
Moggs Ln, Calstone, Calne

SITE AND LOCATION PLANS
1:1250, 1:500, 1:100@A4

Drg No:0563.01.01 Rev:
File:0563-27-260128 SUNNYFIELDS.pln
28/01/2026

Jacques Partnership
Architecture and Planning

Studio 5, Fosse Farm Barns
Nettleton
Chippenham
Wilts SN14 7NJ
01249 783533