


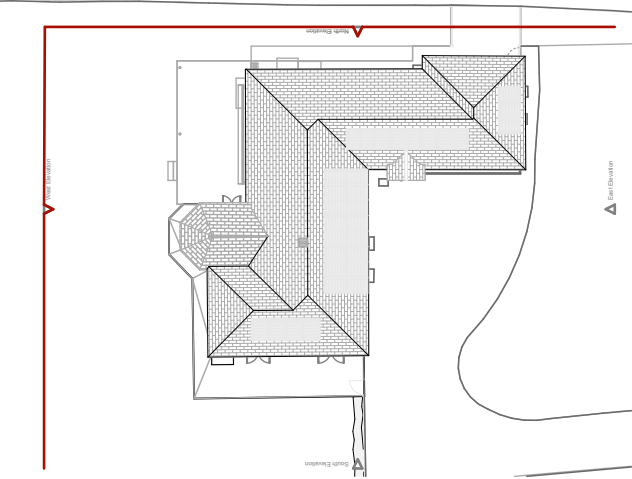


Site Plan Showing The Elevations Views 1:500



South Elevation


1:100

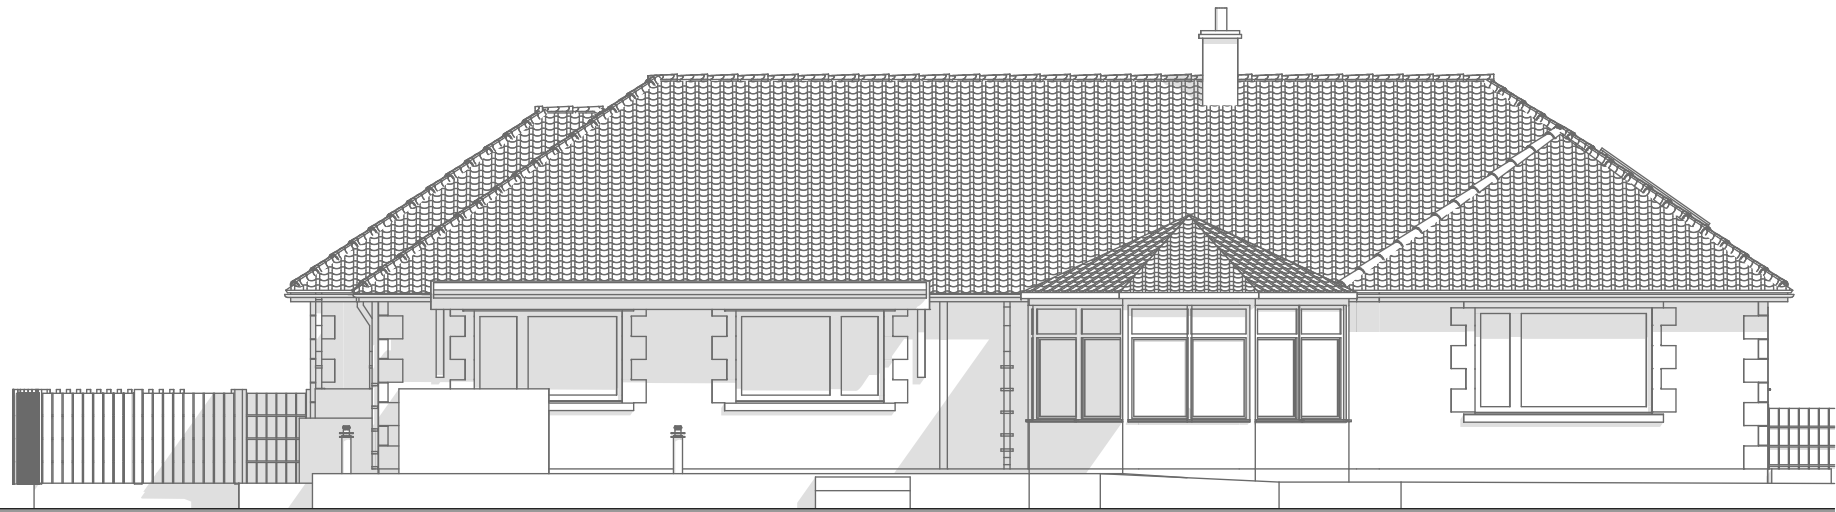

West Elevation

1:100

1:100

 

RevID	ChID	Change Name	Date

0563 0563 - Sunnyfields
Mr & Mrs Chudleigh

Sunnyfields
Moggs Ln, Calstone, Calne

Existing Elevations
1:100, 1:500@A3

Drg No:0563.01.11 Rev:
File:0563-27-260128 SUNNYFIELDS.pln
28/01/2026

Jacques Partnership
Architecture and Planning

Studio 5, Fosse Farm Barns
Nettleton
Chippenham
Wilts SN14 7NJ
01249 783533