



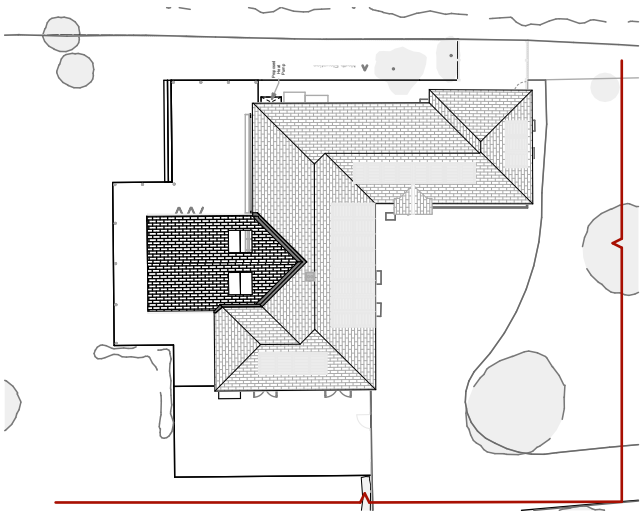


Site Plan Showing The Elevations Views 1:500

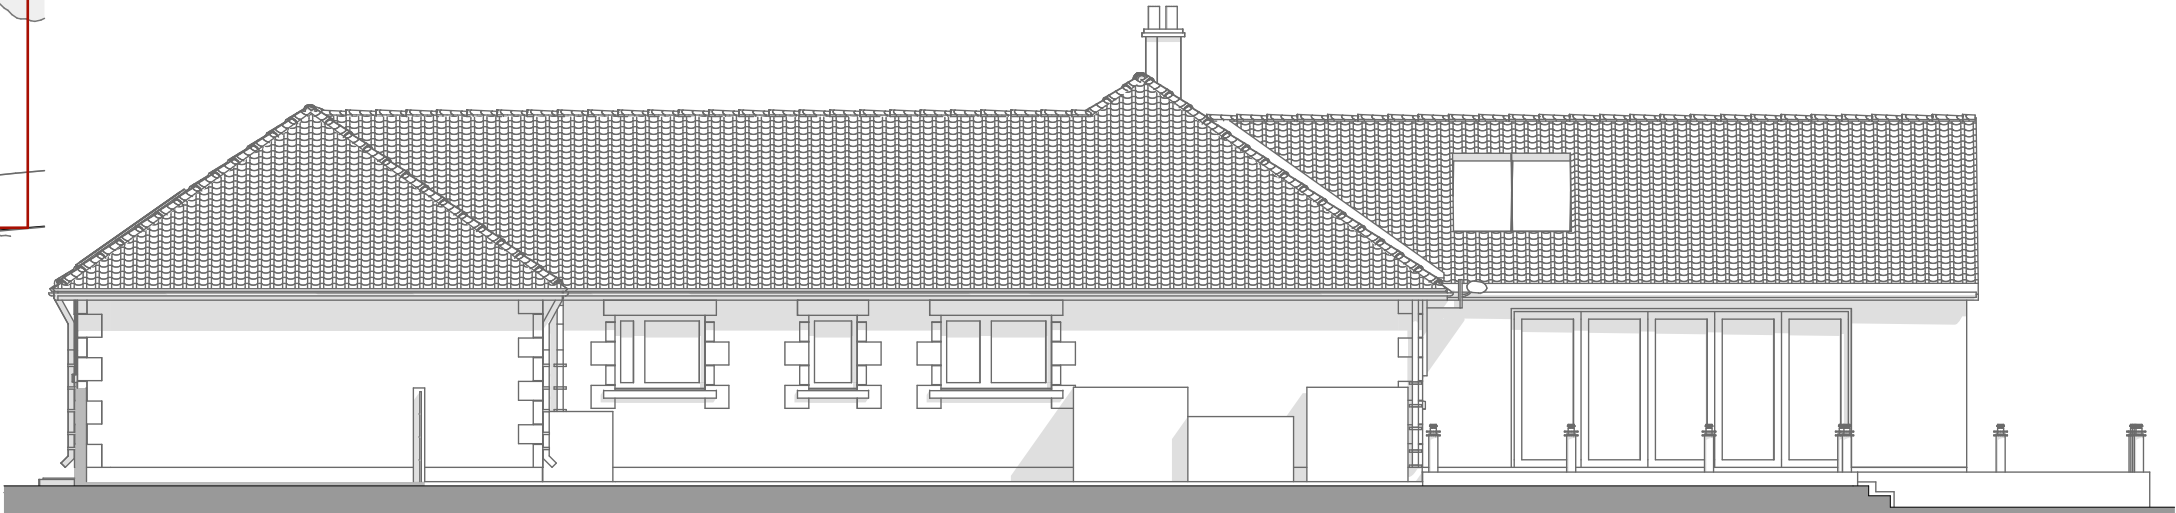

Proposed North Elevation


1:100

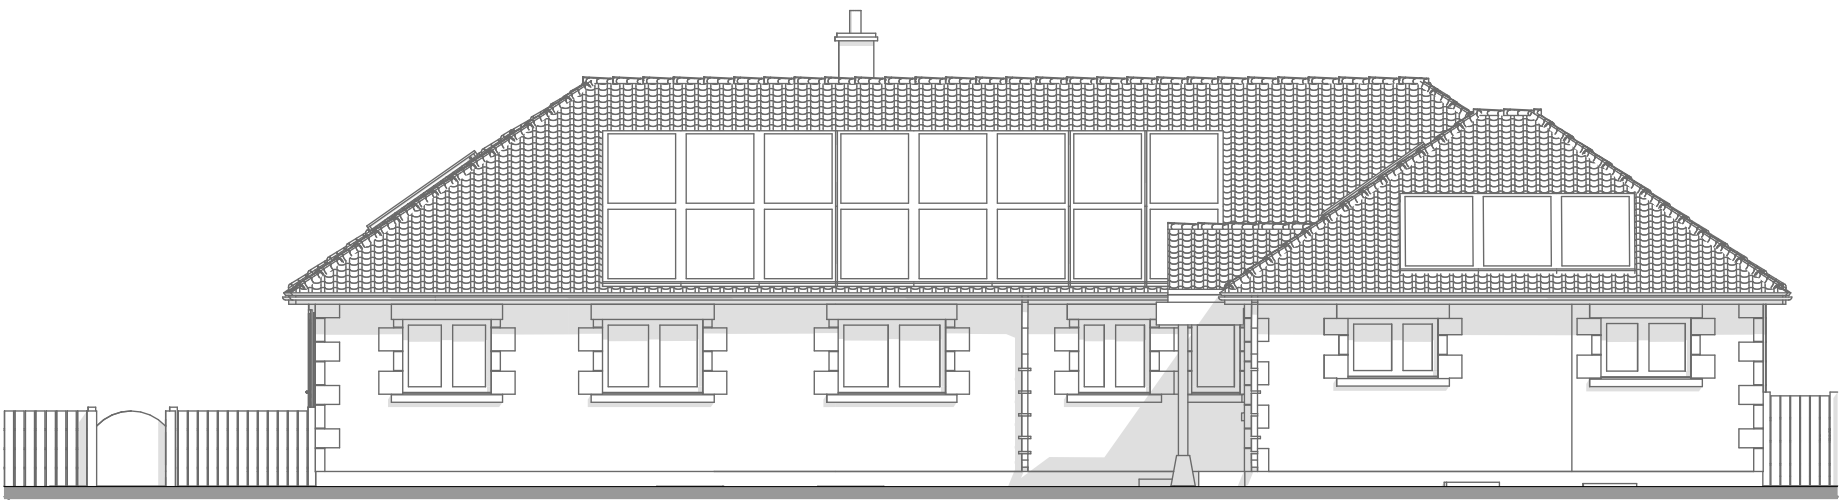

Proposed East Elevation

1:100

1:100

 

| RevID | ChID | Change Name | Date |
|-------|------|-------------|------|
|       |      |             |      |
|       |      |             |      |
**0563 0563 - Sunnyfields**  
**Mr & Mrs Chudleigh**

Sunnyfields  
Moggs Ln, Calstone, Calne

**Proposed Elevations**  
**1:100, 1:500@A3**

**Drg No:0563.03.7 Rev:**  
File:0563-27-260128 SUNNYFIELDS.pln  
**28/01/2026**

**Jacques Partnership**  
Architecture and Planning

Studio 5, Fosse Farm Barns  
Nettleton  
Chippenham  
Wilts SN14 7NJ  
01249 783533