



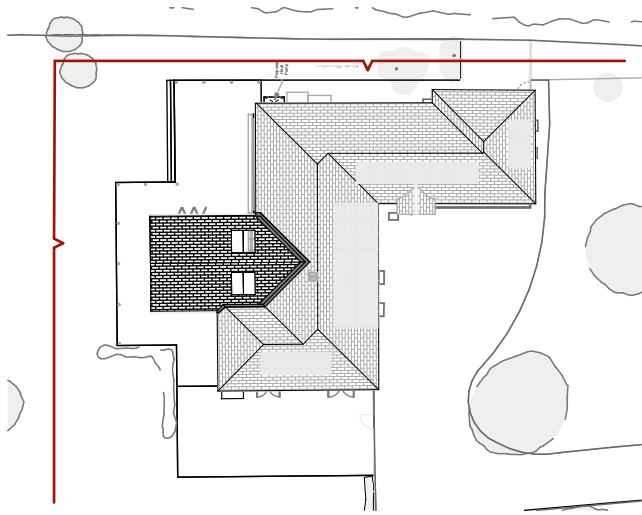

Site Plan Showing The Elevations Views 1:500

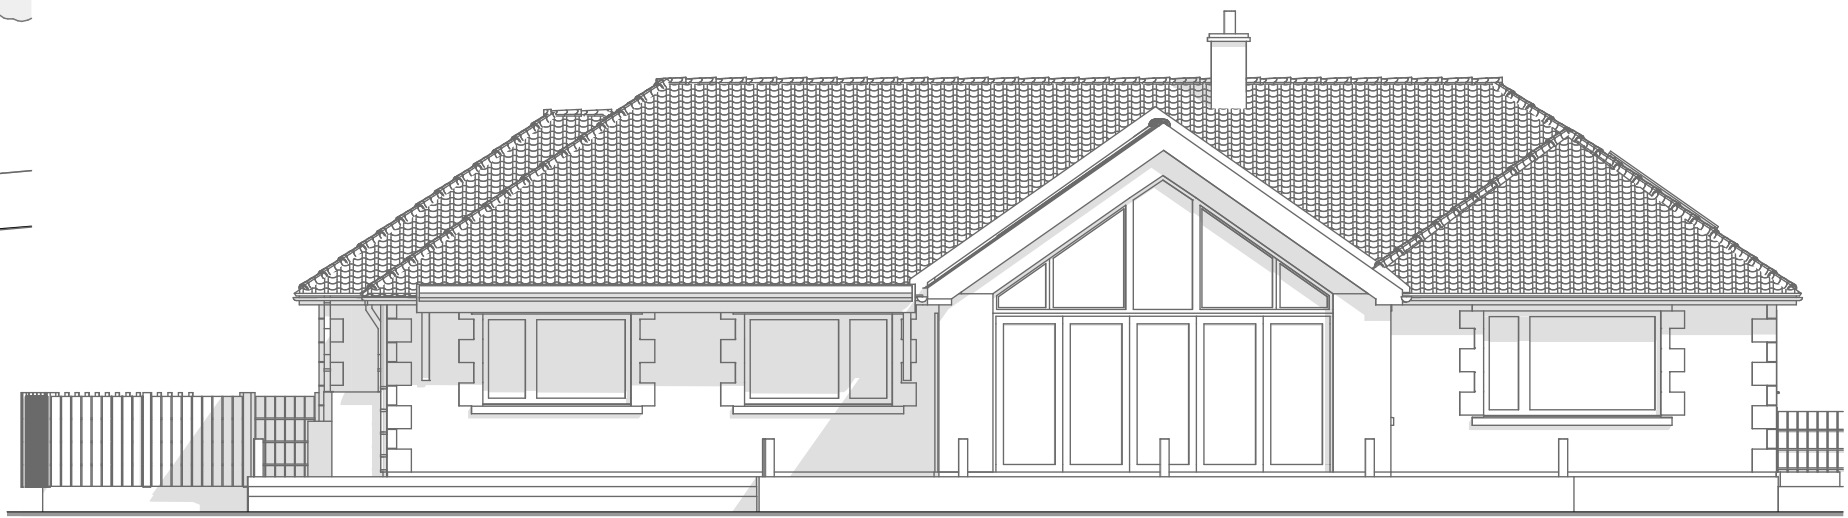

Proposed West Elevation

1:100



Proposed South Elevation

1:100

1:100



RevID	ChID	Change Name	Date

**0563 0563 - Sunnyfields
Mr & Mrs Chudleigh**

Sunnyfields
Moggs Ln, Calstone, Calne

**Proposed Elevations
1:100, 1:500@A3**

Drg No:0563.03.8 Rev:
File:0563-27-260128 SUNNYFIELDS.pln
28/01/2026

Jacques Partnership
Architecture and Planning

Studio 5, Fosse Farm Barns
Nettleton
Chippenham
Wilts SN14 7NJ
01249 783533