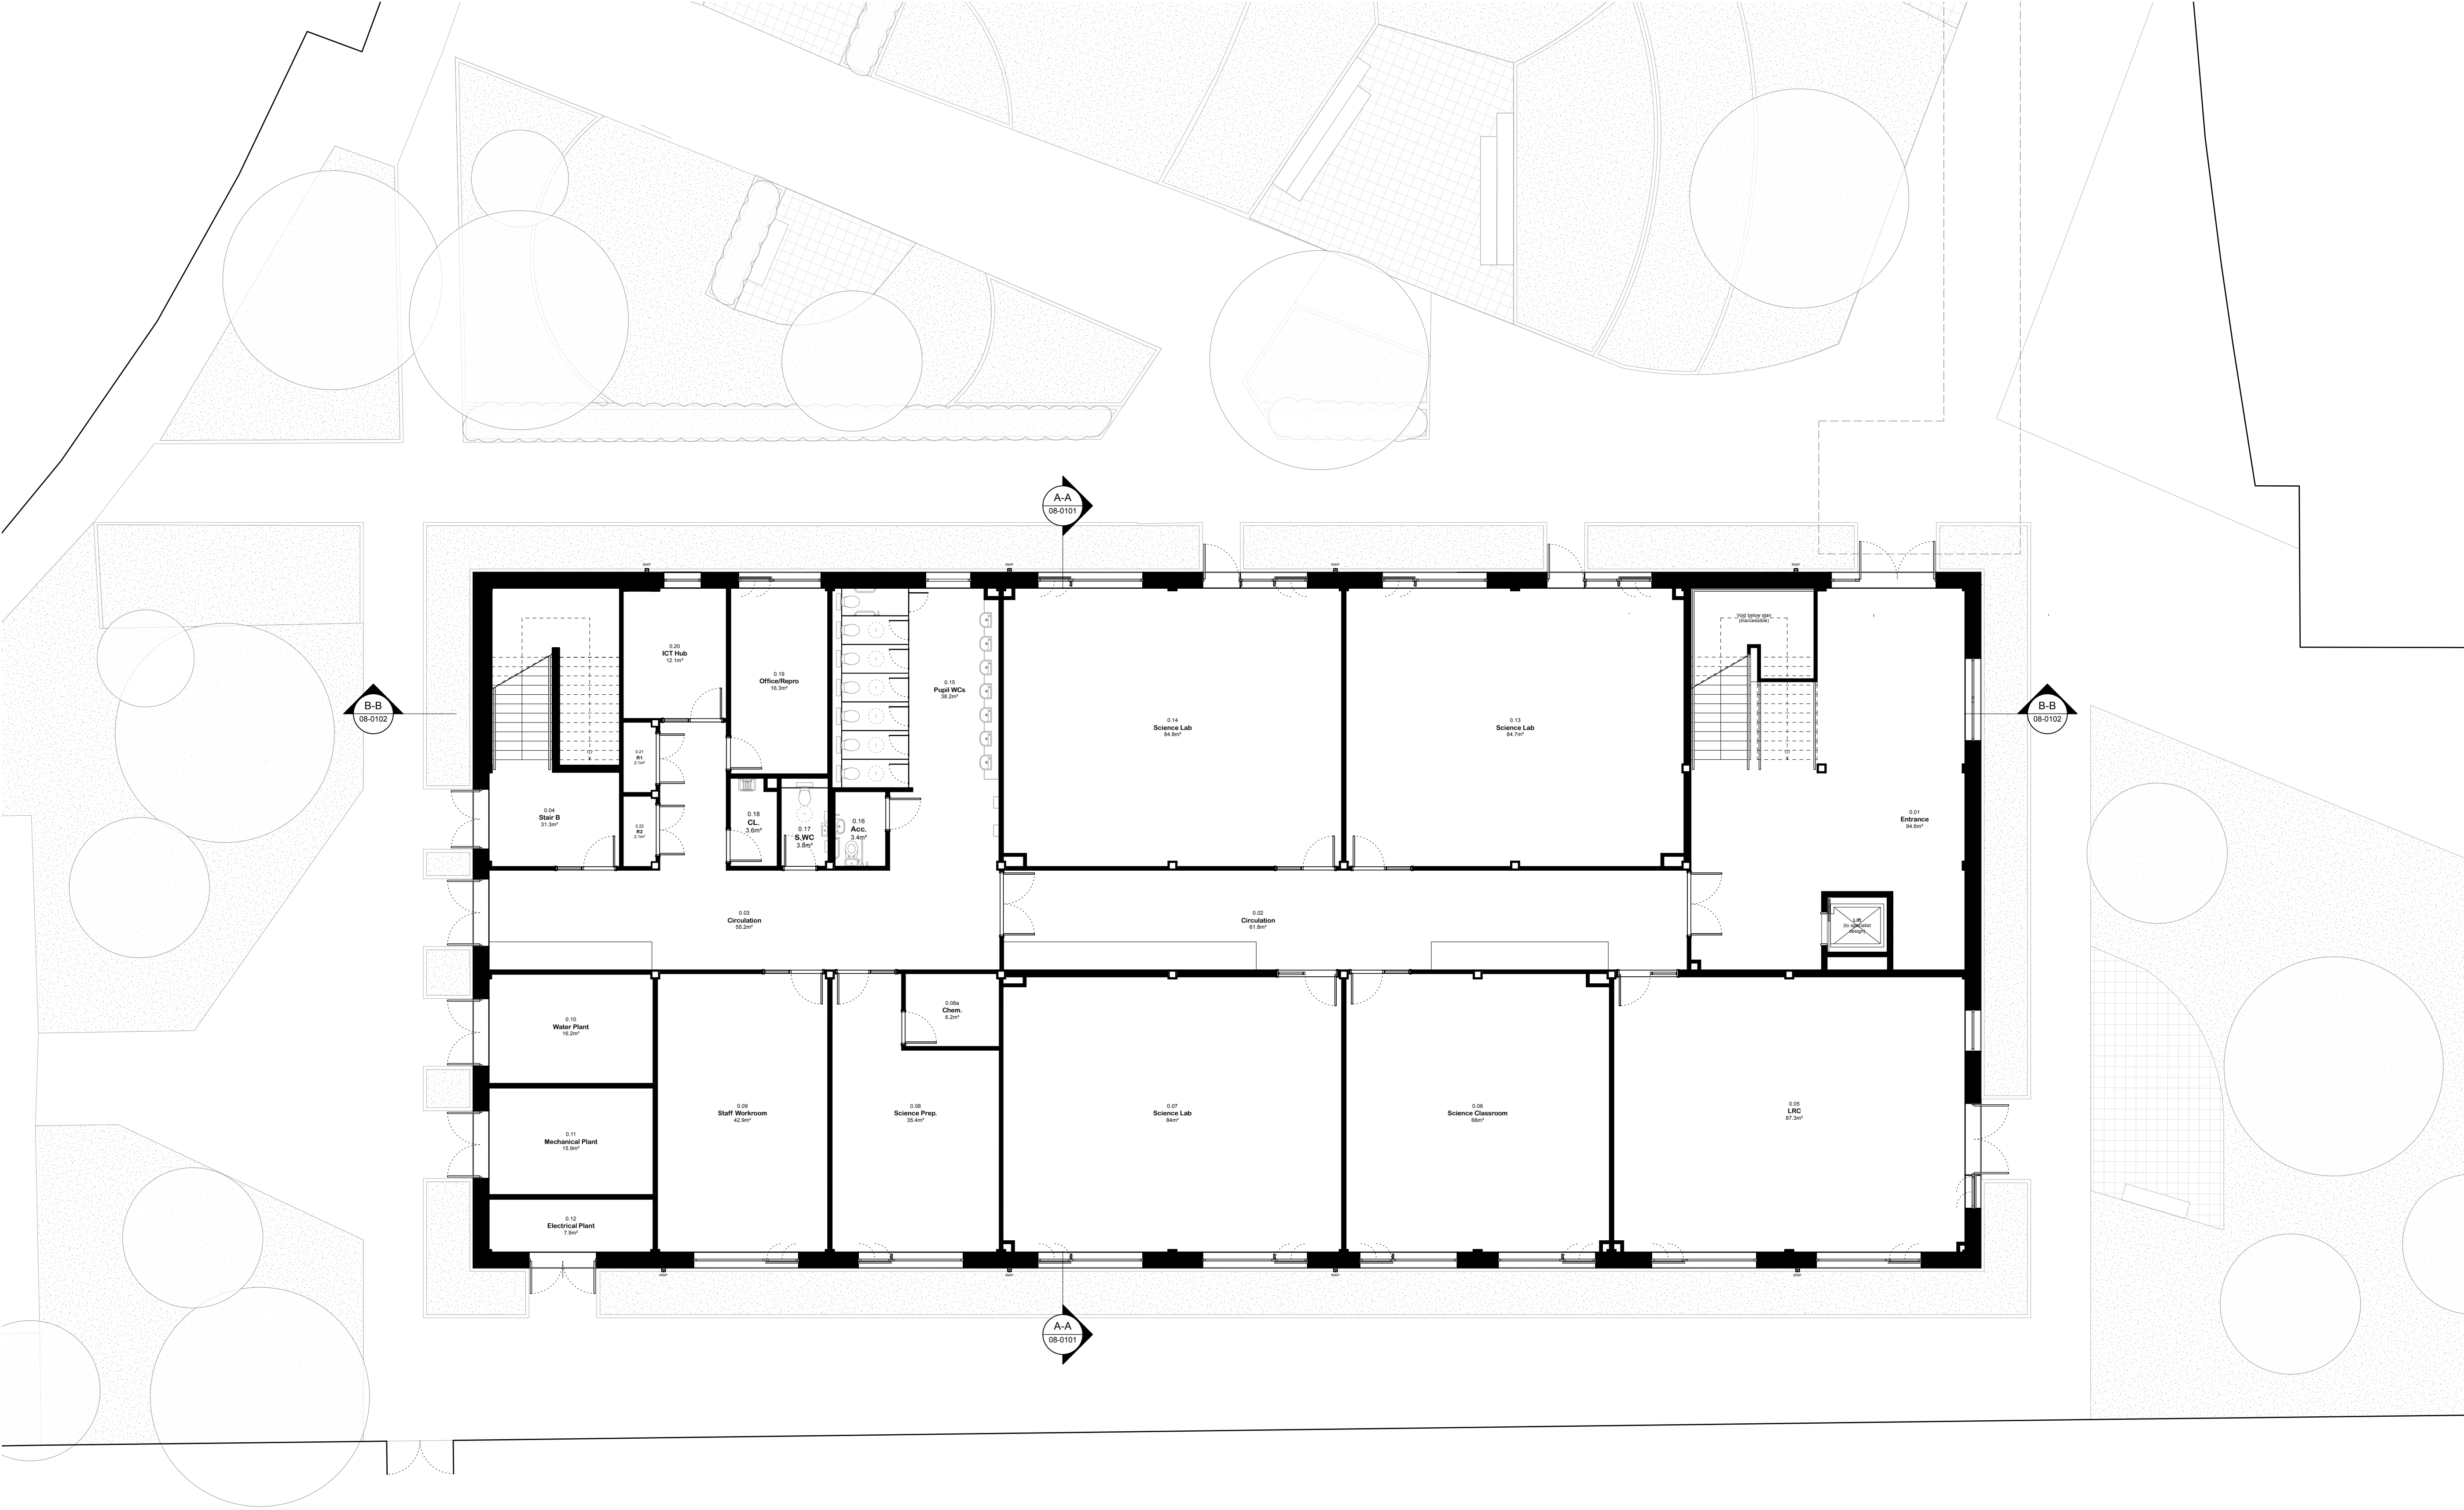


#	Date	Revision Note
P01	14/01/2026	Issued for Comment
P02	26/01/2026	Planning Issue

Sarum Academy Expansion Project
Created: January 2026

Proposed Ground Floor Plan

Project Ref: 7410

1:100 @ A1

Drawing No: Project - Origin - Zone - Level - Type - Role - Number
75CC13- FTP - ZA - 00 - DR - A 08-0010

Status:
S4 - Suitable for Stage Approval

Rev:
P02