



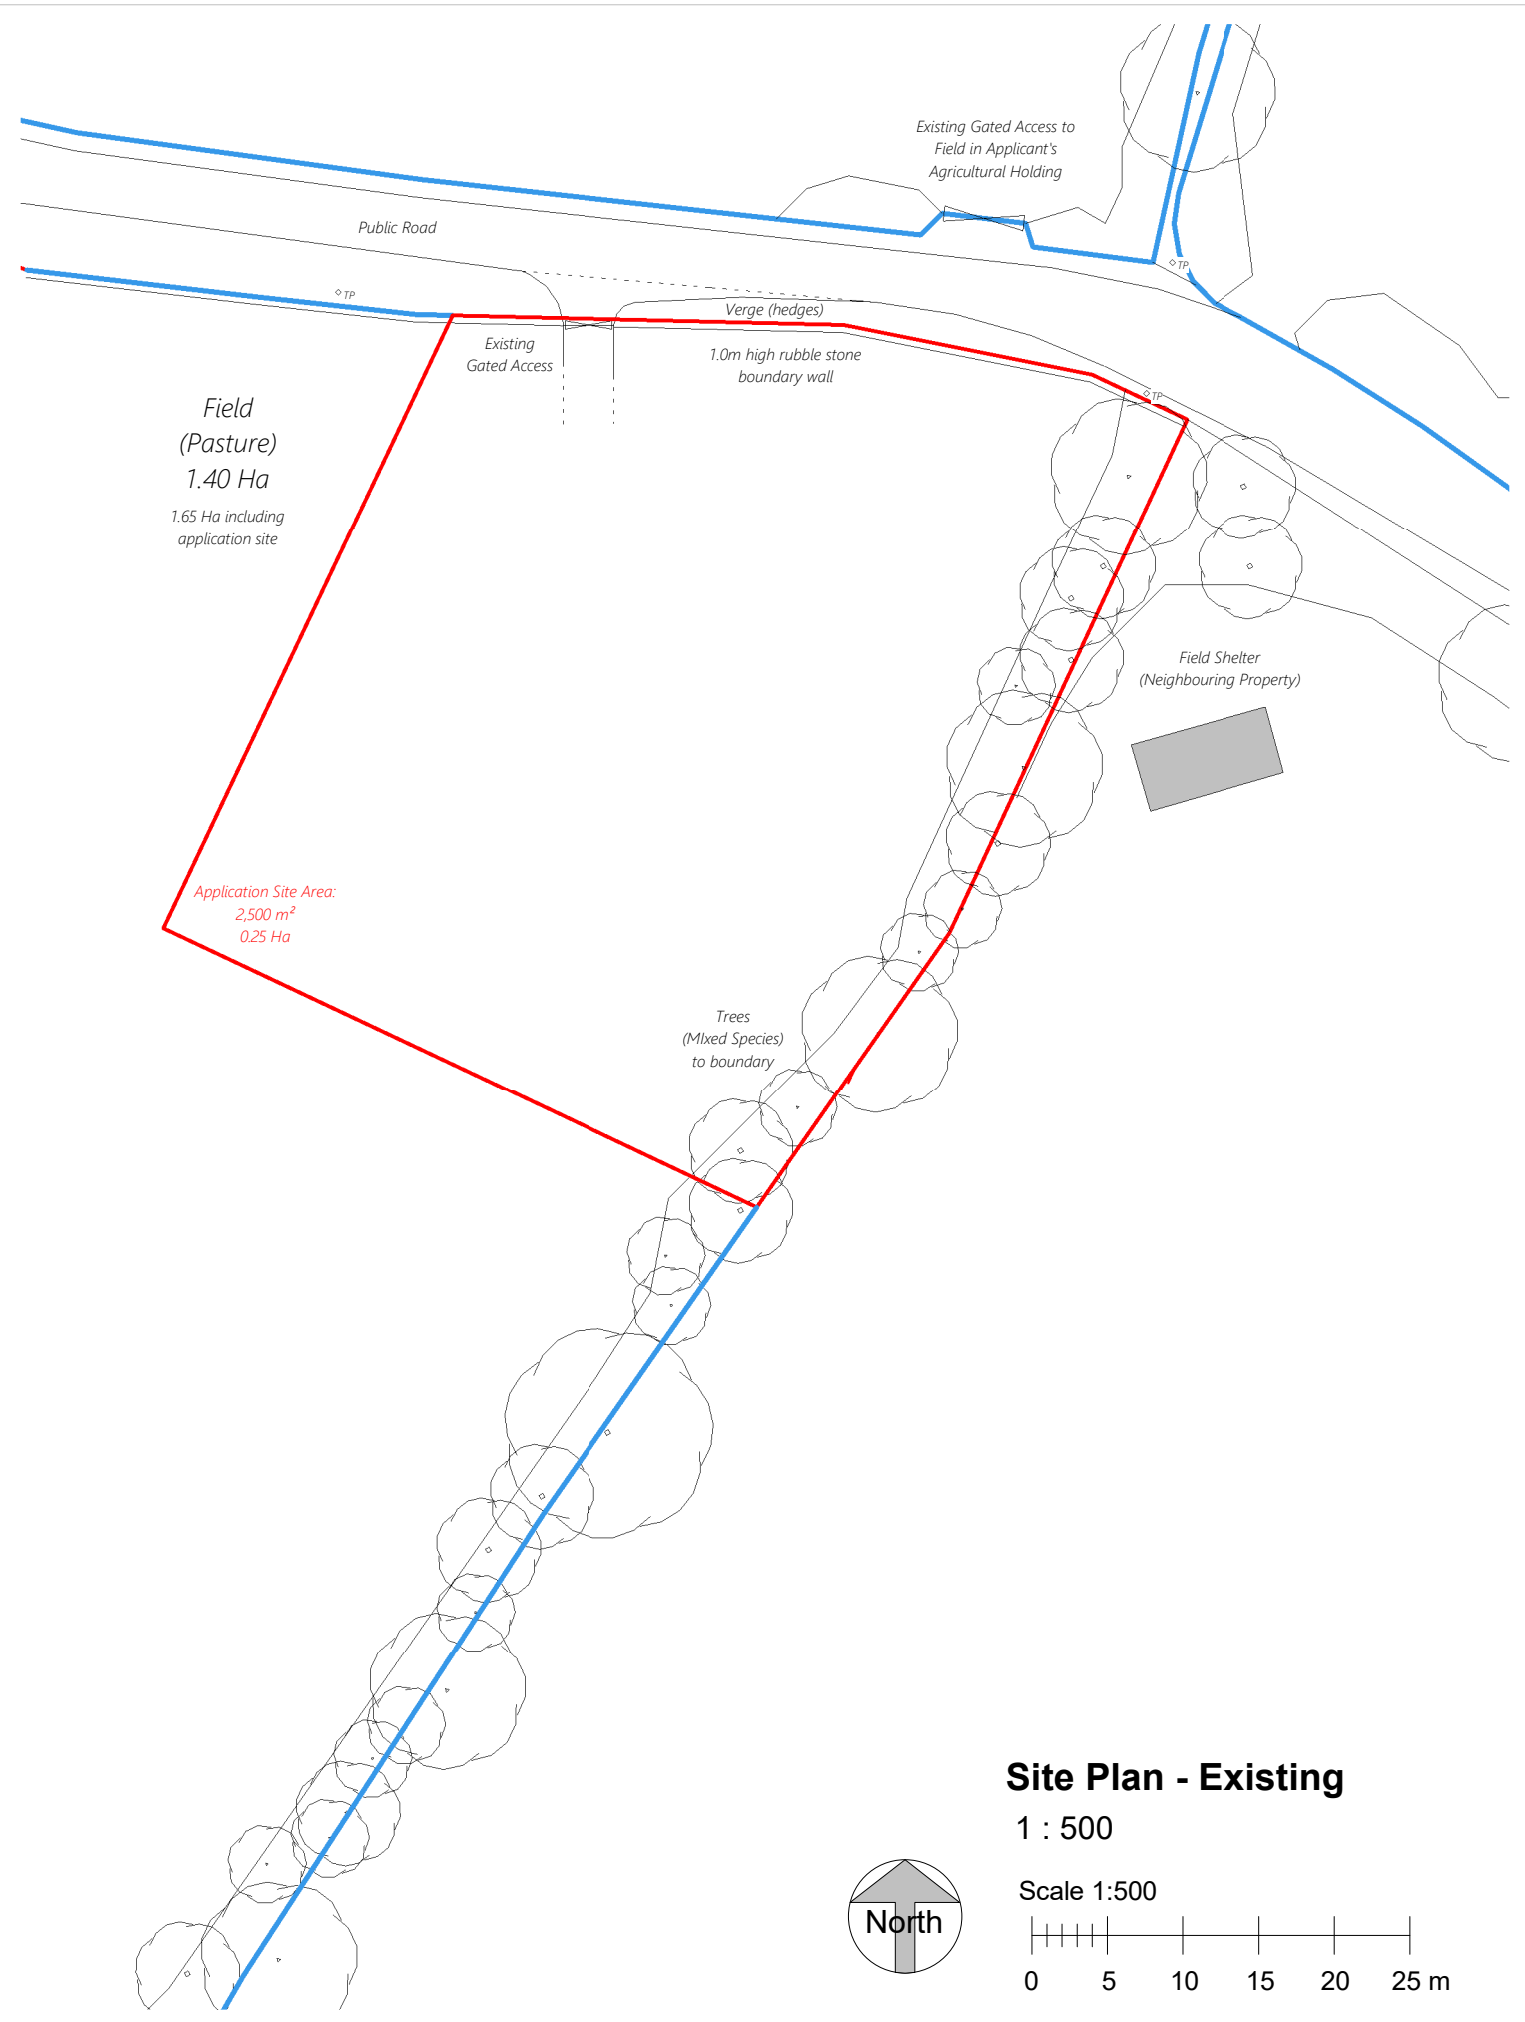

Site Plan - Existing

1 : 500

Scale 1:500

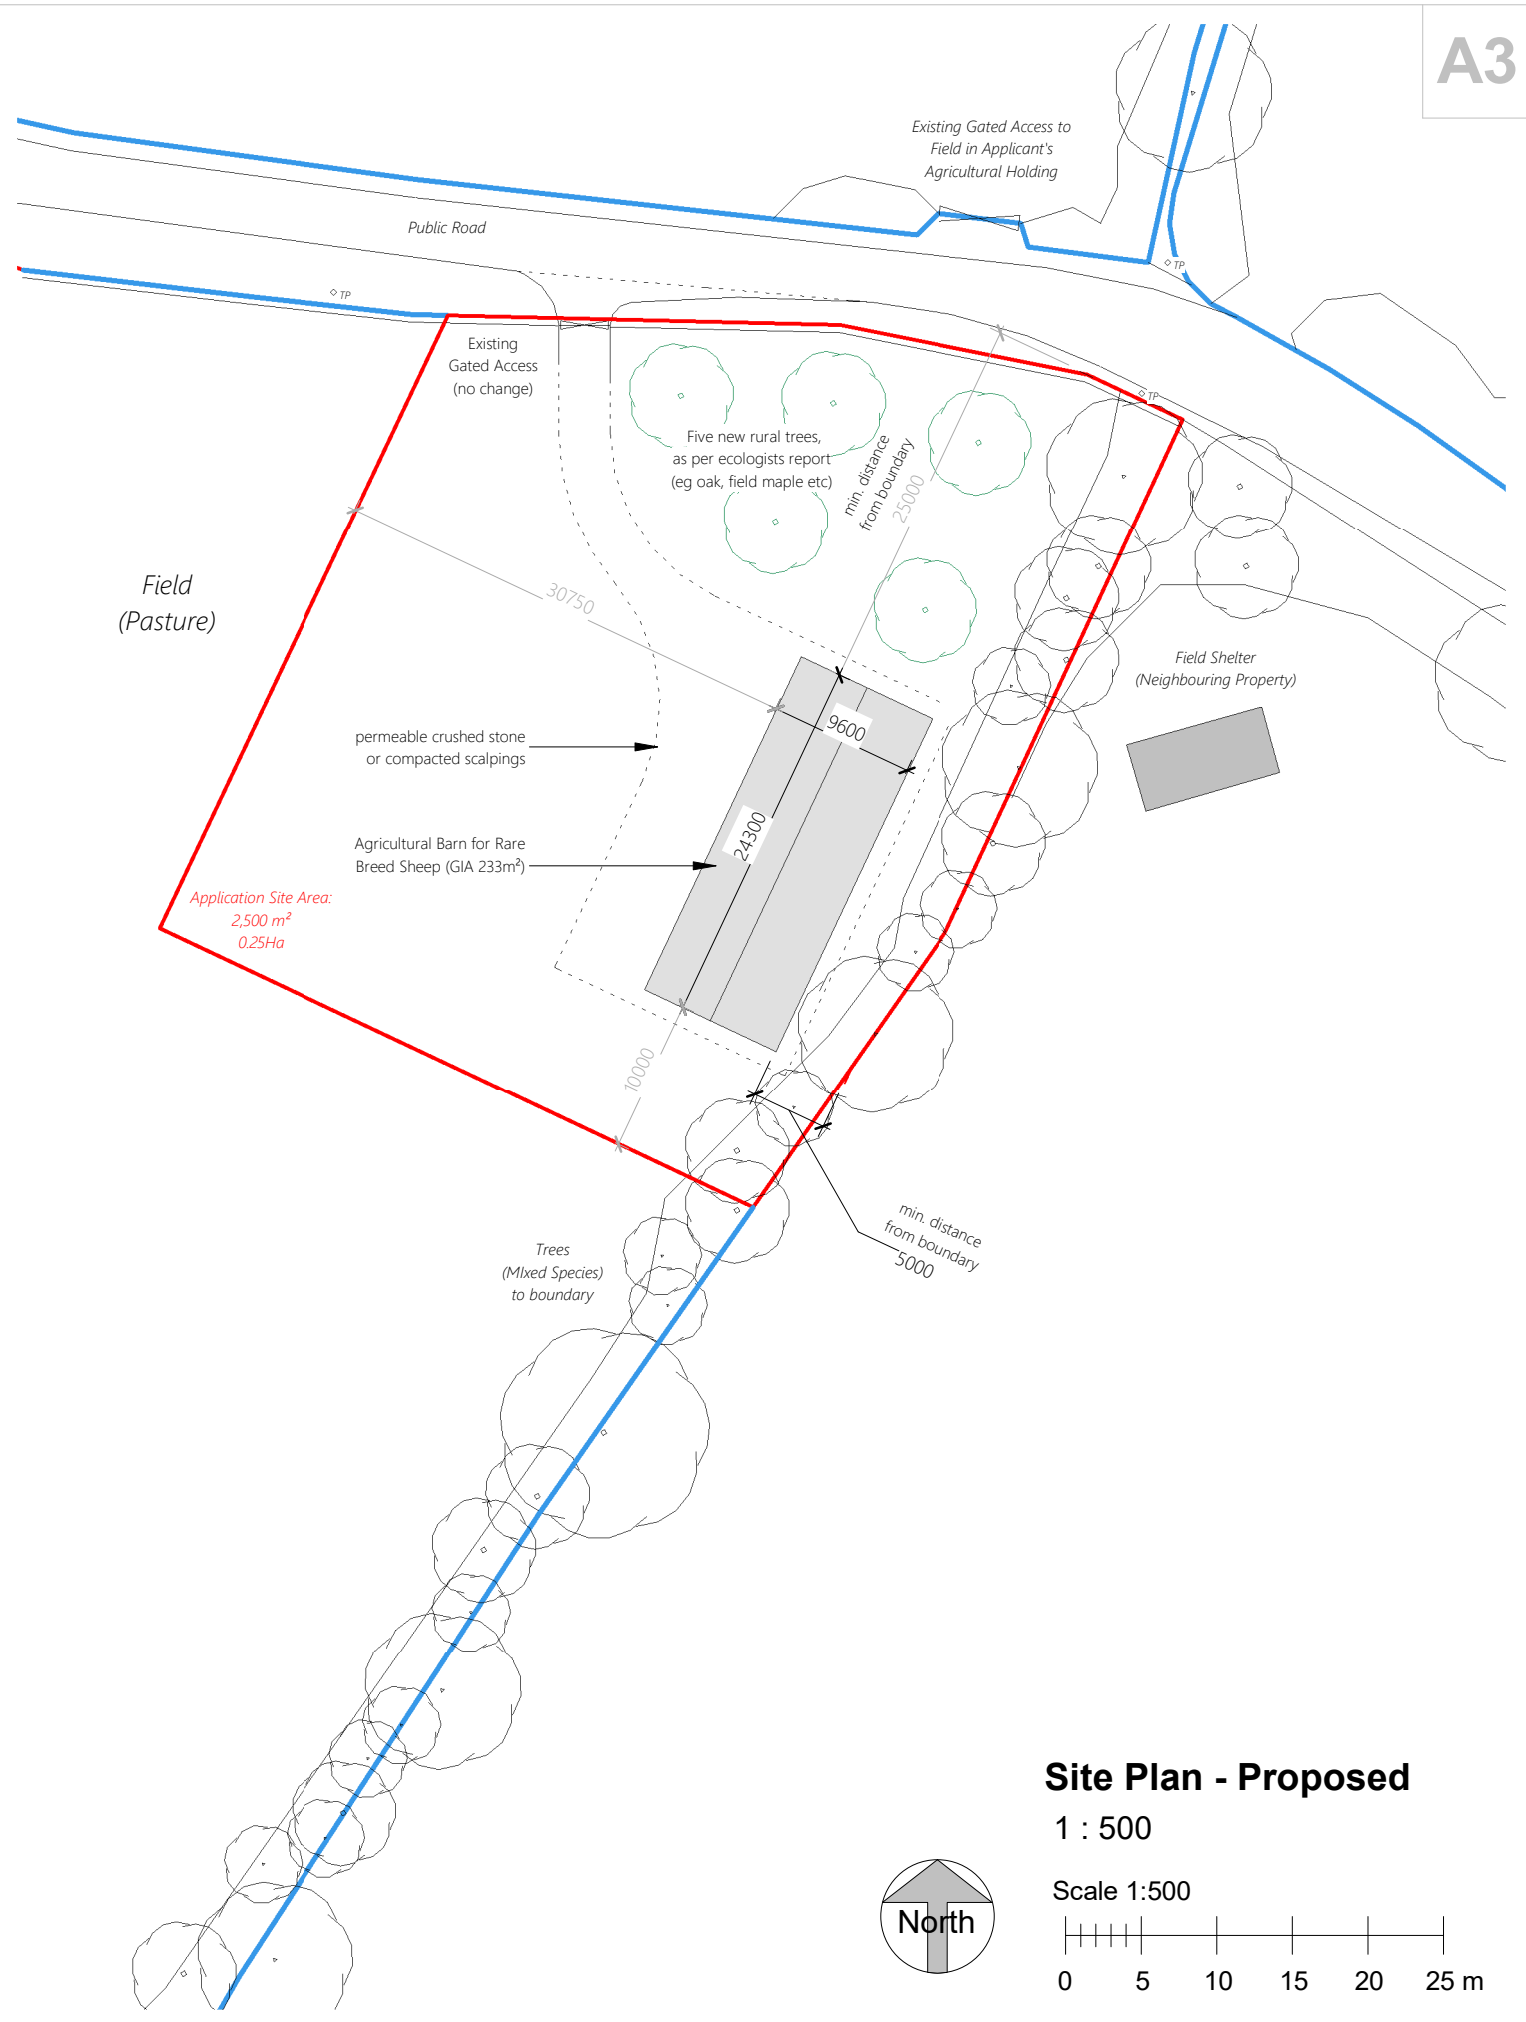

Site Plan - Proposed

1 : 500

Scale 1:500