


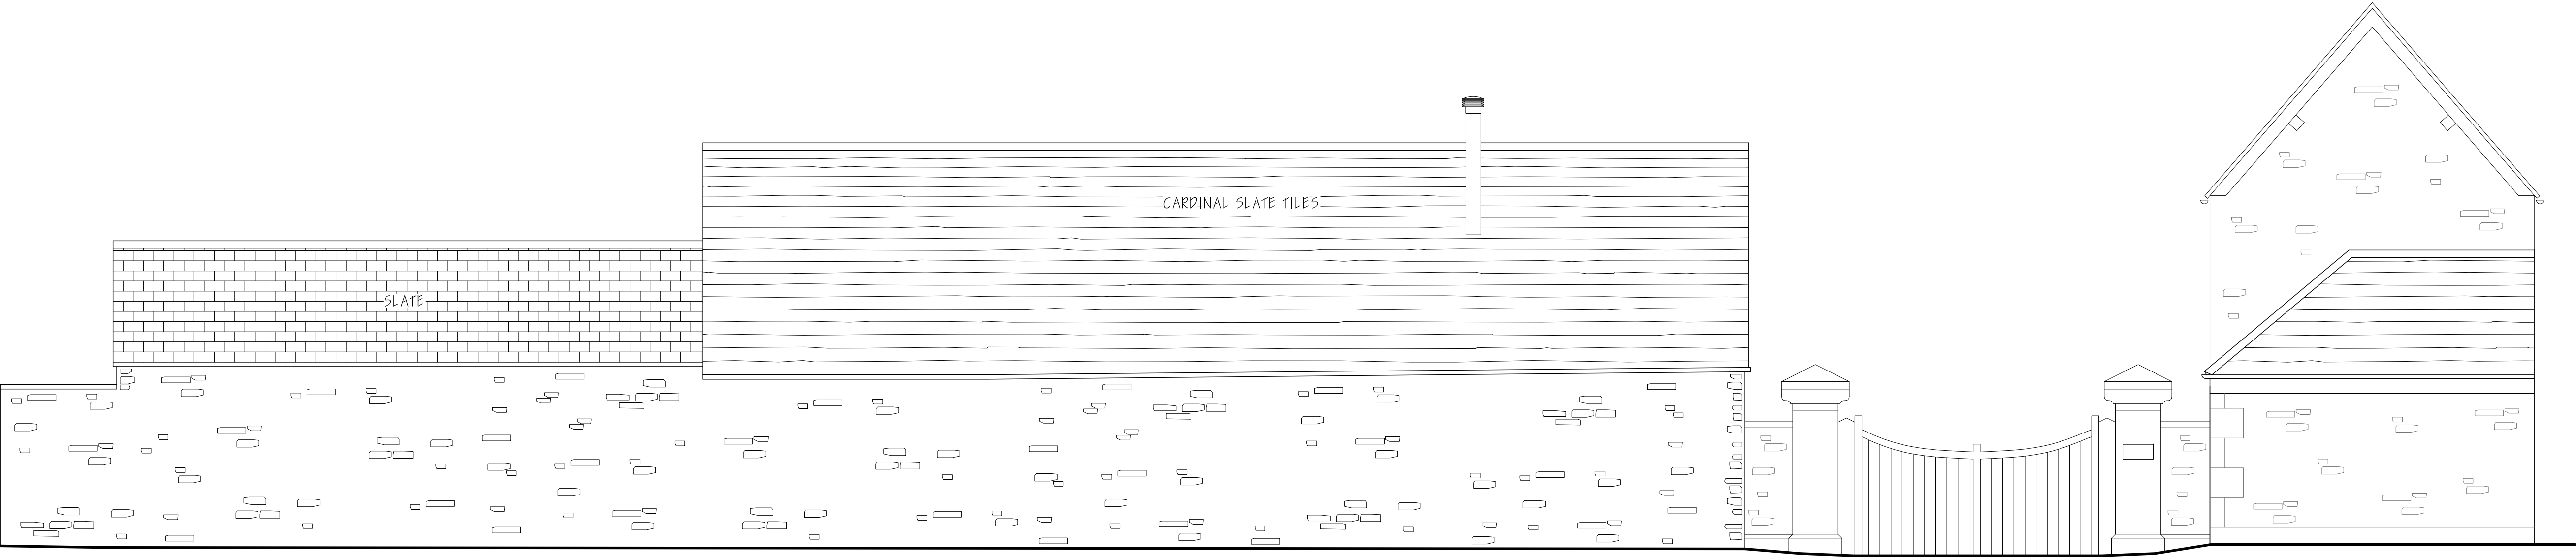


 

NORTH ELEVATION

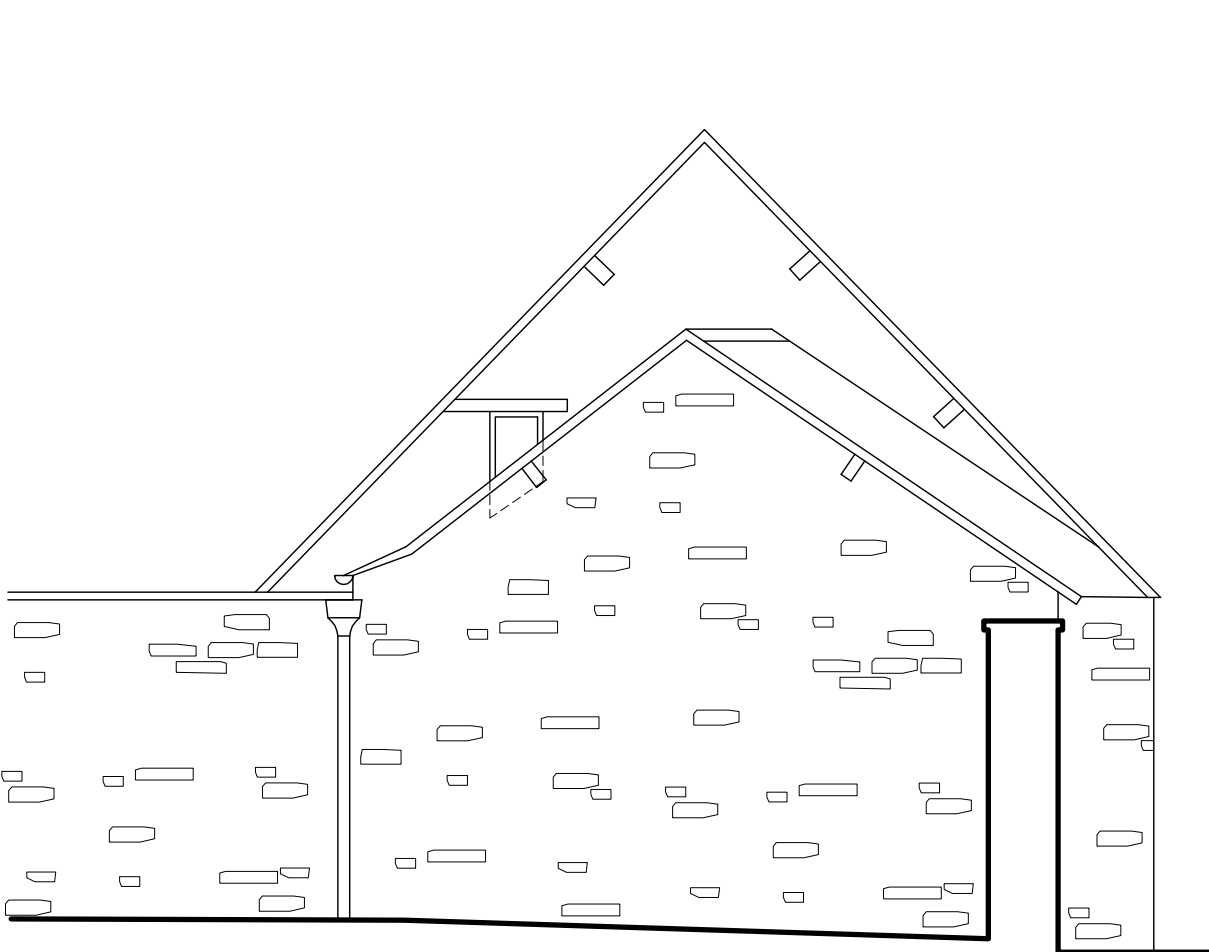

EAST ELEVATION

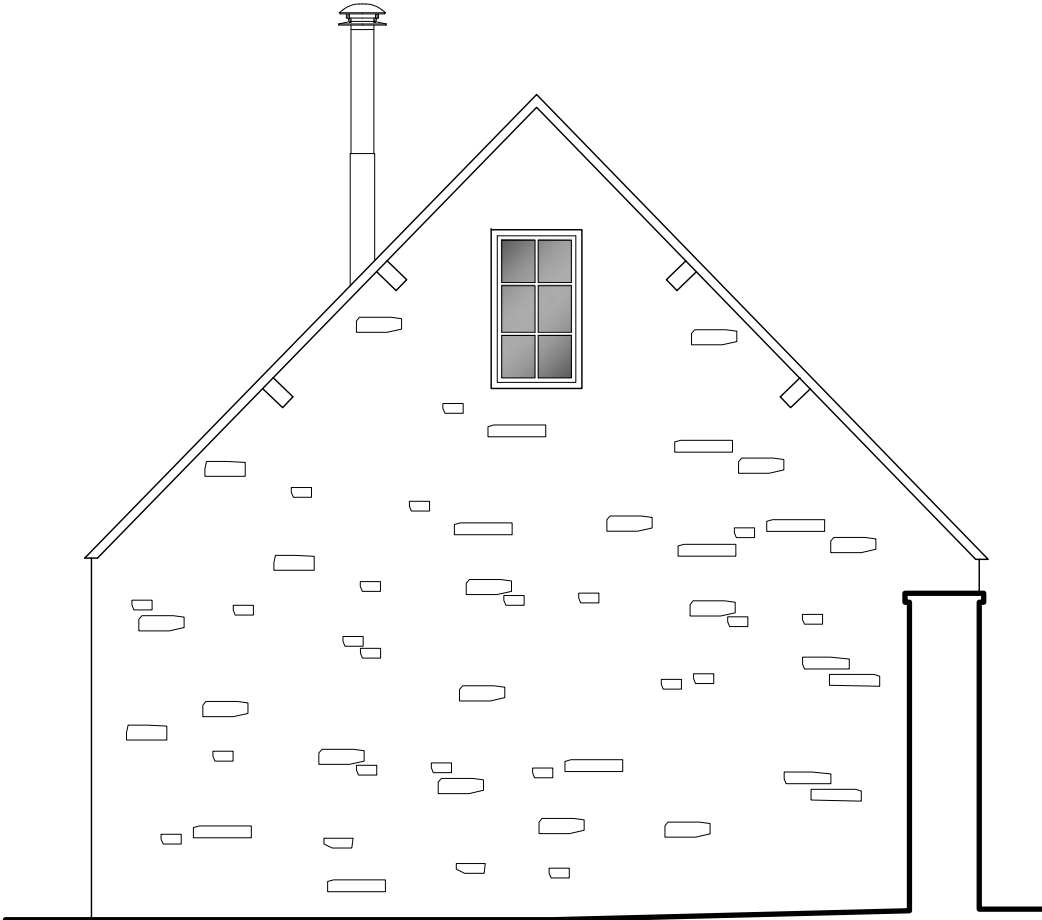

WEST ELEVATION



SOUTH ELEVATION

This drawing is copyright of CLARK & MASLIN Ltd and may not be copied or reproduced without permission.

Figured dimensions are to be taken in preference to scaled dimensions.

Large scale drawings to have preference to small scale drawings.

Dimensions for fixed-in items are to be checked on site prior to manufacture.

REV	DETAIL OF REVISION	BY	DATE
-----	--------------------	----	------

A	AMENDED TO CLIENTS REQUESTS	DN	18/04/23
B	AMENDED ROOF MATERIALS	DN	24/05/24
C	AMENDED DOOR ON SOUTH ELEVATION	EM	05/09/24
D	AMENDED ROOF LIGHT POSITION & ADDED SECTION	EM	23/09/24
E	ADDED ROOF LIGHT	EM	27/09/24
F	OUTBUILDING ADDED TO DRAWING	DN	30/09/24
G	AMENDED FOR PLANNING	EM	25/04/25
H	AMENDED TO CLIENTS REQUESTS	HH	29/10/25
J	AMENDED TO CLIENTS REQUESTS	EM	30/10/25
K	AMENDED TO CLIENTS REQUESTS	EM	20/11/25
L	AMENDED TO PLANNING COMMENTS	HH	26/01/26

PLANNING DRAWING



CLARK & MASLIN
Unit 5, Charlton Business Park
Crudwell Road, Malmesbury
Wiltshire, SN16 9RU
Telephone: 01666 822911
www.clarkandmaslin.co.uk
Planning Architecture Conservation

Client
MR & MRS M. WOODHOUSE

Project
PROPOSED CONVERSION AND
RE-ROOFING TO OUTBUILDINGS, OAKSEY
COURT, MALMESBURY, SN16 9TF

Description
PROPOSED ELEVATIONS & SECTION

Scale 1:50	PG Size A1	Drawn DN	Date MAR '23
---------------	---------------	-------------	-----------------

Drawing No 5483/51	Revision L
-----------------------	---------------